



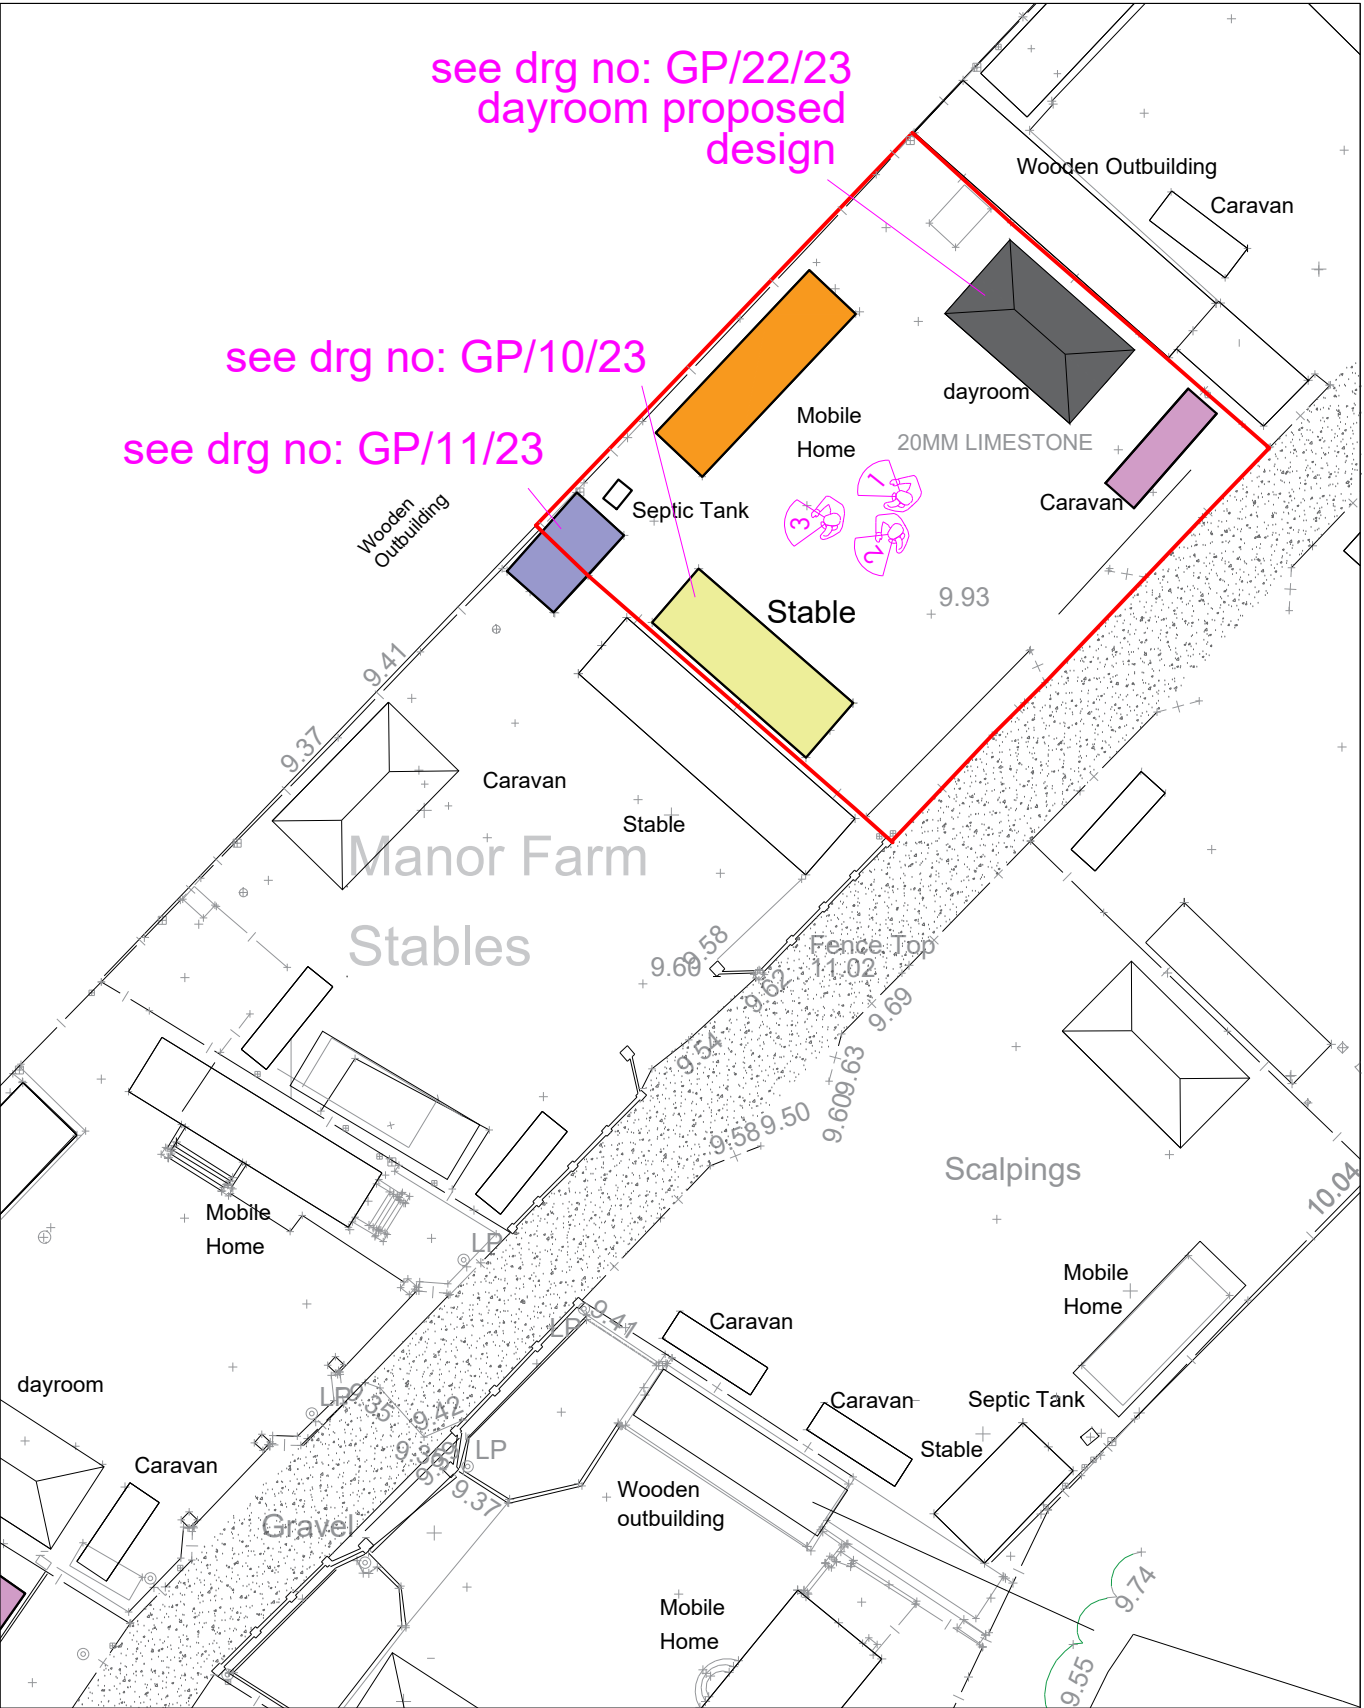

Licence number AC0000806982
Block plan extract @1:500

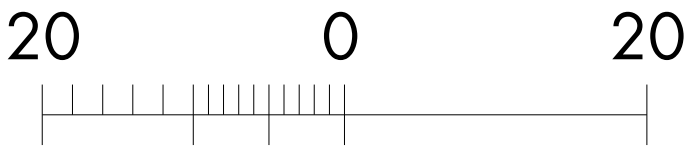

VIEW 1



VIEW 2



VIEW 3

Drawing title	Plot 4
Project	Plot 4 layout
Address	Allington Business Centre, Allington Lane, West End, eastleigh SO50 7DE
Client	
Scales	1:500
Date	December 2023
Drawing Number:	GP/09/23 Rev
Architectural elements Imageon Designs Ltd La Cannerie, Montville Jouveux, Normandie, France, 27260 Tel: office 0033 3341899999 Mobile 0033 3341899999 email imageondesigns@orange.fr Registered Company No 811167-2005 Address: 30 rue de la République, 10000 Lüttich, Belgium	