



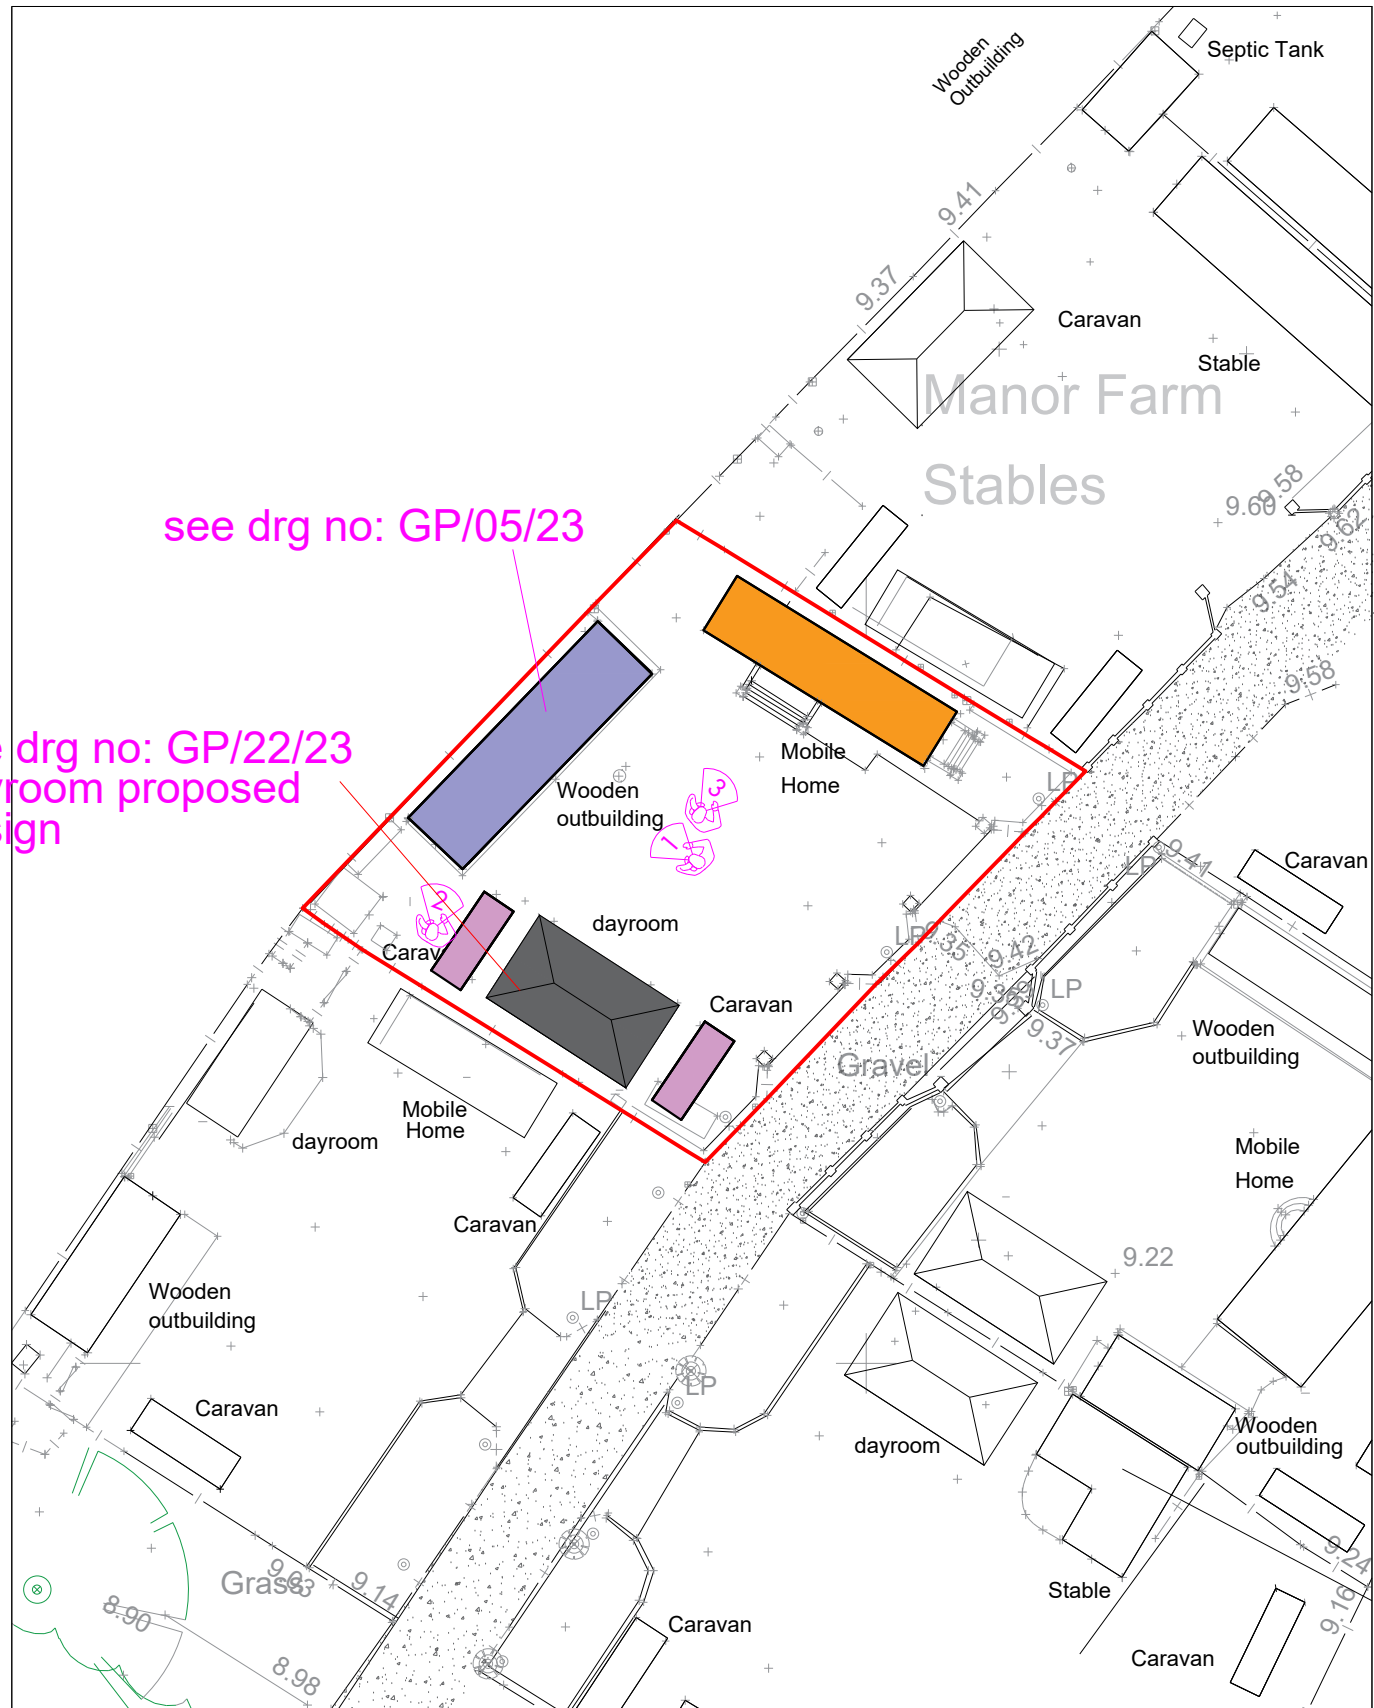

Licence number AC0000806982
Block plan extract @1:500

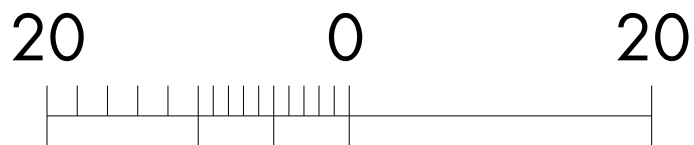

VIEW 1



VIEW 2



VIEW 3

Drawing title	Plot 2	
Project	Plot 2 layout	
Address	Allington Business Centre, Allington Lane, West End, eastleigh SO50 7DE	
Client		
Scales	1:500	
Date	December 2023	
Drawing Number:	GP/04/23	Rev
Architectural elements Imageon Designs Ltd La Courneille, Montigny Jouvenel, Normandie, France 27260 Tel: office 0033 3334128991 / 0033 3334128992 email: imageondesigns@live.co.uk Registered Company No. 1111667-0001 Address: Suite 2, Rosehill, 165 Lutterworth Road, Leicester, LE18 4BY		