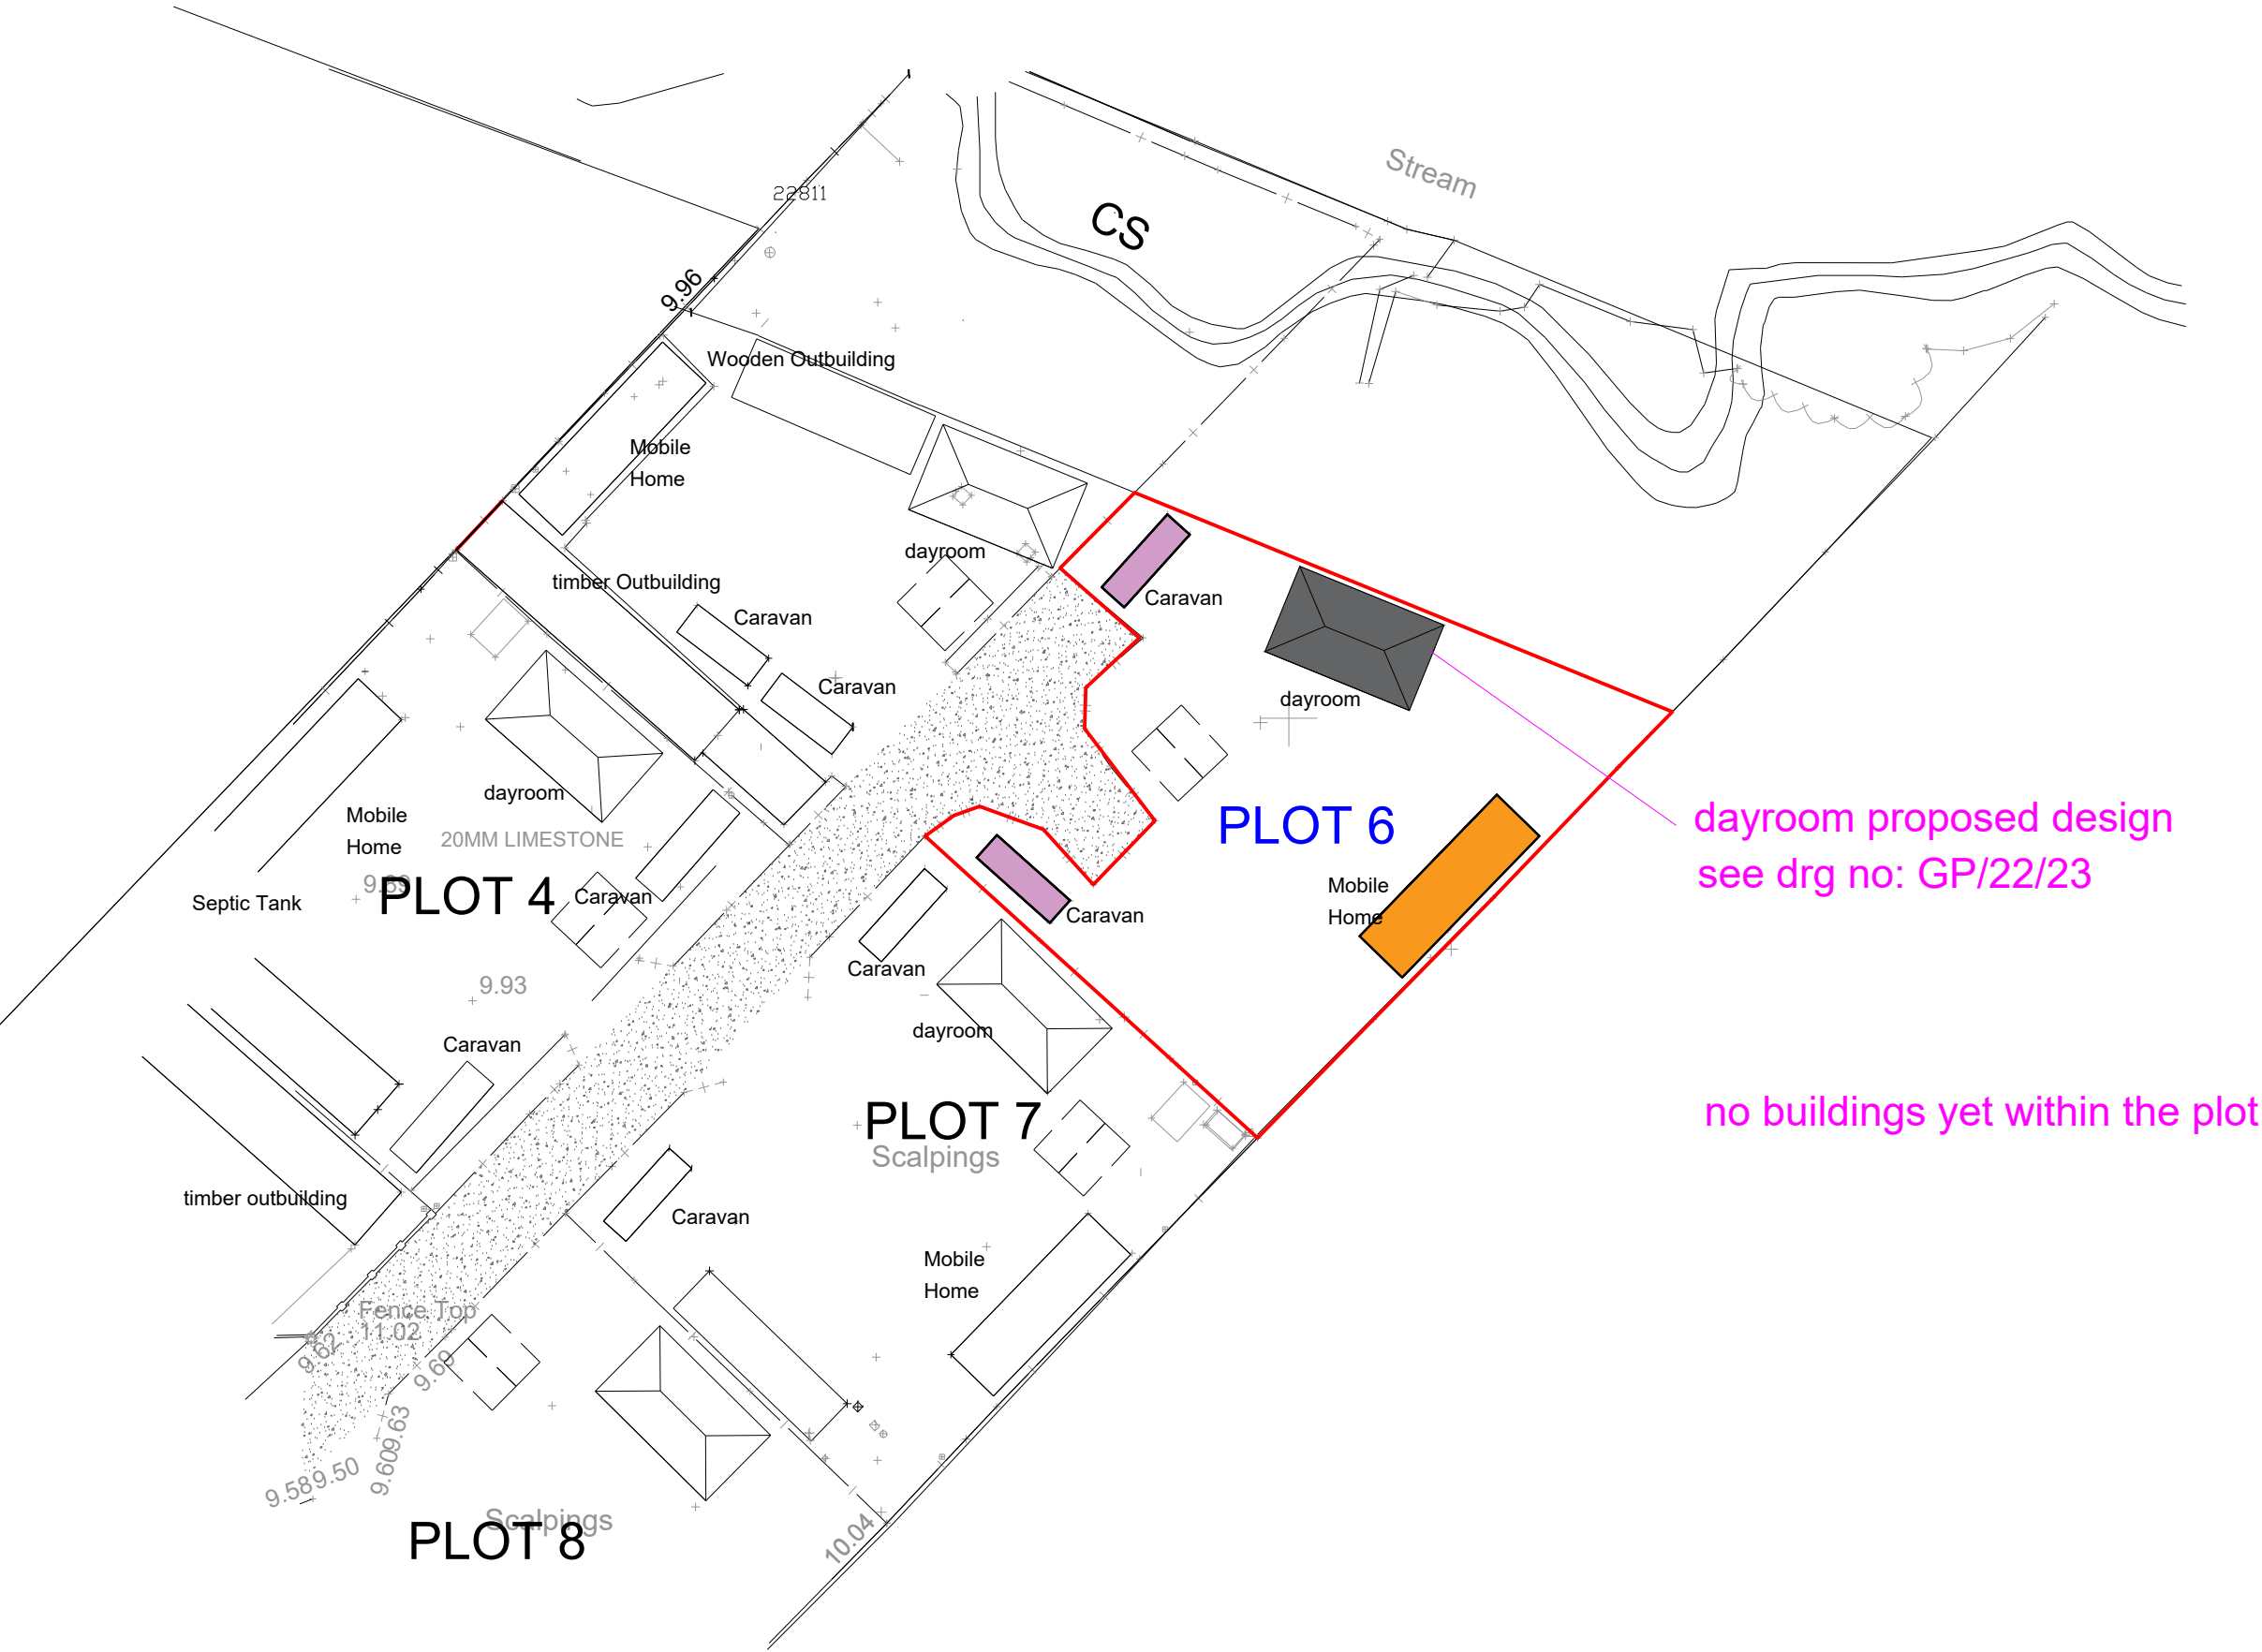


Drawing title	Plot 6 proposed layout	
Project	Plot 6 layout	
Address	Allington Business Centre, Allington Lane, West End, eastleigh SO50 7DE	
Client		
Scales	1:500	
Date	January 2024	
Drawing Number:	GP/26/24	Rev
Architectural elements  Ingeon Designs Ltd La Tannerie, Montville Jouvencot, Normandie, France, 27260 Tel: office 0033 23412999, Mobile 07411828135 email: ingeondesigns@btinternet.co.uk Registered Company no. 1111061 - 2009 Address: Suite 2, Boswell, 145 Longbridge Road, Leicester, LE8 4DY © 2024 Ingeon Designs Ltd		