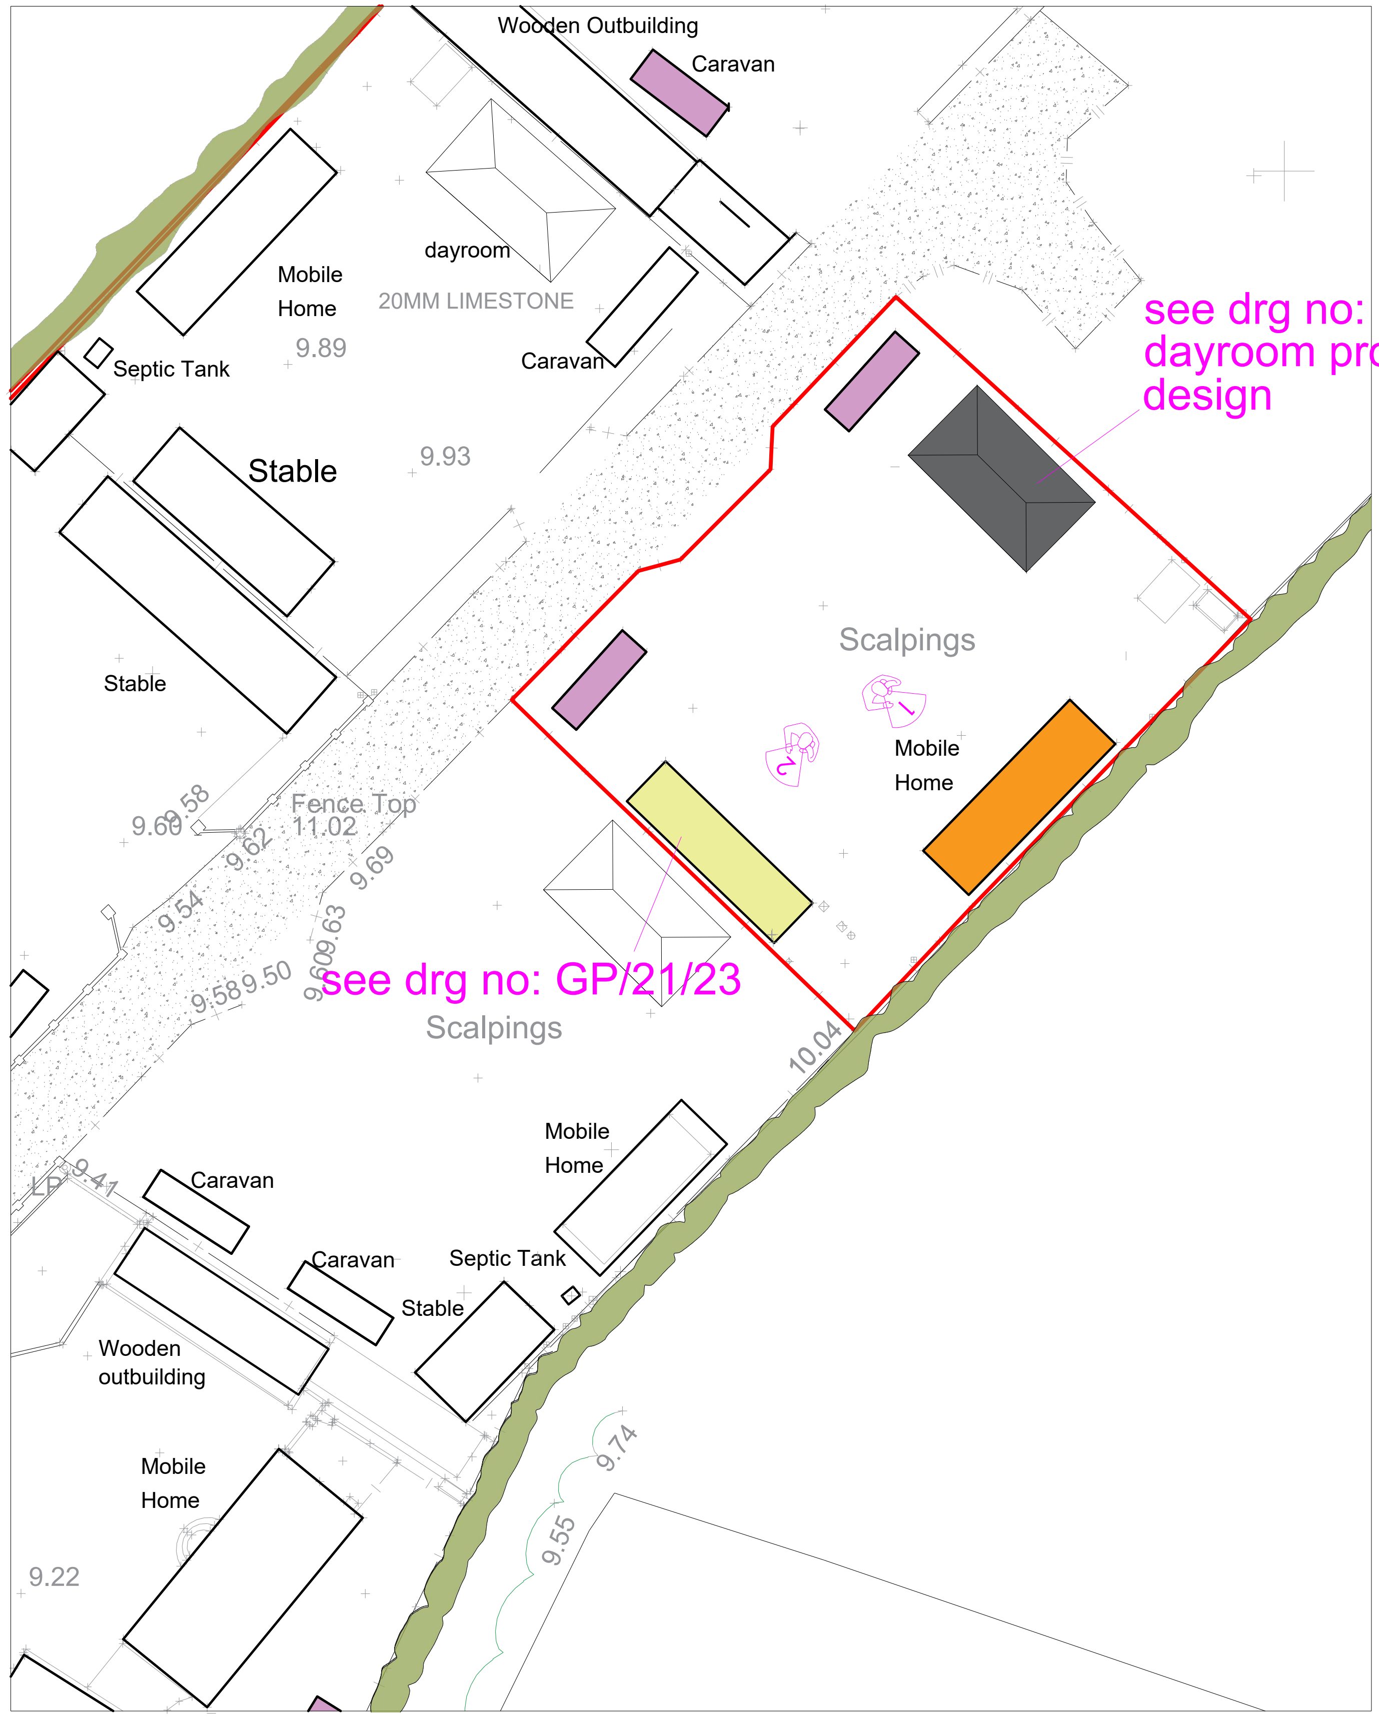

Licence number AC0000806982
Block plan extract @1:500

20 0 20

VIEW 1

VIEW 2

| | | |
|---|---|---|
| Drawing title | Plot 7 | |
| Project | Plot 7 layout | |
| Address | Allington Business Centre, Allington Lane,<br>West End, eastleigh SO50 7DE | |
| Client | | |
| Scales | 1:500 | |
| Date | December 2023 | |
| Drawing Number: | GP/20/23 | Rev |

Architectural elements

Imageon Designs Ltd
La Cannerie, Morainville Jouveaux, Normandie, France, 27260
Tel: office 0033 232412899 mobile 07411 022139
email:imageondesignsltd@live.co.uk

Registered Company no. 7111067 2009
Address: Suite 2, Rosehill, 165 Lutterworth Road, Leicester, LE8 4DY

© These plans remain the property of Imageon Designs Ltd and must not only be used the purpose intended without express permission otherwise