


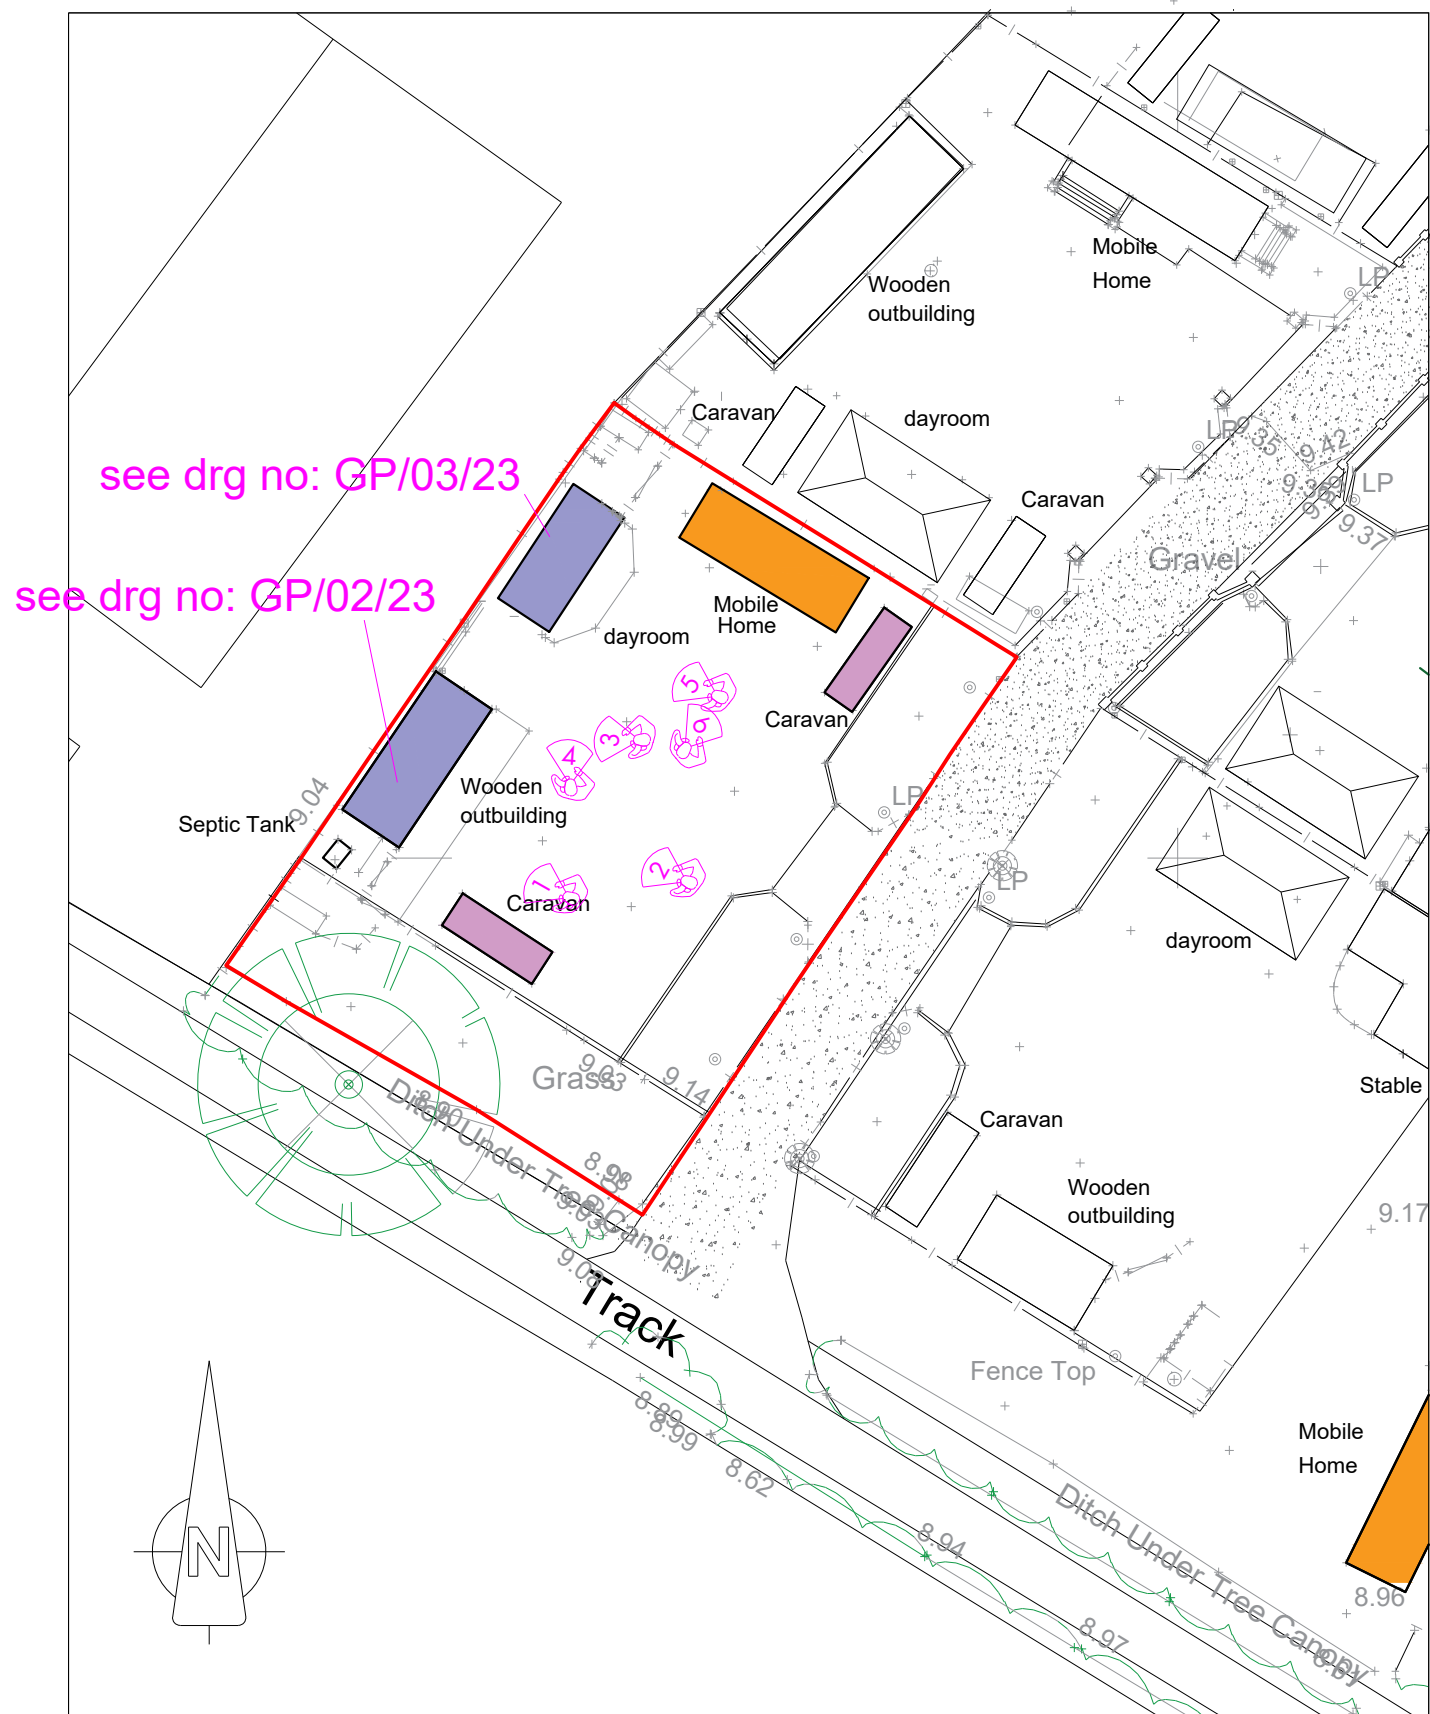

Licence number AC0000806982
Block plan extract @1:500



VIEW 1



VIEW 2



VIEW 3



VIEW 4



VIEW 5



VIEW 6

Drawing title	Plot 1
Project	Plot 1 layout
Address	Allington Business Centre, Allington Lane, West End, eastleigh SO50 7DE
Client	
Scales	1:500
Date	December 2023
Drawing Number:	GP/01/23 Rev
Architectural elements Imageon Designs Ltd Le Camerme, Normandie Jouveux, Normandie, France 27260 Tel: office 0033 2324128991 Mobile 07411 222139 email imageondesigns@live.co.uk	
Registered Company no 811167 - 2009 Address Suite 2, Rosehill 165 Lutterworth Road, Leicester, LE18 4DY © 2023 Imageon Designs Ltd	