


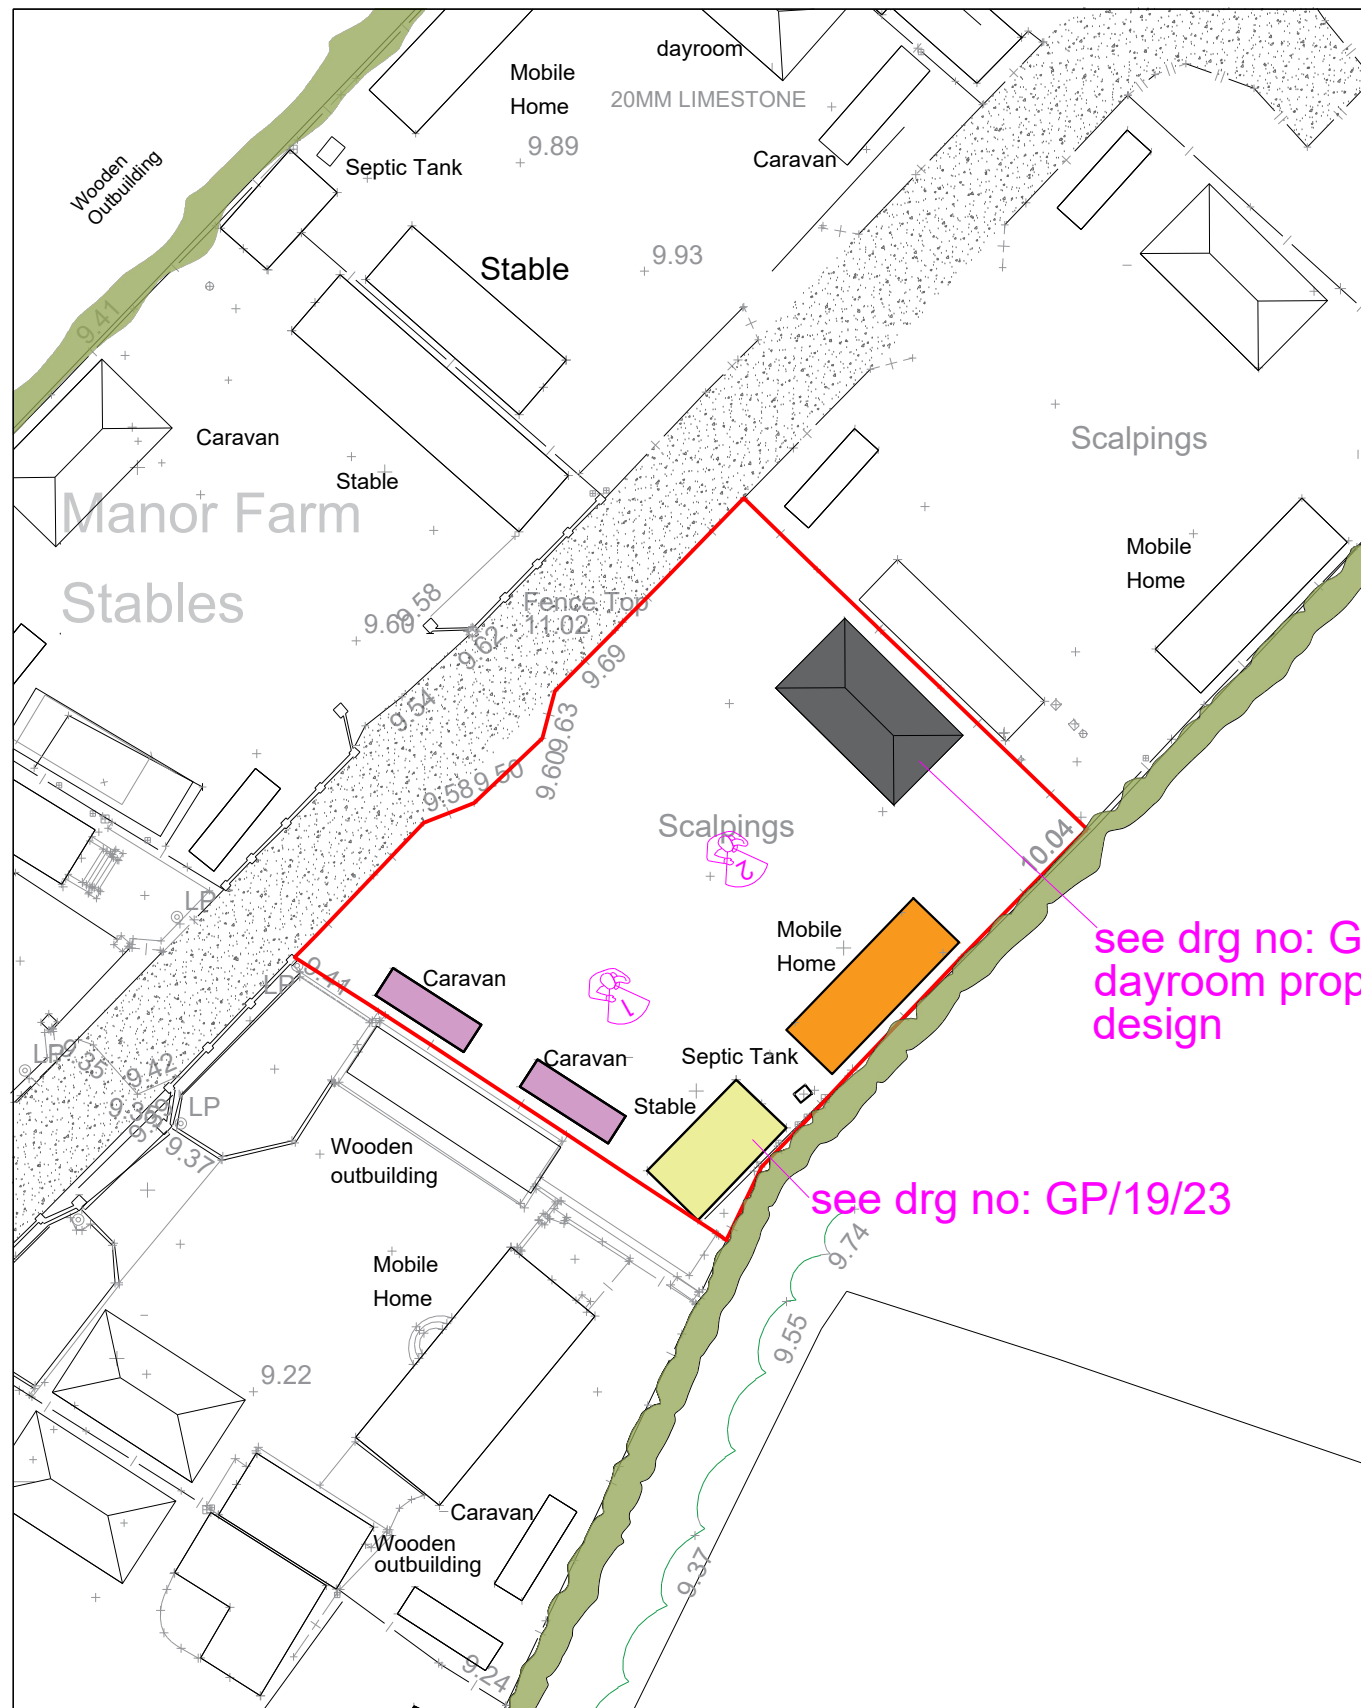

see drg no: GP/22/23
dayroom proposed
design

see drg no: GP/19/23




VIEW 1



VIEW 2

Licence number AC0000806982
Block plan extract @1:500

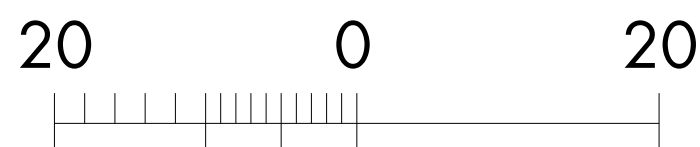

Drawing title	Plot 8
Project	Plot 8 layout
Address	Allington Business Centre, Allington Lane, West End, eastleigh SO50 7DE
Client	
Scales	1:500
Date	December 2023
Drawing Number:	GP/18/23 Rev
Architectural elements Ingeon Designs Ltd La Courneille, Montville, Jouvencelle, Normandie, France 27260 Tel: office 0033 334138991 - 0033 334138992 email: ingeondesigns@orange.fr Registered Company no. 311667 - 2009 Address: Suite 2, Rosehill, 168 Lutteridge Road, Leicester, LE8 4DT © 2023 Ingeon Designs Ltd	