



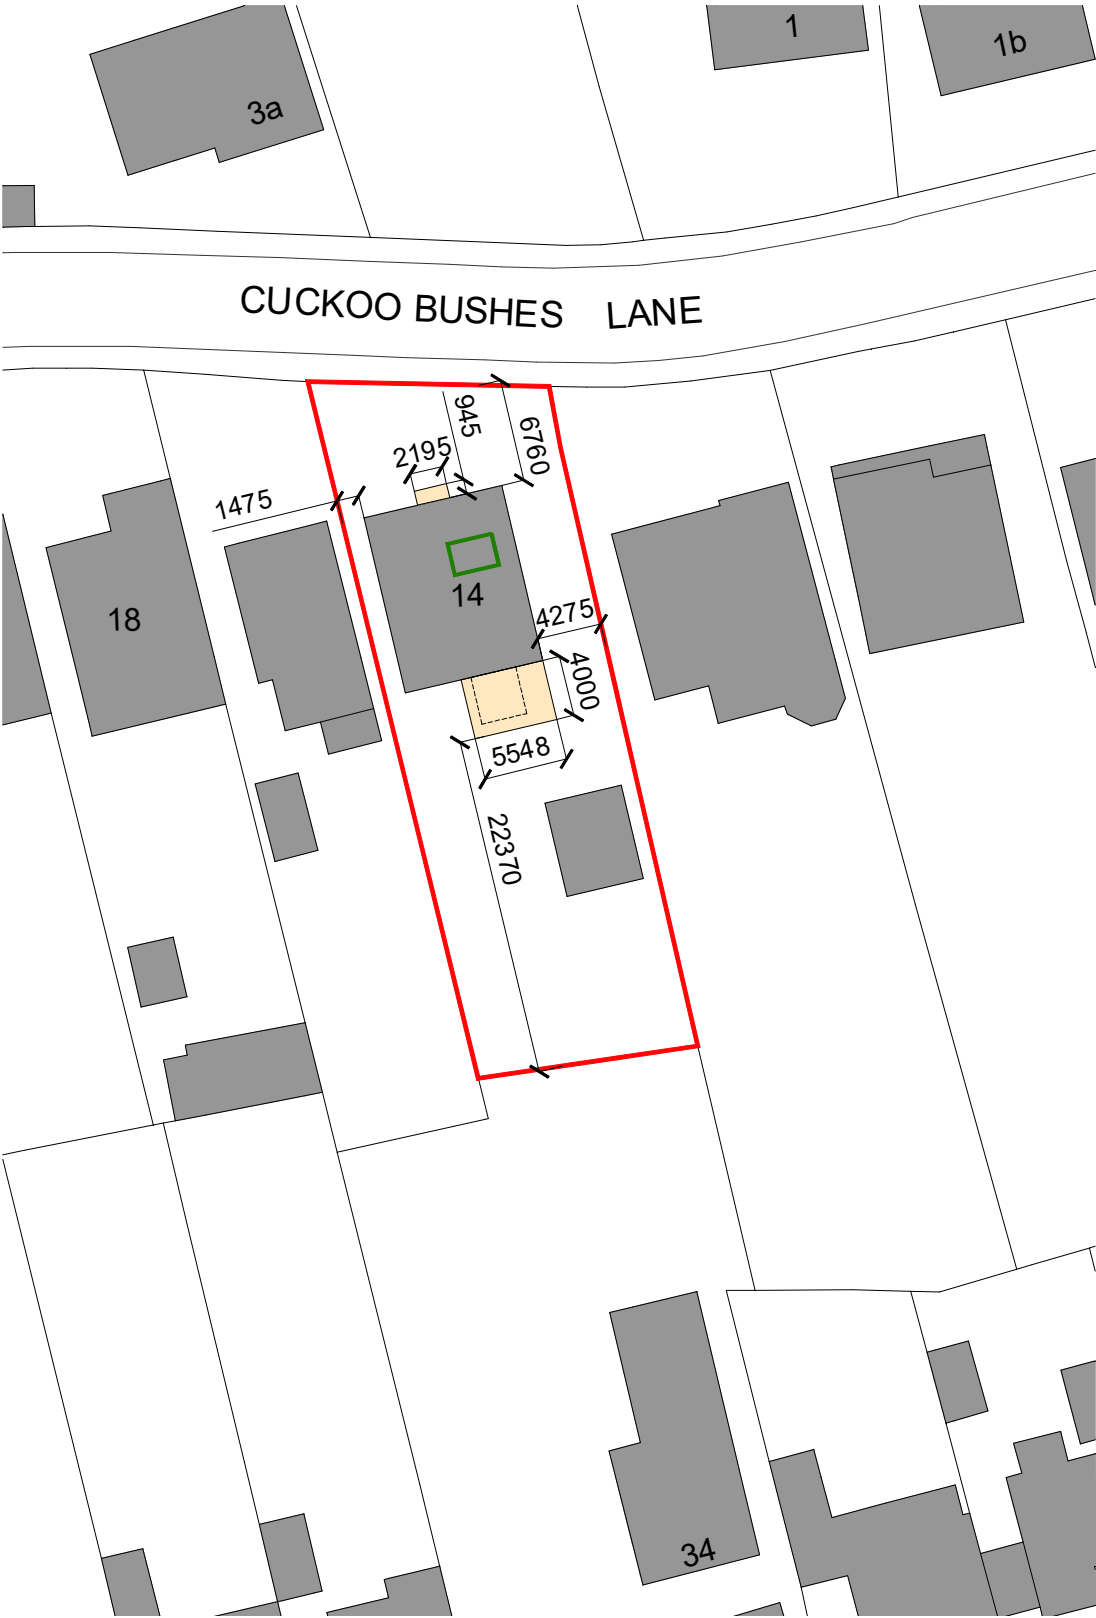

- Key:
- Application boundary (687.60 sqm)
 - Proposed gross external area = 24.26 sqm
 - Additional roof volume = 7.00 cubic metre (existing additional roof volume = 43.00 cubic metres)

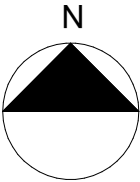

Scale 1:500

Rev description date by ch

Project
14 Cuckoo Bushes Lane
Chandlers Ford, SO53 1JX

Scale Date Drawn
1:500@A3 03/02/23 MH

Drawing Title
Proposed Site Block Plan

Status
Planning

Drawing No. Rev
23260 - P007 -



MJH Architects, 4 Rockwood, Alton, Hants, GU342LD
T01420 544501www.mjharchitects.co.uk

Notes
This drawing is © copyright of MJH Architects.
This drawing is to be read in conjunction with all consultant's drawings, details and specification.
All dimensions to be checked on site prior to commencement of building work.
Scale for planning purposes only.
Any discrepancies to be reported to the architect prior to implementation.