


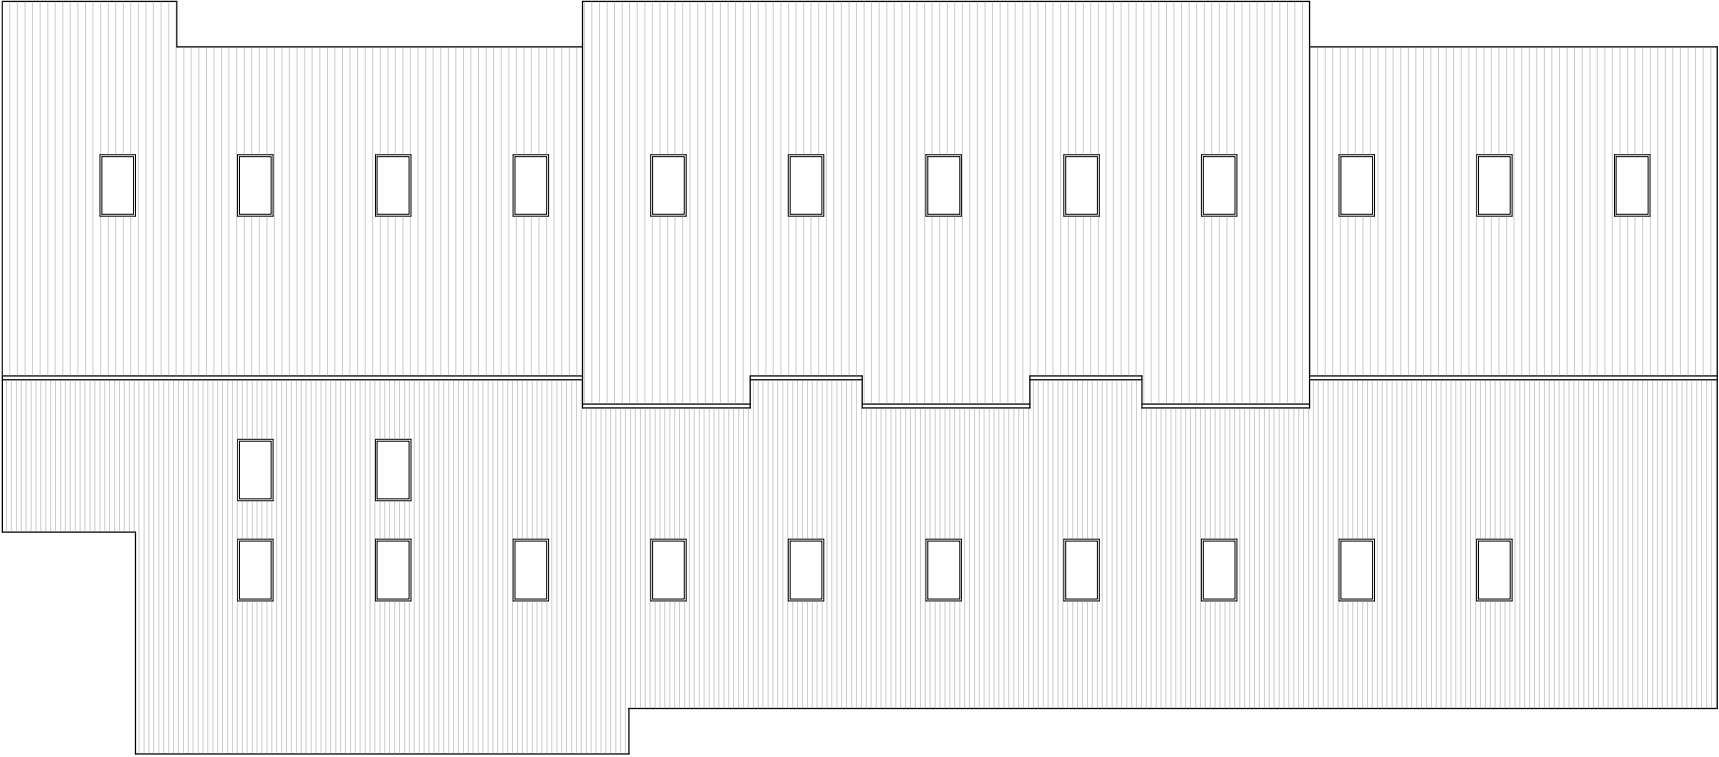


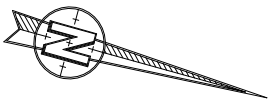


Existing Roof Plan - 1:200

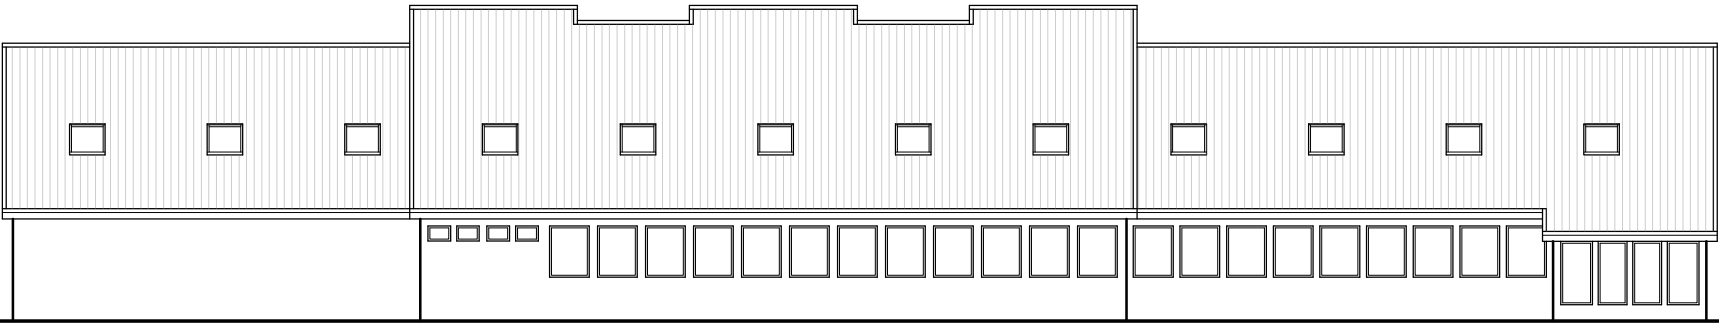


West Elevation - Rear - 1:200

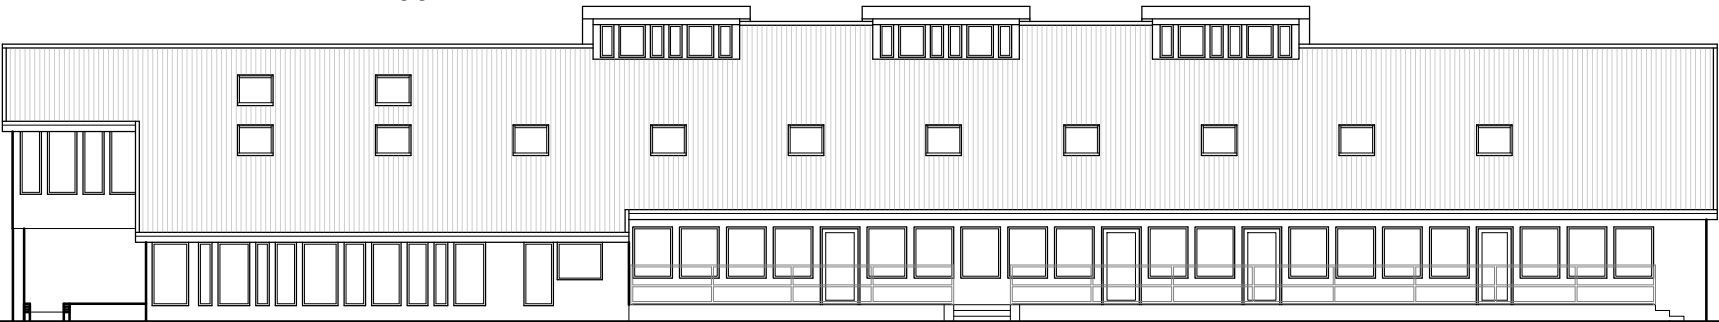


East Elevation - Front - 1:200

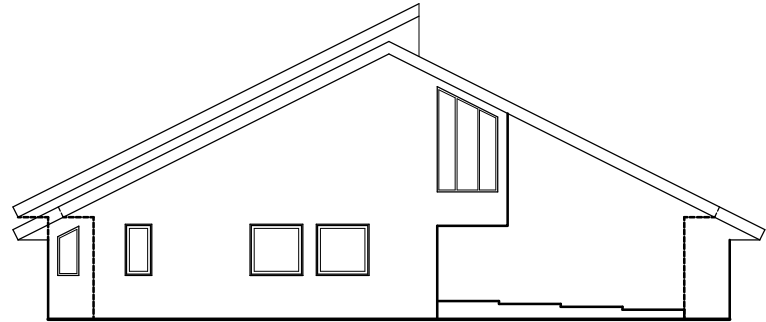

South Elevation - Side - 1:200

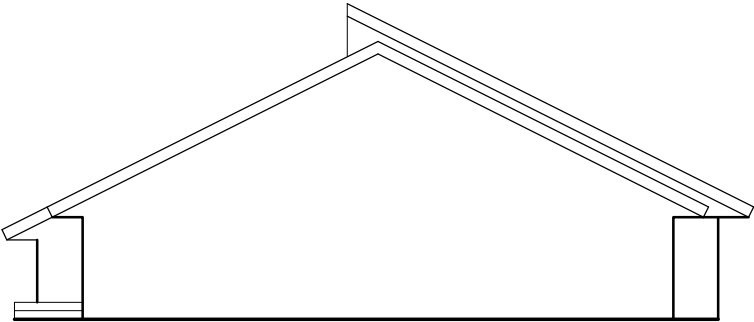

North sectional Elevation - Side - 1:200

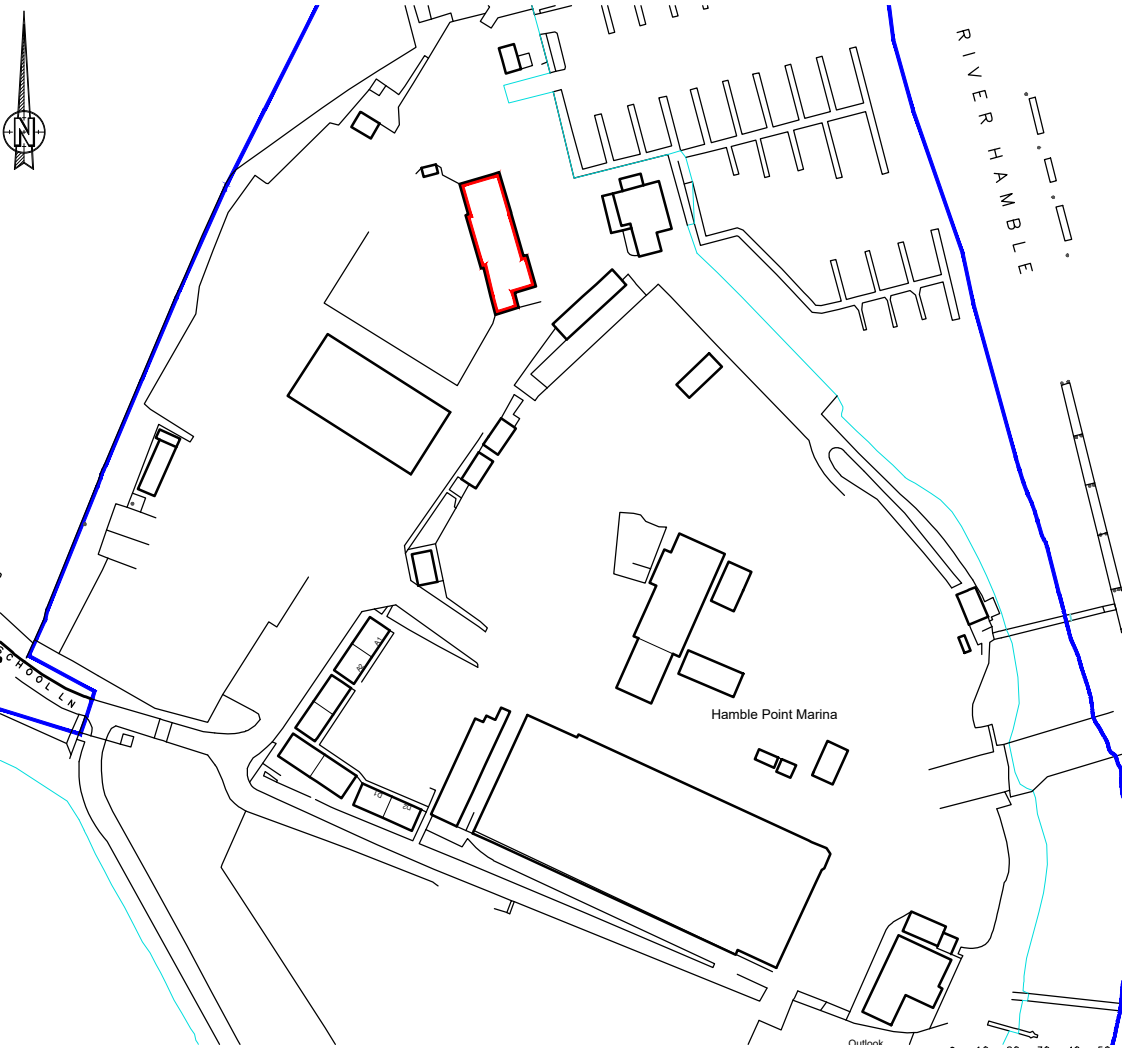

LOCATION PLAN @1:2500

K**NIGHT**

A**ARCHITECTURAL**

D**DESIGN**

K.A.D. Ltd.
First Floor Unit 7
The Quarterdeck
Port Solent
PO6 4TP

T: 01489 660194
E: admin@k-a-d.co.uk
W: www.k-a-d.co.uk

Client

MDL MARINAS

Project

SALTMAKERS HOUSE
HAMBLE POINT MARINA
SCHOOL LANE, HAMBLE
SOUTHAMPTON
SO31 4JD

Drawing		EXISTING PLANS			
Scale		1:100@A3		Date	
				FEB 2024	
Project no.	Sequential	Bldg/Floor	Detail	Rev	
KAD	01	A	EX	B	