


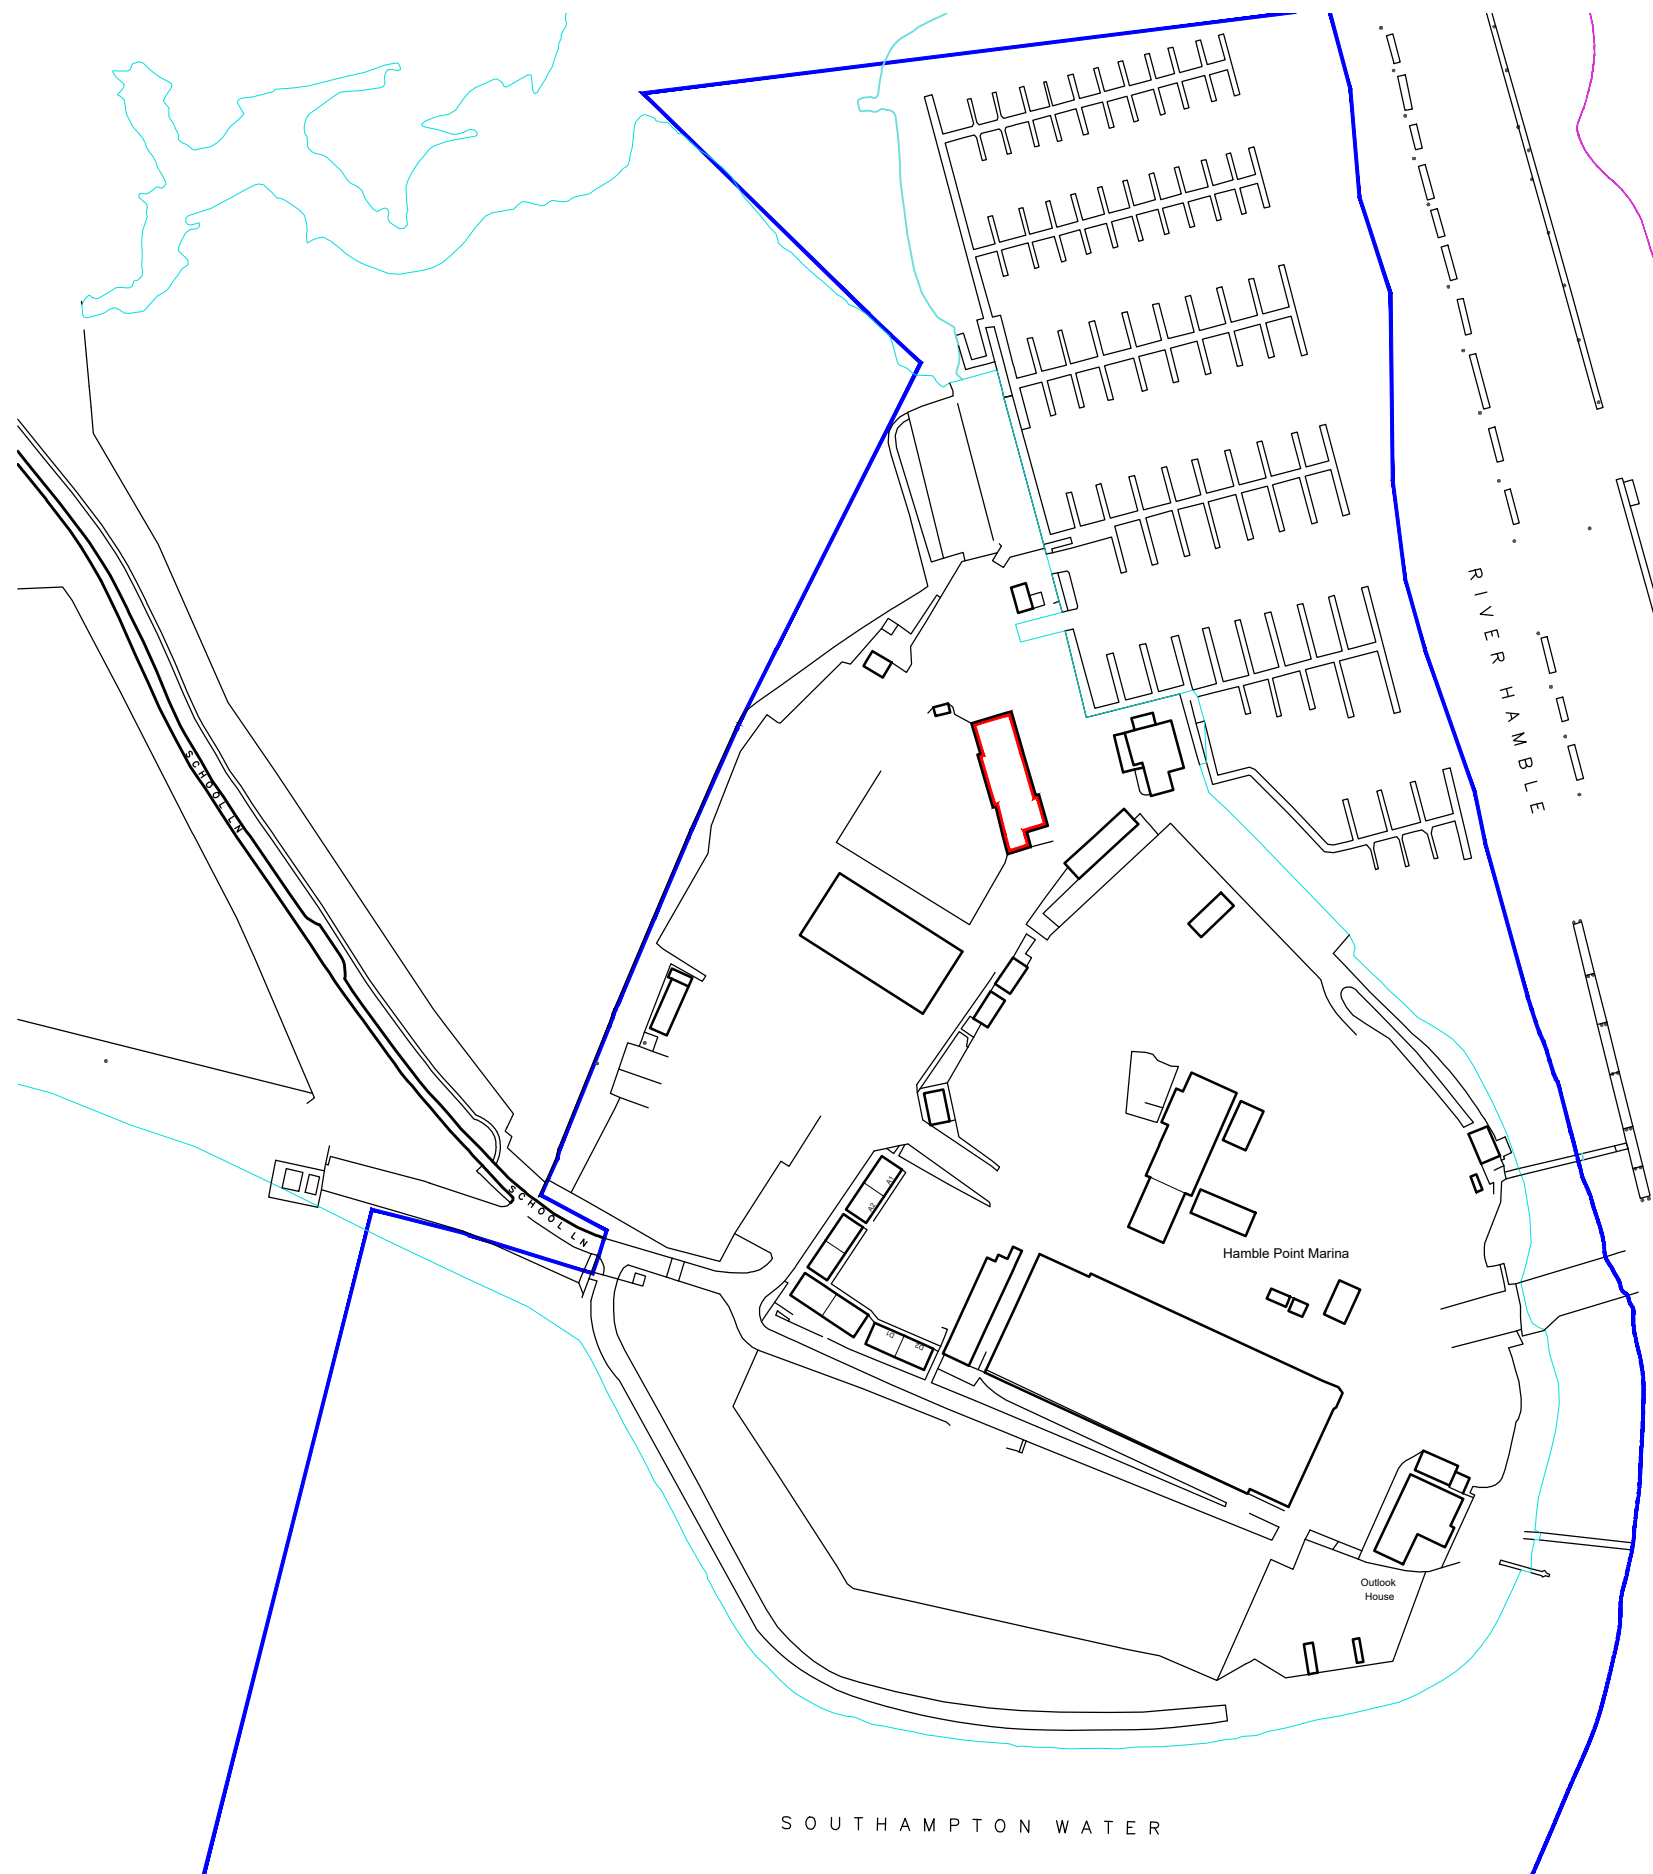

KNIGHT
AARCHITECTURAL
DDESIGN

K.A.D. Ltd.
First Floor Unit 7
The Quarterdeck
Port Solent
PO6 4TP

T: 01489 660194
E: admin@k-a-d.co.uk
W: www.k-a-d.co.uk

Client	MDL MARINAS				
Project	SALTMAKERS HOUSE HAMBLE POINT MARINA SCHOOL LANE, HAMBLE SOUTHAMPTON SO31 4JD				
Drawing	LOCATION PLAN				
Scale	1:100@A3		Date	FEB 2024	
Project no.	Sequential	Bldg/Floor	Detail	Rev	
KAD	01	A	EX	A	