

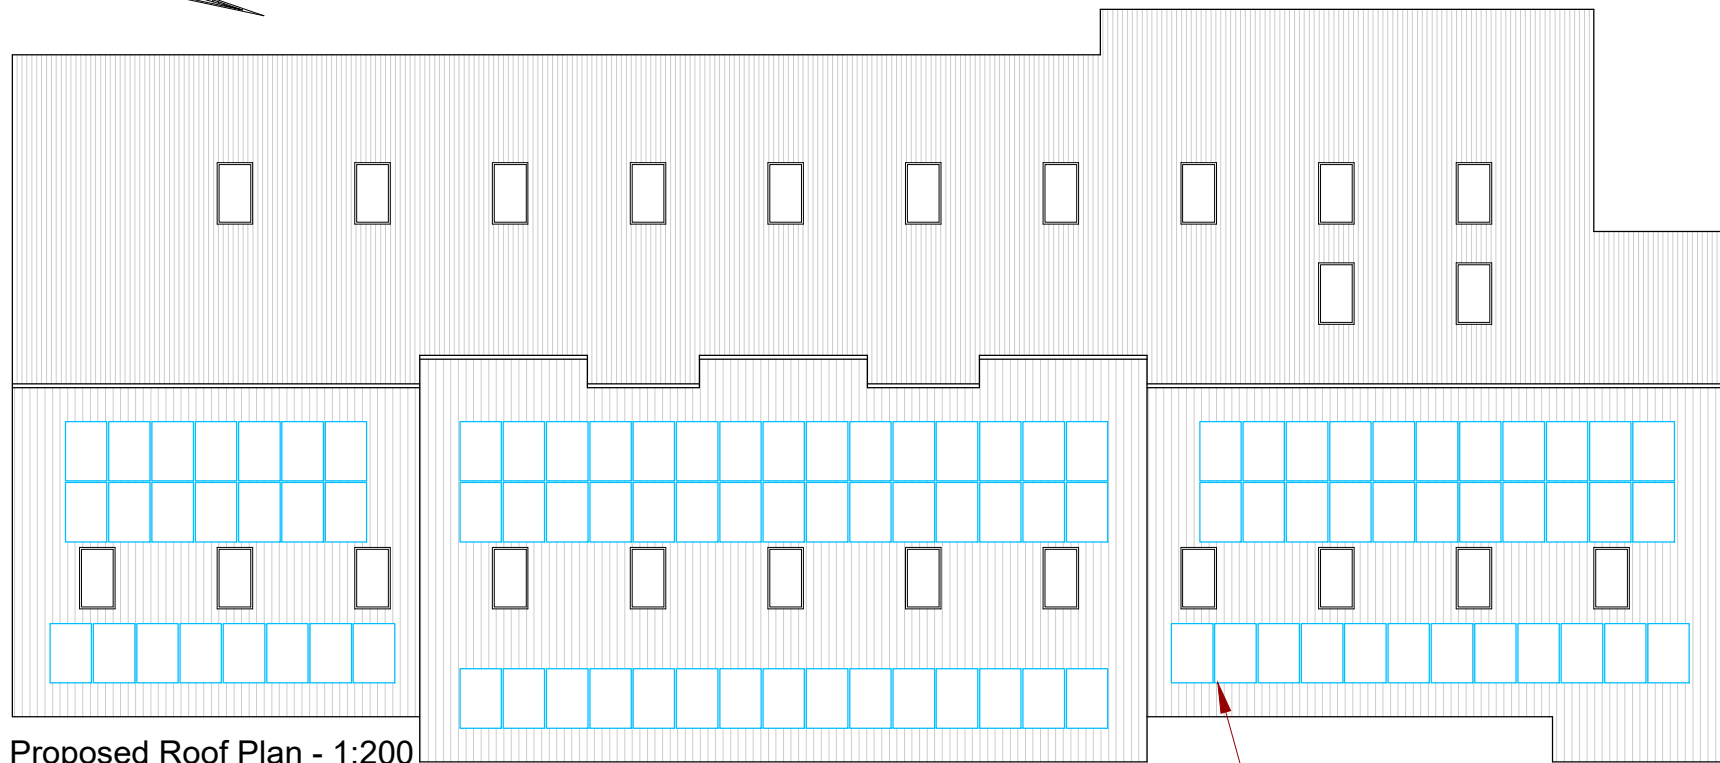


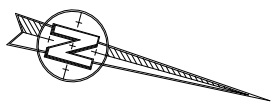


Proposed Roof Plan - 1:200


New Proposed Solar Panels

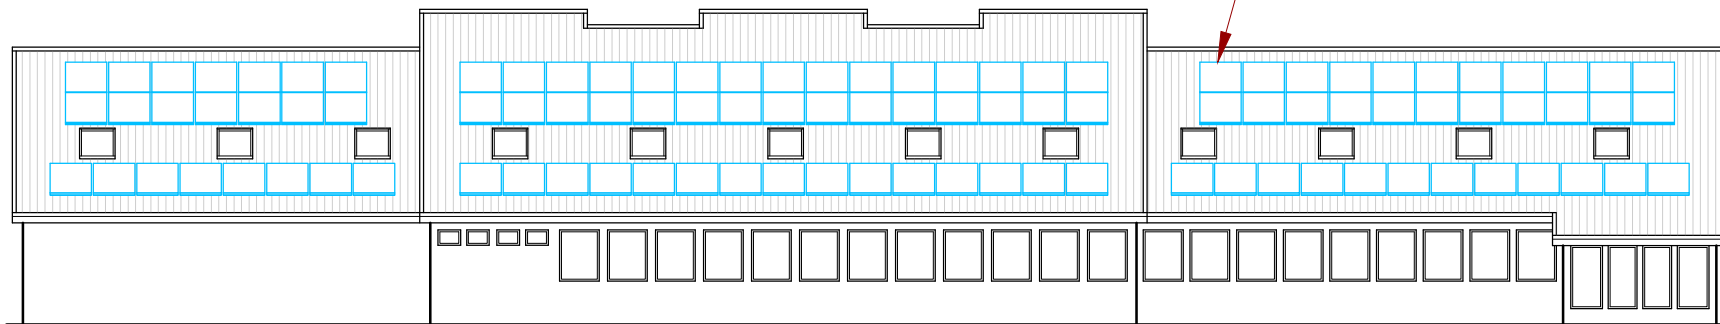


West Elevation - Rear - 1:200

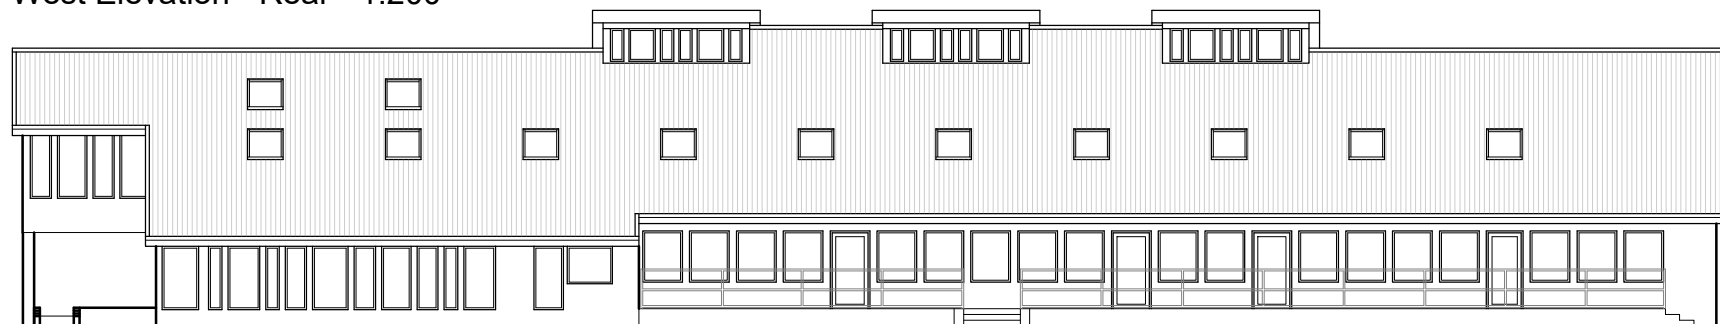



East Elevation - Front - 1:200

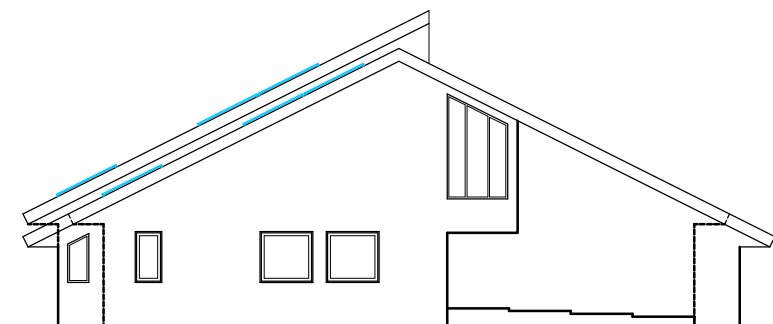

South Elevation - Side - 1:200

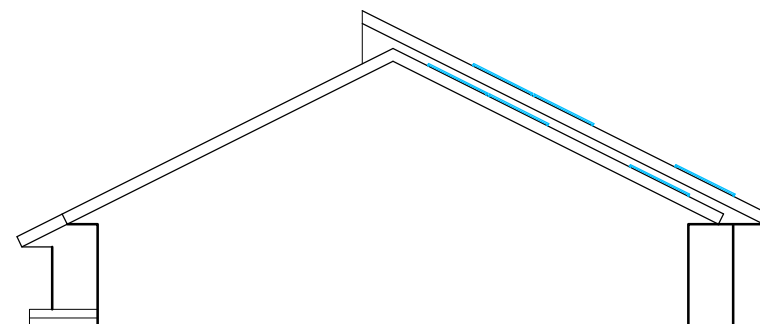

North sectional Elevation - Side - 1:200

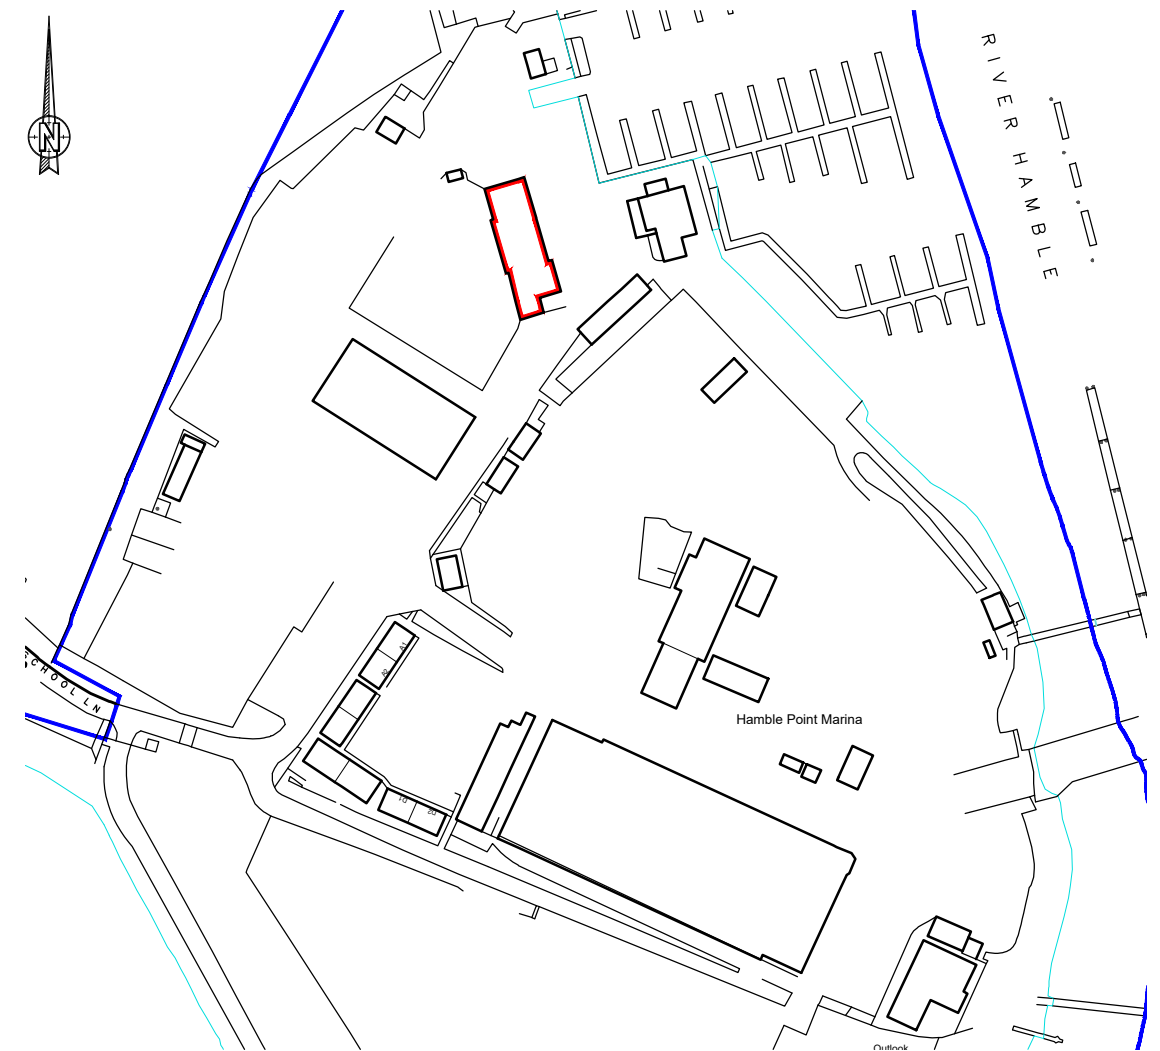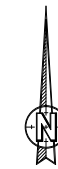

LOCATION PLAN @1:2500

K NIGHT
A RCHITECTURAL
D ESIGN

K.A.D. Ltd.
First Floor Unit 7
The Quarterdeck
Port Solent
PO6 4TP

T: 01489 660194
E: admin@k-a-d.co.uk
W: www.k-a-d.co.uk

Client

MDL MARINAS

Project

SALTMAKERS HOUSE
HAMBLE POINT MARINA
SCHOOL LANE, HAMBLE
SOUTHAMPTON
SO31 4JD

Drawing

PROPOSED PLANS

Scale
1:100@A3

Date
FEB 2024

Project no.	Sequential	Bldg/Floor	Detail	Rev
KAD	01	A	PP	C