


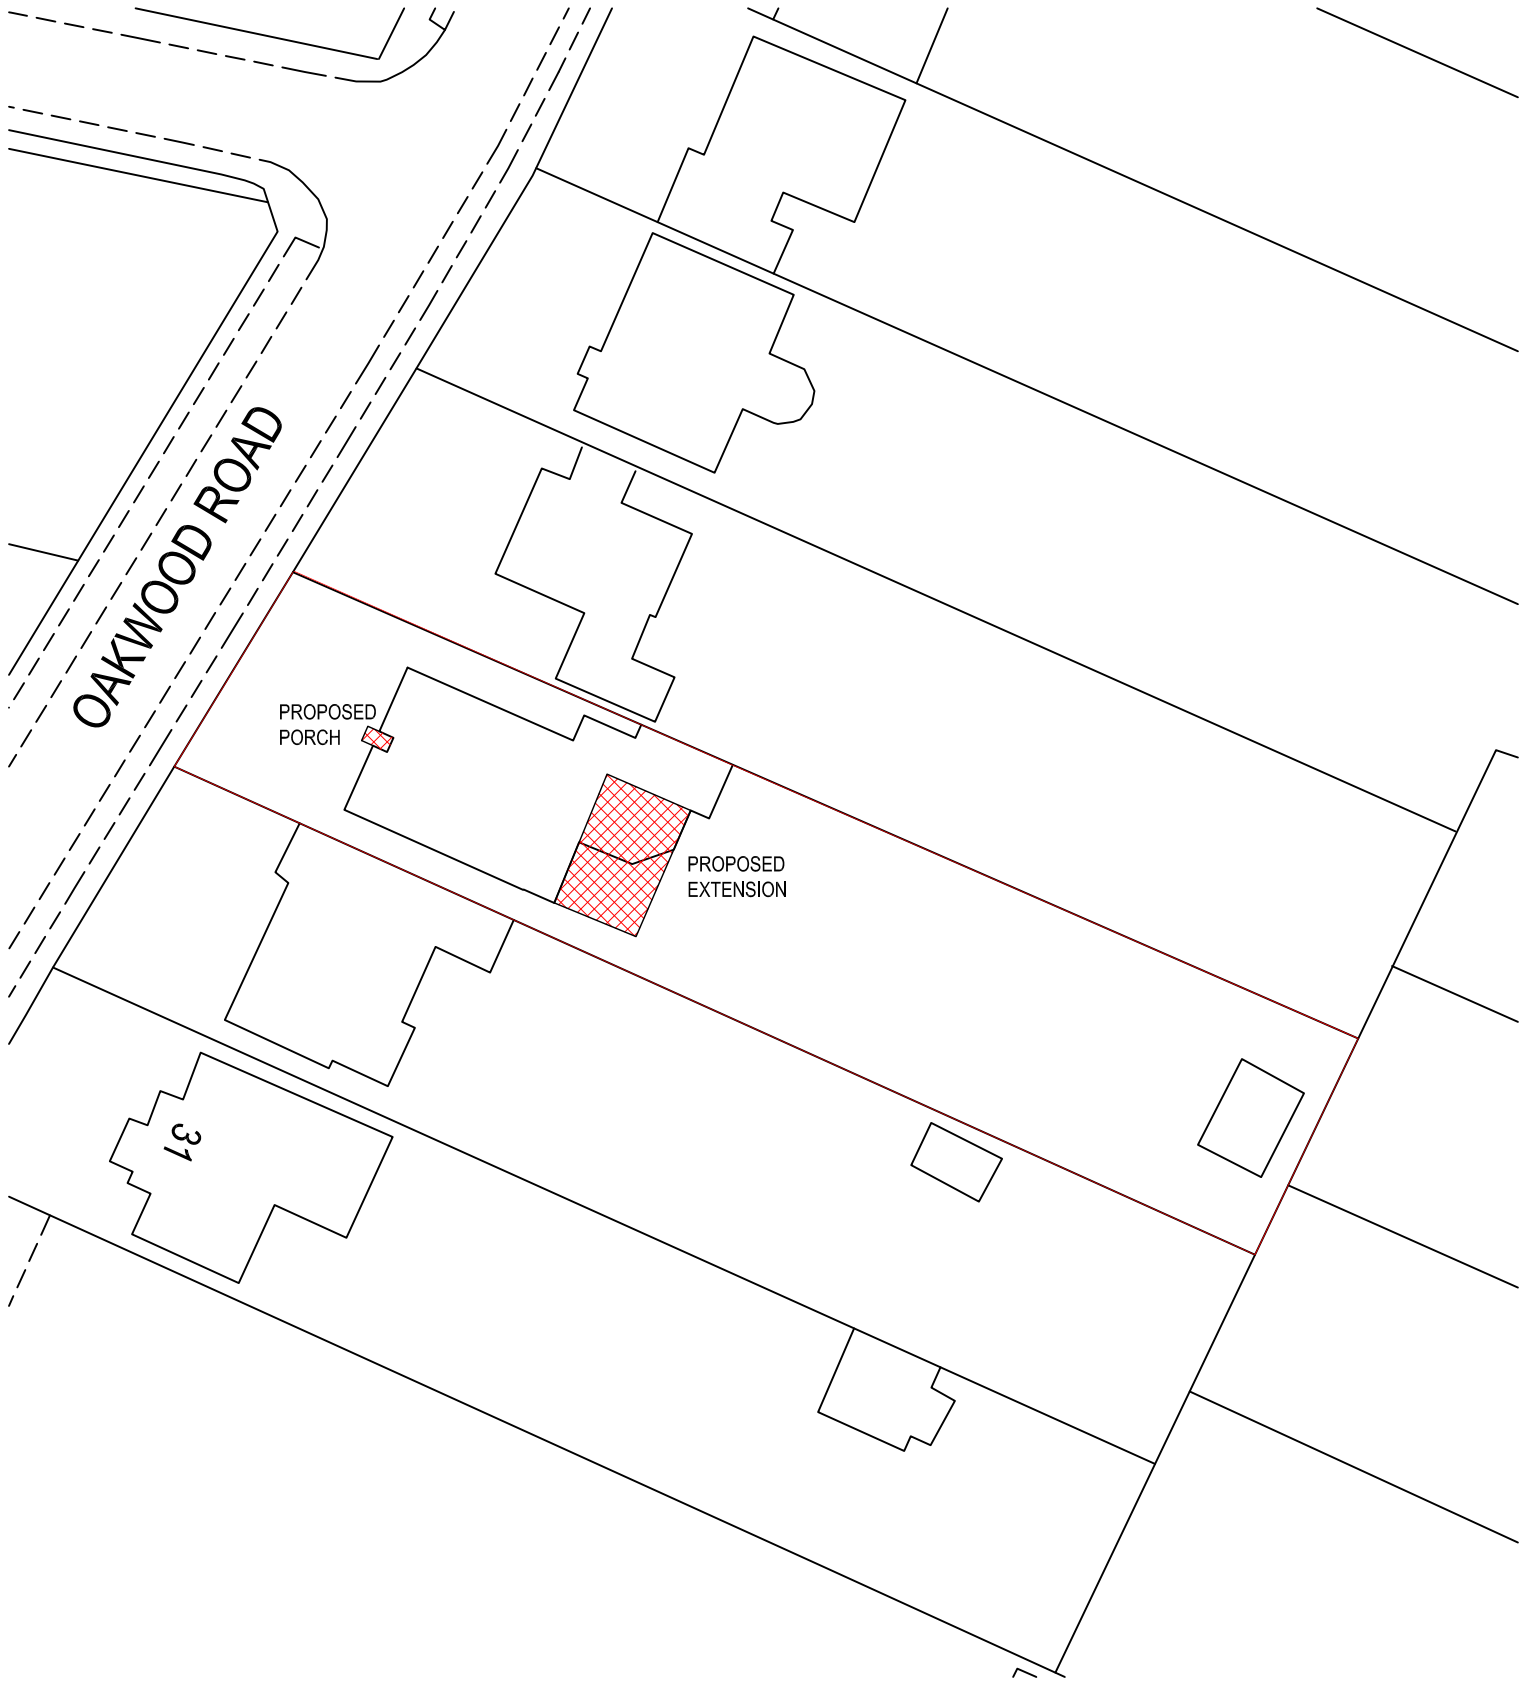


BLOCK PLAN
SCALE 1:500



LOCATION PLAN
SCALE 1:1250

- NOTES
1. This drawing is the copyright of **NA PALMER DESIGN LTD**. It may not be copied, altered or reproduced in any way whatsoever neither passed to a third party without their written authority.
 2. Diminensions to be checked on site prior to commencing any work. Any discrepancies should be reported to the project architect immediately.
 3. Listed dimensions must be assumed approximate and checked on site.
 4. If in doubt ask.

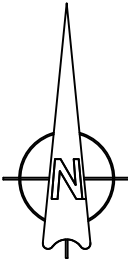

rev.	description	date	by	ch
	drawing status: PLANNING			



**NA PALMER
DESIGN LTD**

NA PALMER DESIGN LTD

M: 07360109434 E: neil@nyerarch.co.uk

client
MR N COLE

project
27 OAKWOOD ROAD
CHANDLERS FORD
EASTLEIGH
SO53 1LW

drawing
BLOCK PLAN
AND
LOCATION PLAN

drawn	scale	checked	date
NAP	1:500&1:1250@A3		JAN 24
drawing No.	revision		
10546-PL-01	A		