


PROPOSED WALL @ 1 LINNET SQUARE S0509JL

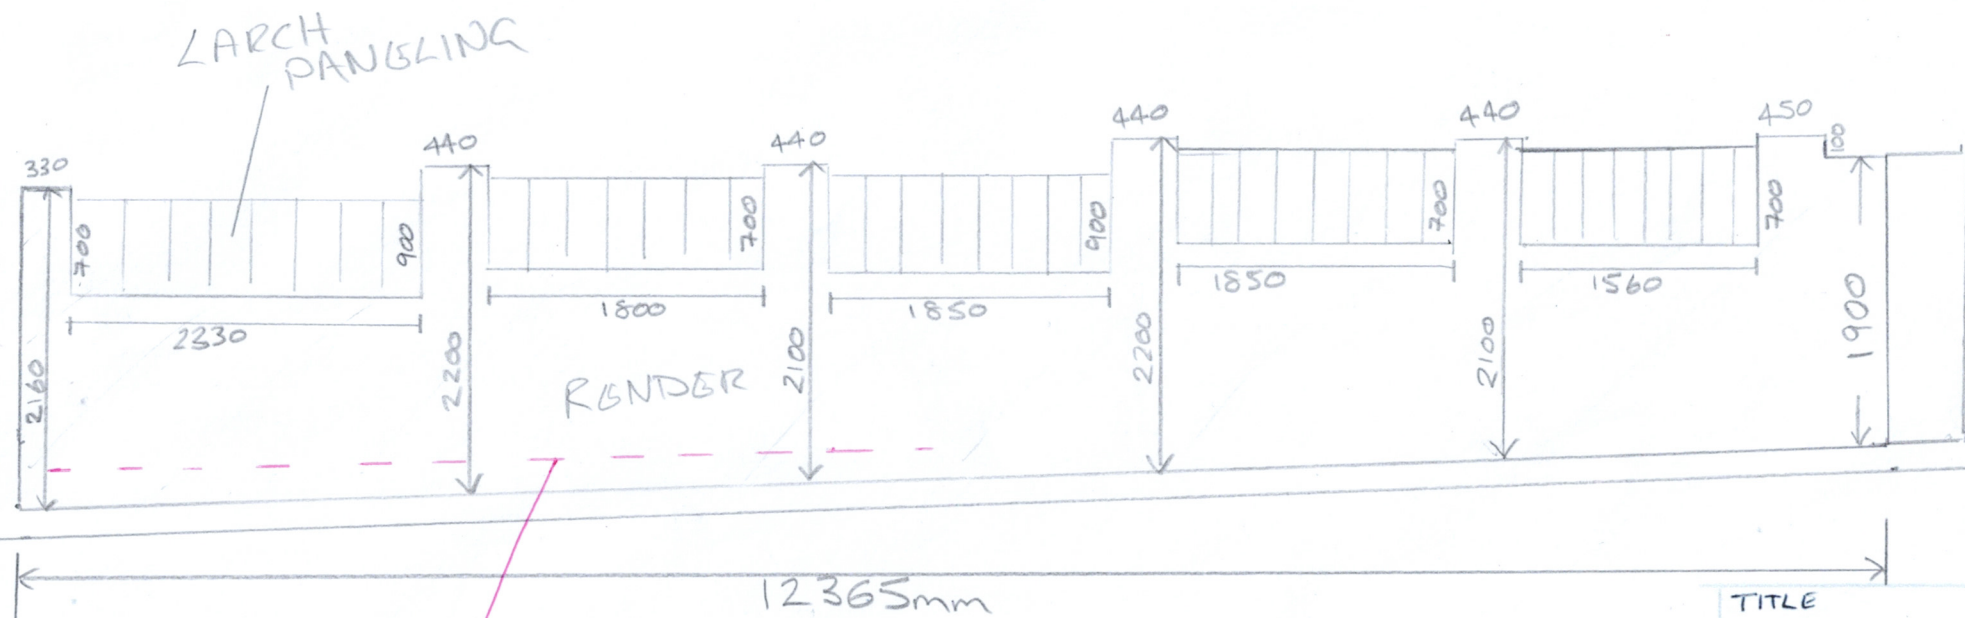

TITLE
NORTH
ELEVATION
(A4)
DRAW NO. 04
SCALE: 1:50
DATE: 29/1/24