


PROPOSED WALL @ 1 LINNET SQUARE S05095L

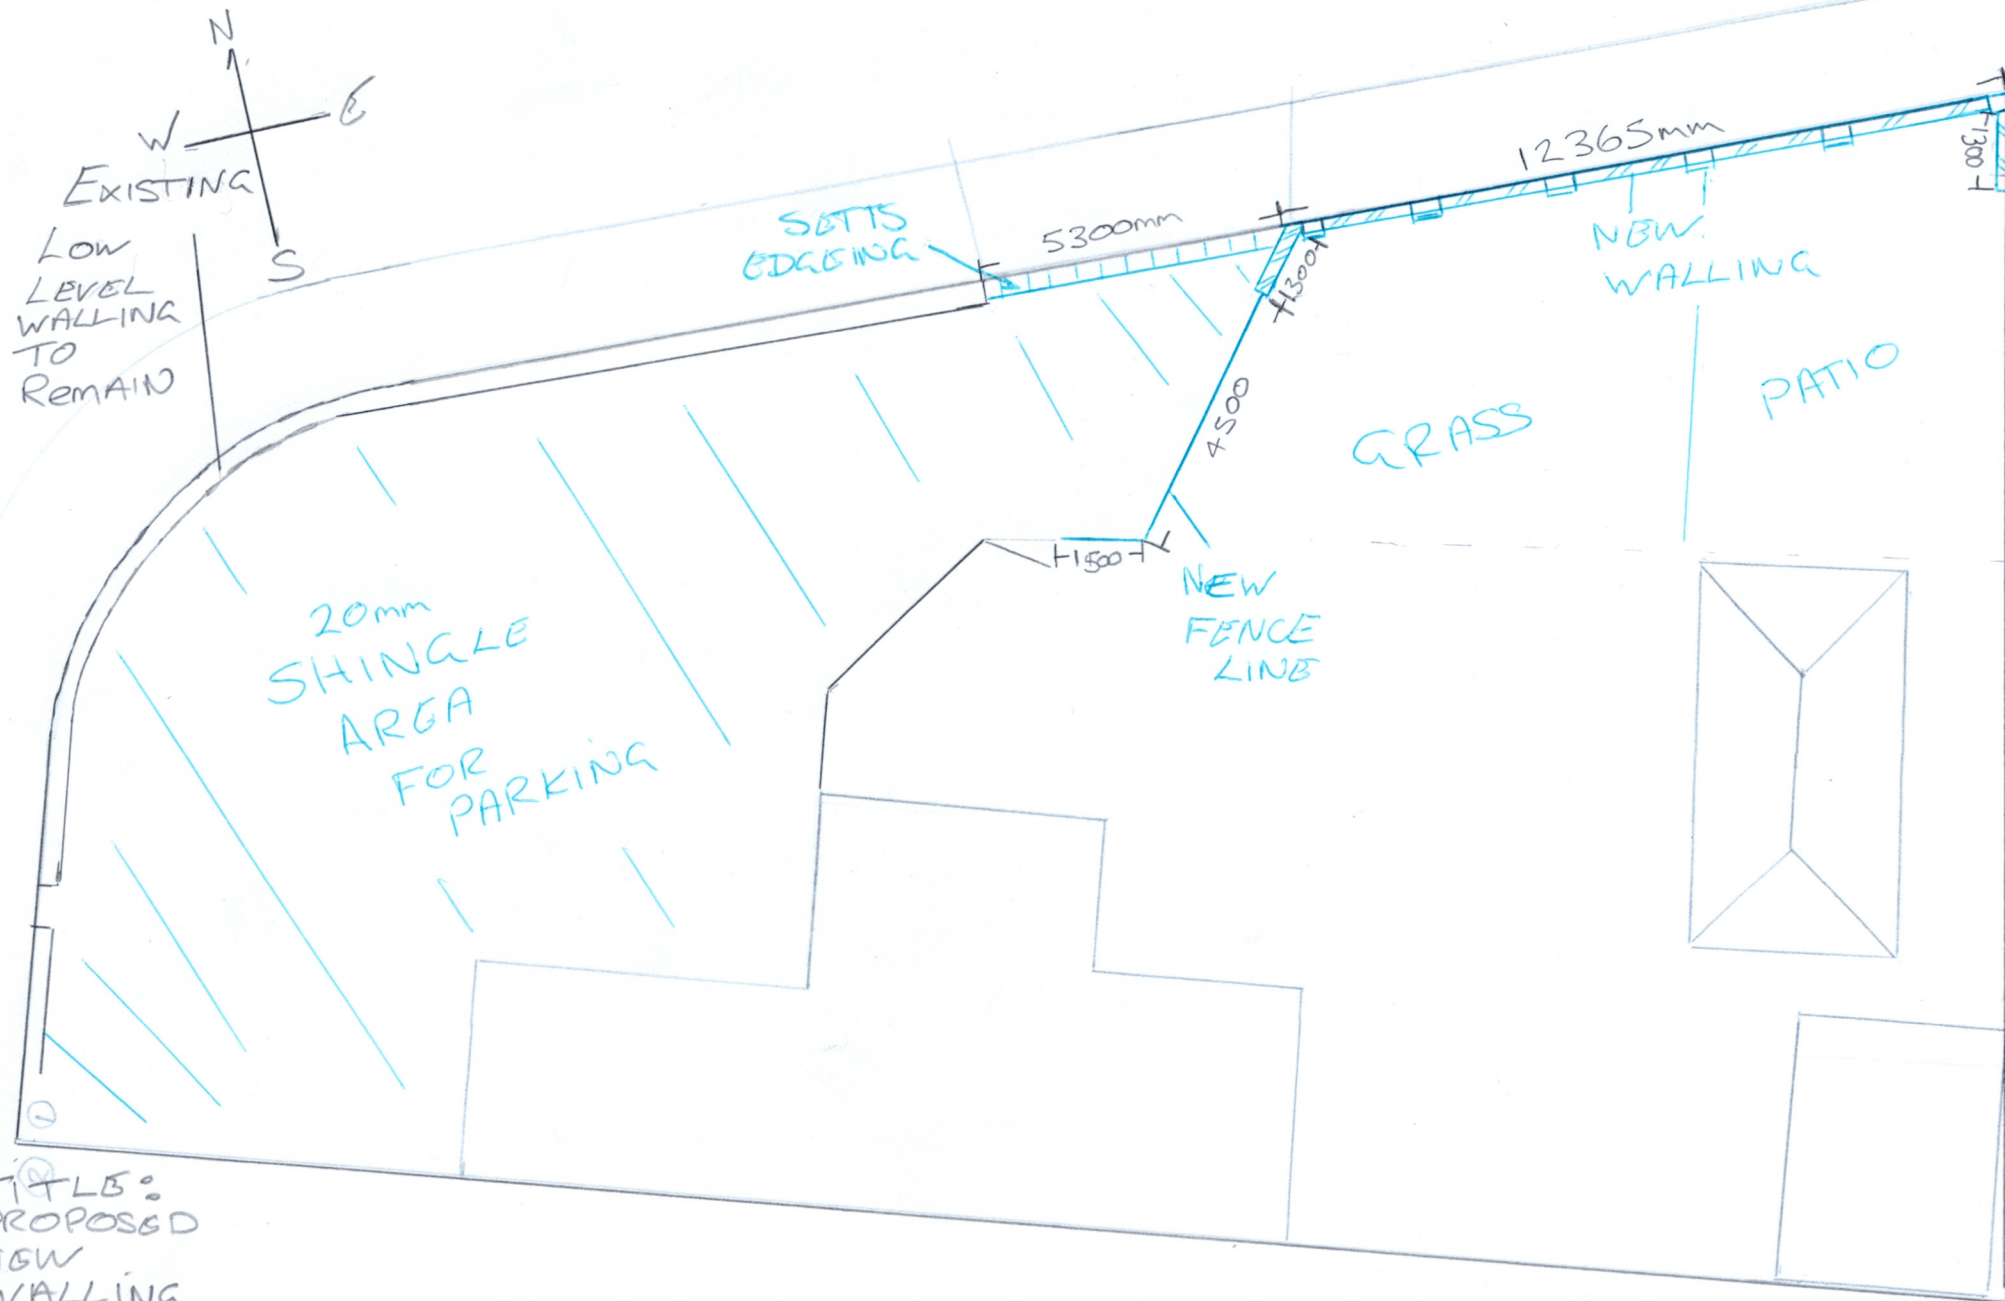

TITLE:
PROPOSED
NEW
WALLING

A4

DRWA NO: 02

DATE: 29/1/24

SCALE 0-125 0 1 2 3 4 5 6