


PROPOSED WALL @ 1 LINNIST SQUARE S0509JL

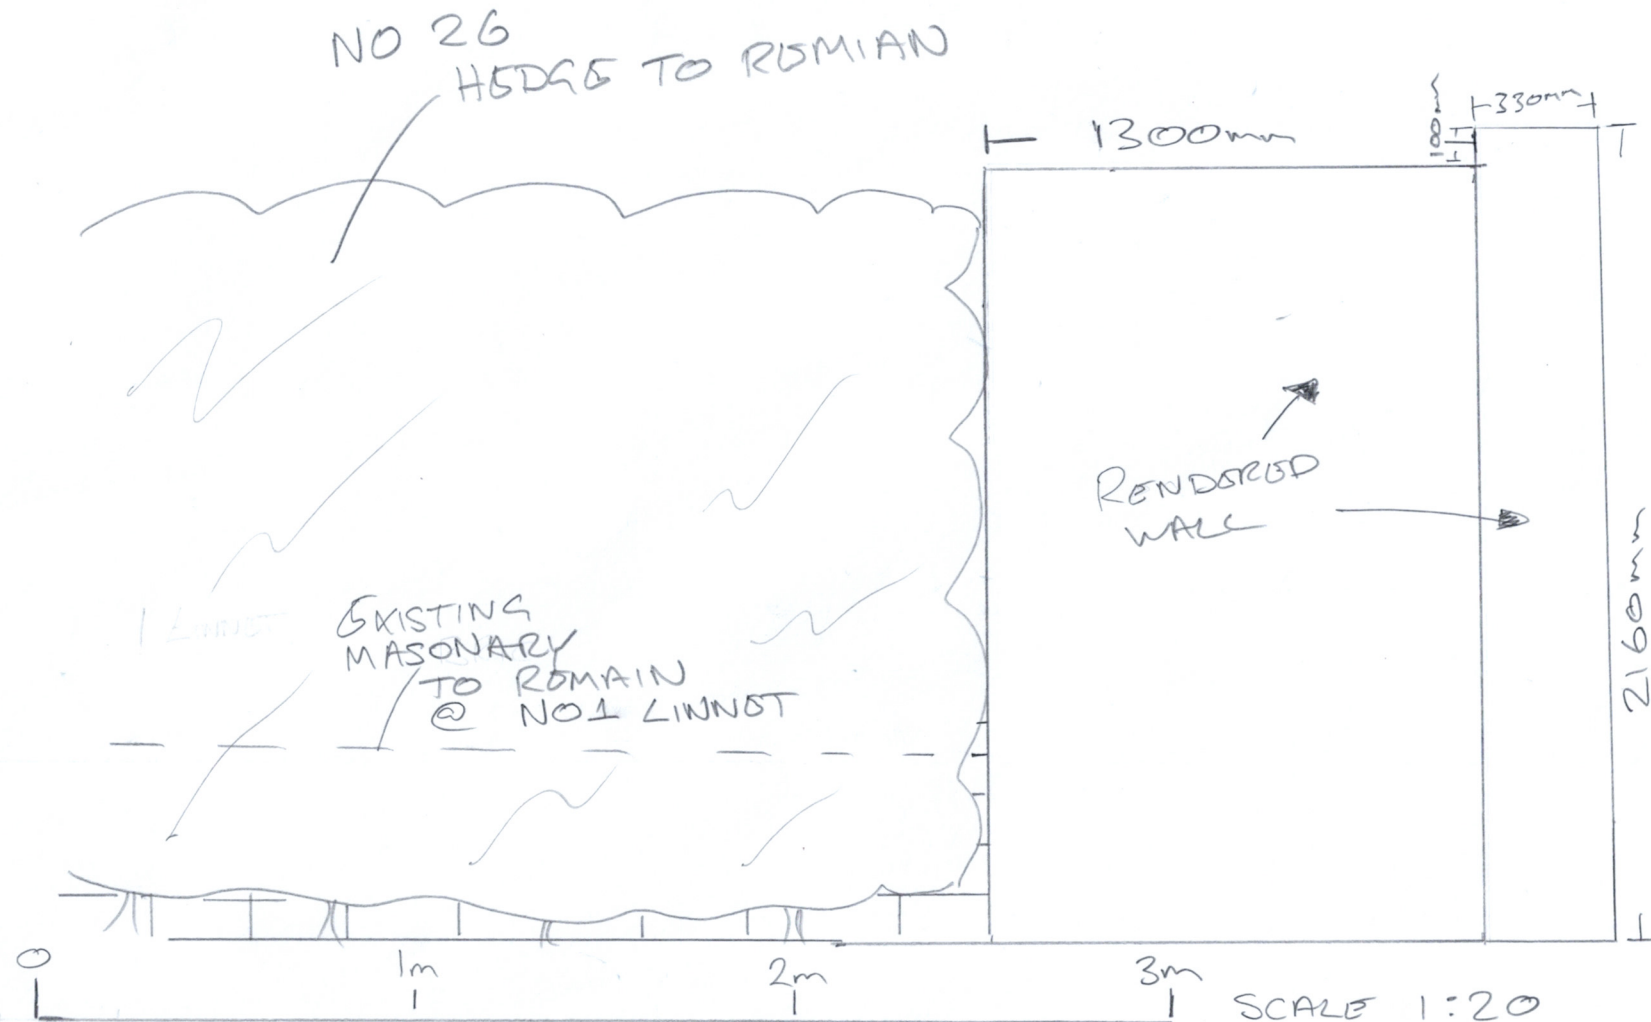

TITLE
EAST
ELEVATION

(A4)

DRWG NO. 06

SCALE: 1:20

DATE: 29/1/24