


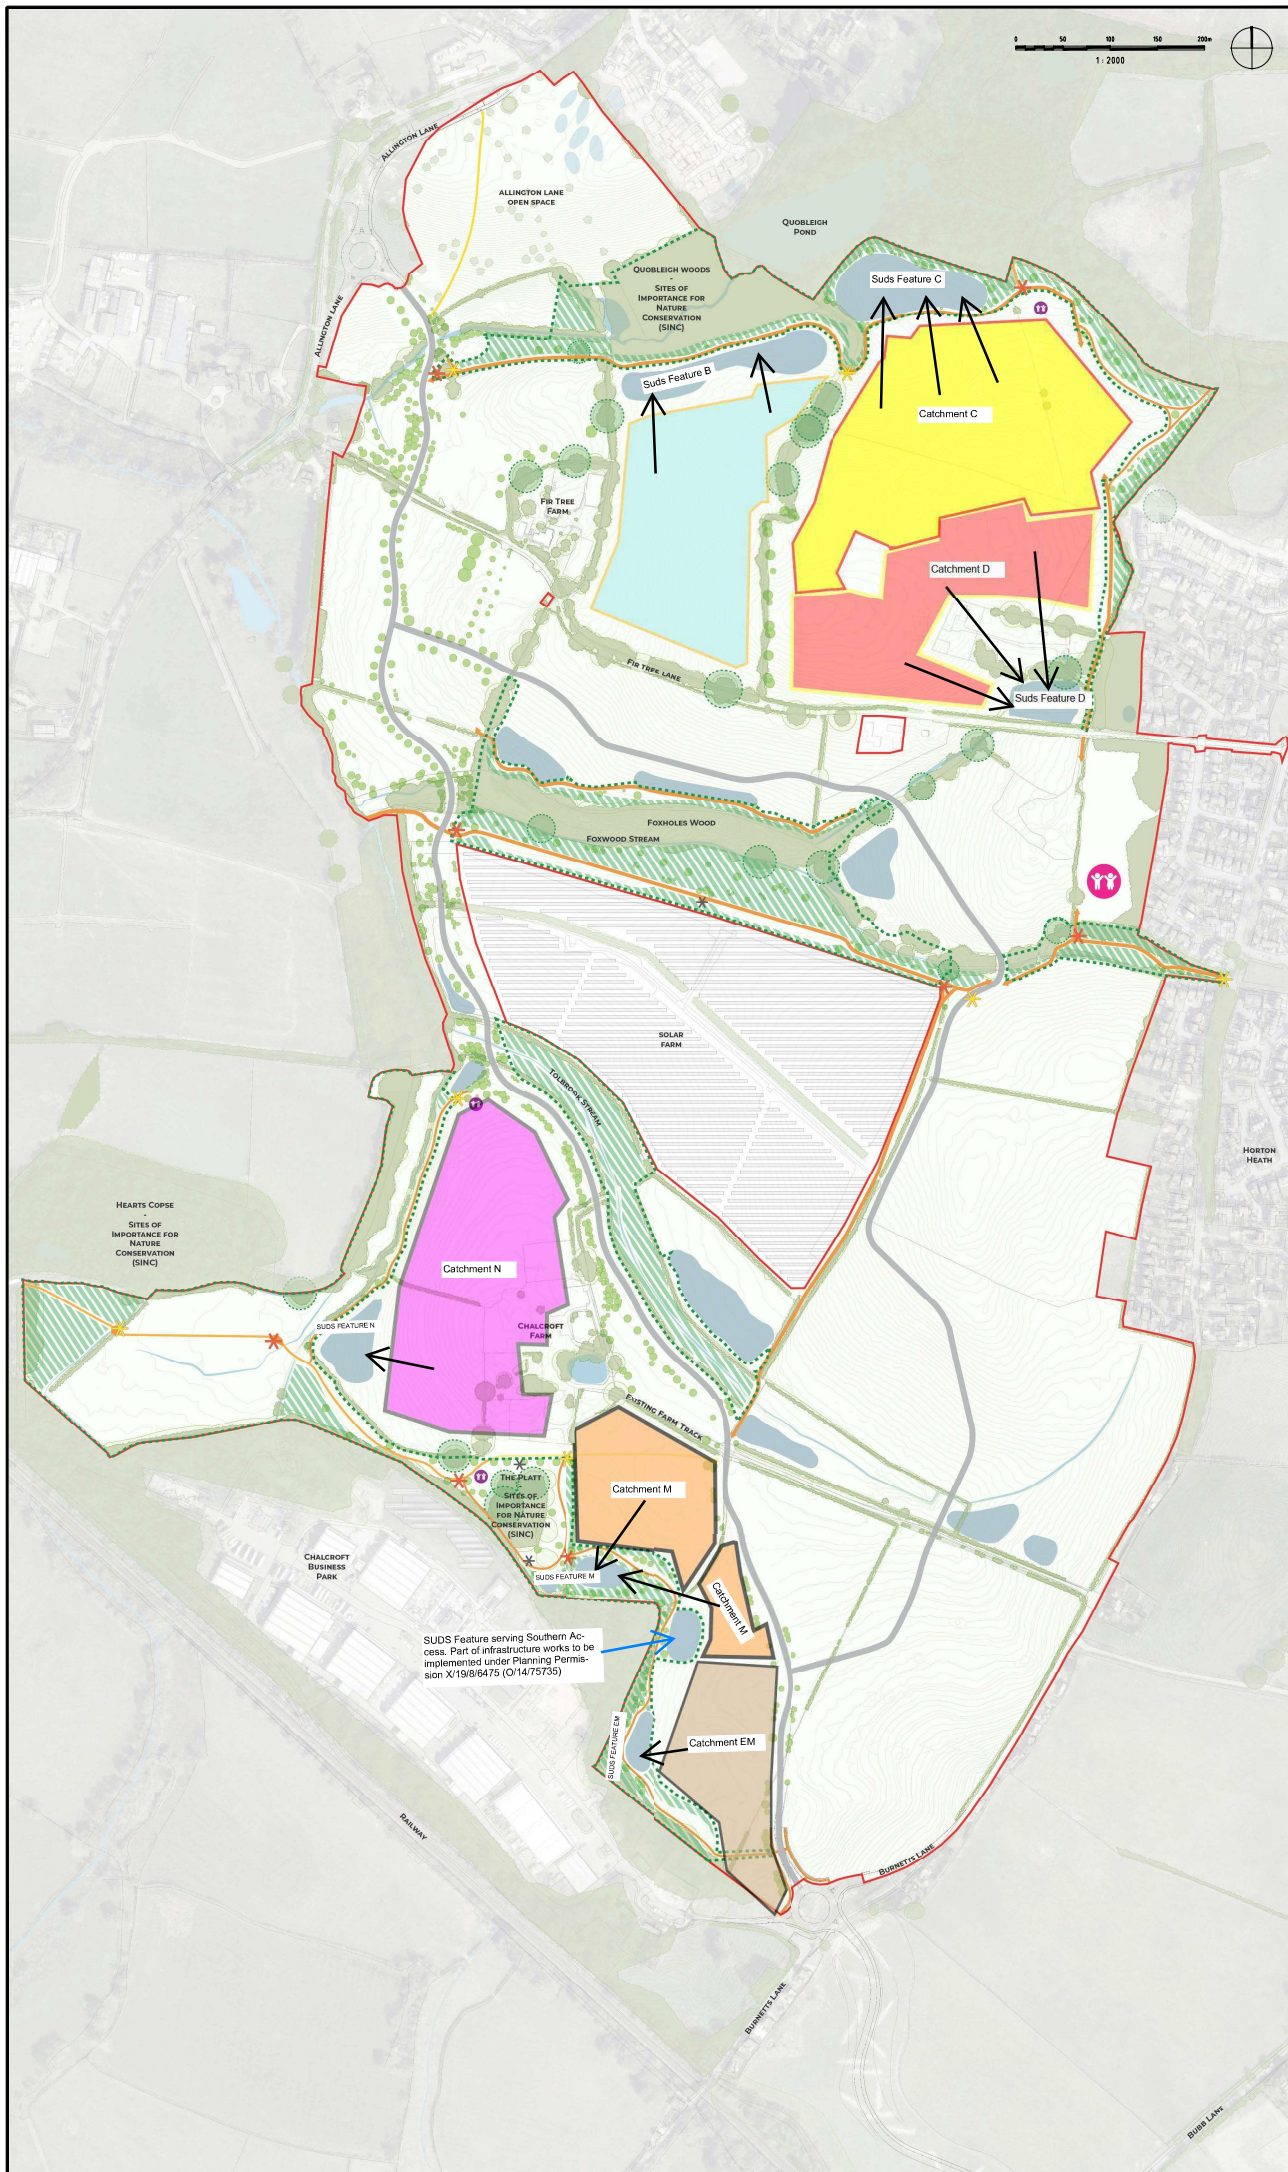

NOTES:

1. This drawing is to be read in conjunction with all relevant context drawings and specifications with any conflicting information to be brought to the attention of Deacon Design before works commence on site.
2. Do not scale from this drawing, (except for planning application purposes only) always work to noted dimensions.
3. All given dimensions in mm.

- KEY:
- Overall Site Redline Boundary
 - Green Infrastructure Boundary
 - Proposed Greenway
 - Proposed Footpath
 - Proposed Bridleway Paths
 - Proposed Link Roads
 - Existing Waterways
 - Proposed Sustainable Drainage Systems (SuDS)
 - Approximate Built Area
 - Boundary Enhancements
 - Existing Trees/Hedges
 - Root Protection Areas
 - Existing Veteran Tree
 - Proposed Tree Planting
 - Proposed recreation & play areas
 - Proposed Destination recreation & play (to be delivered via future phases)
 - Proposed Interpretation Signage Location
 - Proposed Wayfinding Signage Location
 - Proposed Gateway Signage Location

ONE
HORTON
HEATH

Eastleigh Borough
Council

DEACON
DESIGN


Landscape Architecture, Planning & Urban Design
One The Square, Winchester - Hampshire PO1 1AB
www.deacondesign.co.uk | info@deacondesign.co.uk
Copyright © Deacon Design Ltd


Project Name: One Horton Heath
Site Wide Infrastructure
Drawing No: 00019
Date: 02.08.22
Scale: 1:2000
MD: MD
JG: JG
Site Wide Green Infrastructure Proposals


Project No: 000796.01
Drawing No: D


APPENDIX C

SUDS FEATURE CROSS-SECTION DRAWINGS

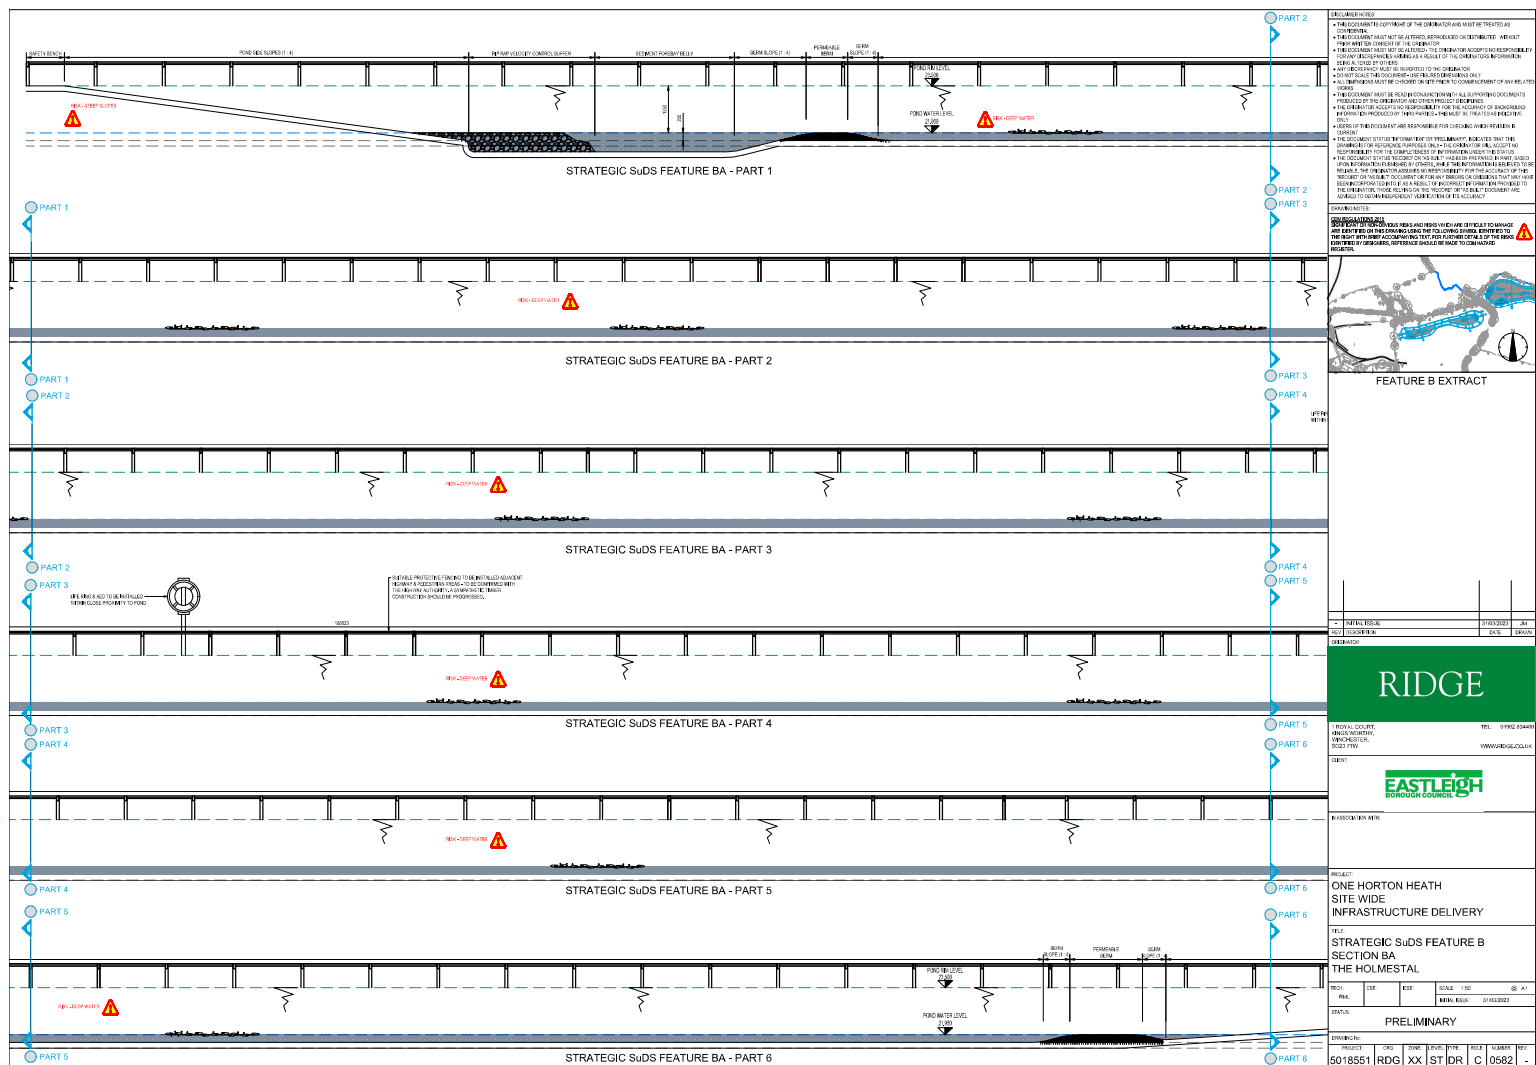

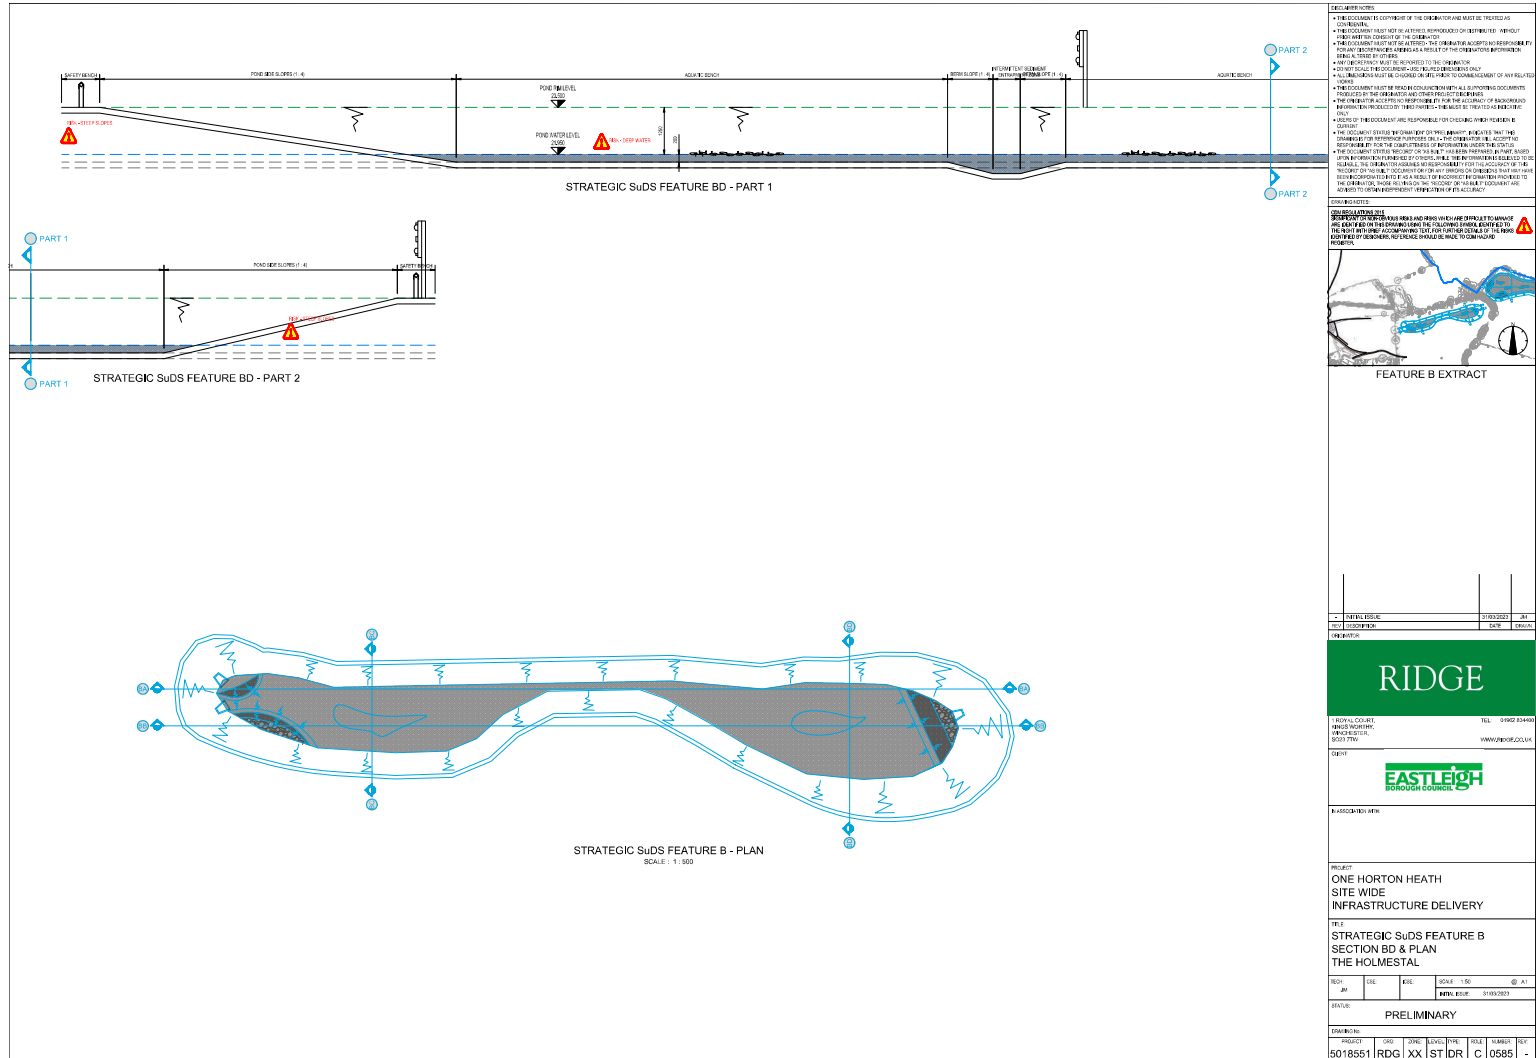

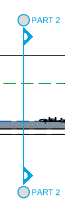[illegible]

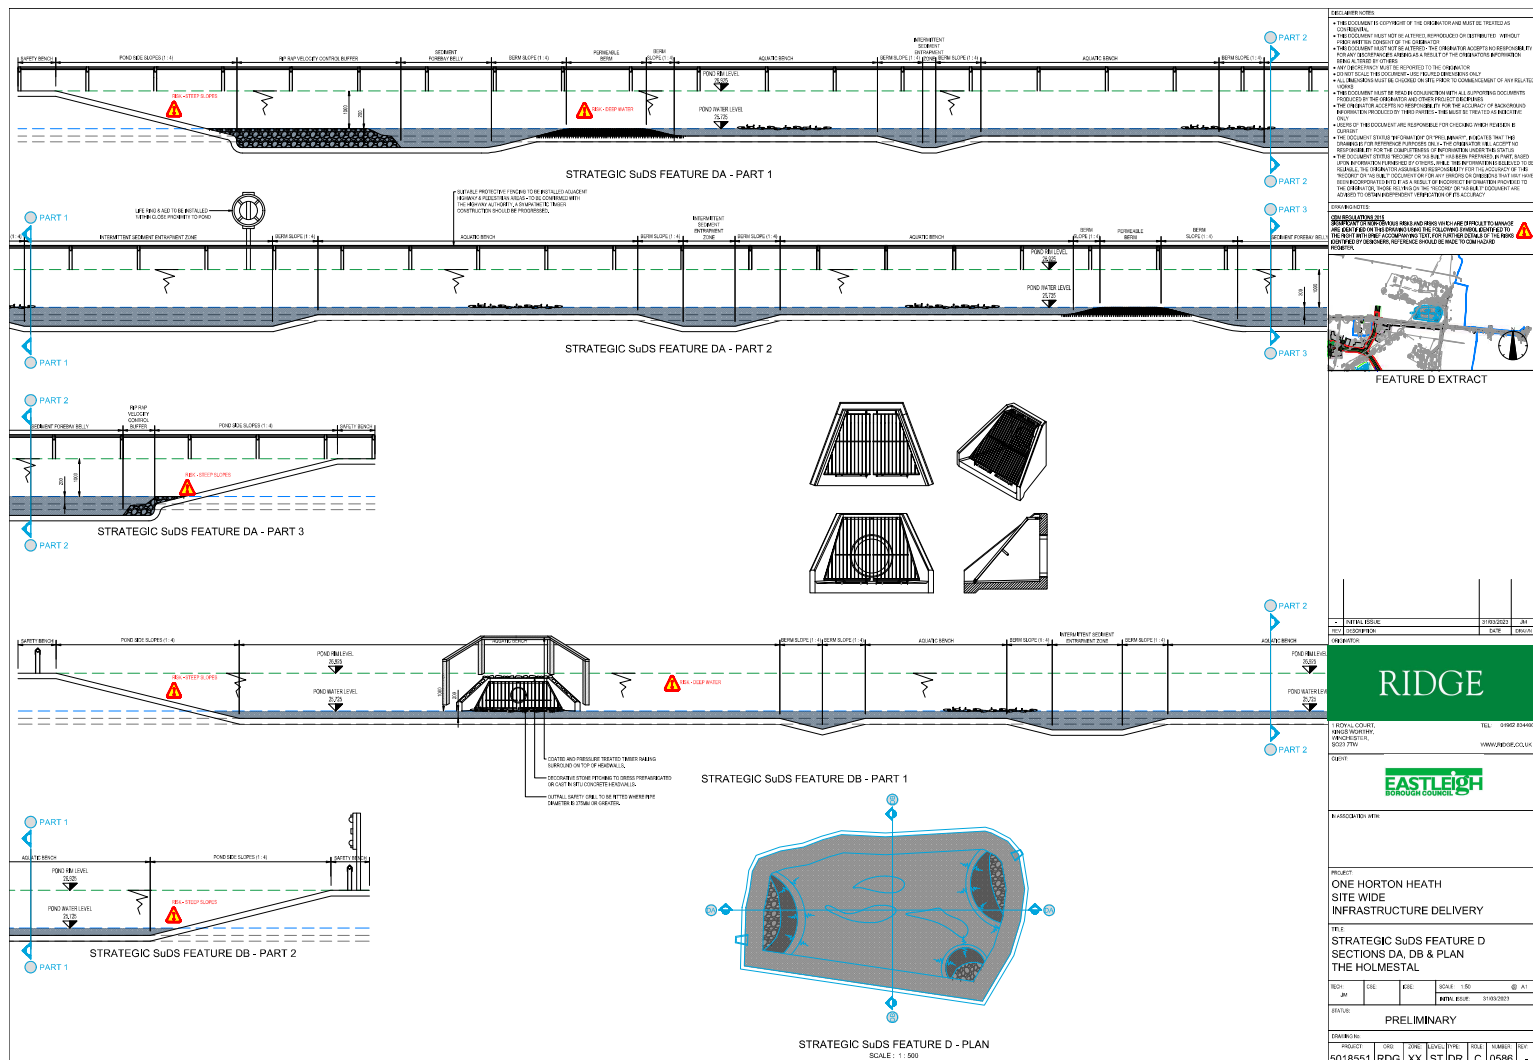[illegible]

CONTRACT NOTES:

COMPLIANCE WITH 2015

DISCLOSURE OF NON-CONFORMING AREAS AND RISKS WHICH ARE DIFFICULT TO MANAGE

ARE IDENTIFIED ON THIS DRAWING USING THE FOLLOWING SYMBOL, IDENTIFIED TO

CONFORM WITH THE ACCOMPANYING TEXT, FOR FURTHER DETAILS OF THE RISK

IDENTIFIED BY DESIGNERS, REFERENCE SHOULD BE MADE TO COMBINED

REGISTER.





FEATURE D EXTRACT

•	INITIAL ISSUE	31/03/2023	JM
REV	DESCRIPTION	DATE	DRAWN

RIDGE

1 ROYAL COURT,
KINGS WORTHY,
WINCHESTER,
SO23 7TW
TEL: 0192 834400
WWW.RJDOE.CO.UK

QUEST



EASTLEIGH
BOROUGH COUNCIL

© 2011 Pearson Education, Inc. or its affiliate(s). All rights reserved.

ASSOCIATION WITH

PROJECT
ONE HORTON LEATHONE HORTON HEATH
SITE WIDE

INFRASTRUCTURE DELIVERY

STRATEGIC SuDS FEATURE D

SECTIONS DA, DB & PLAN
THE HOLMESTAL

REQ:	CSE:	ESE:	SCALE: 150	A1
------	------	------	------------	----

STATUS: **OPEN FOR BIDDING**

PRELIMINARY

DRAWING No.

PROJECT	CRQ	ZONE	LEVEL	TYPE	ROLE	NUMBER	REV
5018551	RDG	XX	ST	DR	C	0586	-
