



Development Control Services
Eastleigh Borough Council
Eastleigh House
Upper Market Street
Eastleigh
Hampshire
SO50 9YN

Your ref
F/22/93835

Our ref
DSA000023521

Date
26/05/2023

Contact
Tel 0330 303 0119

Dear Sir/Madam,

Proposal: Demolition of all existing buildings and detailed planning approval for light industrial floorspace [Use Class E(g)(ii) & E(g)(iii)], warehouse floorspace [Use Class B8] and estate office (Use Class E(g)(i)).

Site: F/22/93835: - Moorlands Farm, Botley Road, West End, Southampton, SO30 3HD.

Thank you for your letter dated 12/05/2023.

The comments in our response dated 21/10/2022 remain unchanged and valid for the amended details.

For further advice, please contact Southern Water, Southern House, Yeoman Road, Worthing, West Sussex, BN13 3NX (Tel: 0330 303 0119).


Website: southernwater.co.uk or by email at: SouthernWaterPlanning@southernwater.co.uk

Yours faithfully,

Future Growth Planning Team
Developer Services

southernwater.co.uk/developing-building/planning-your-development

SOUTHERN WATER

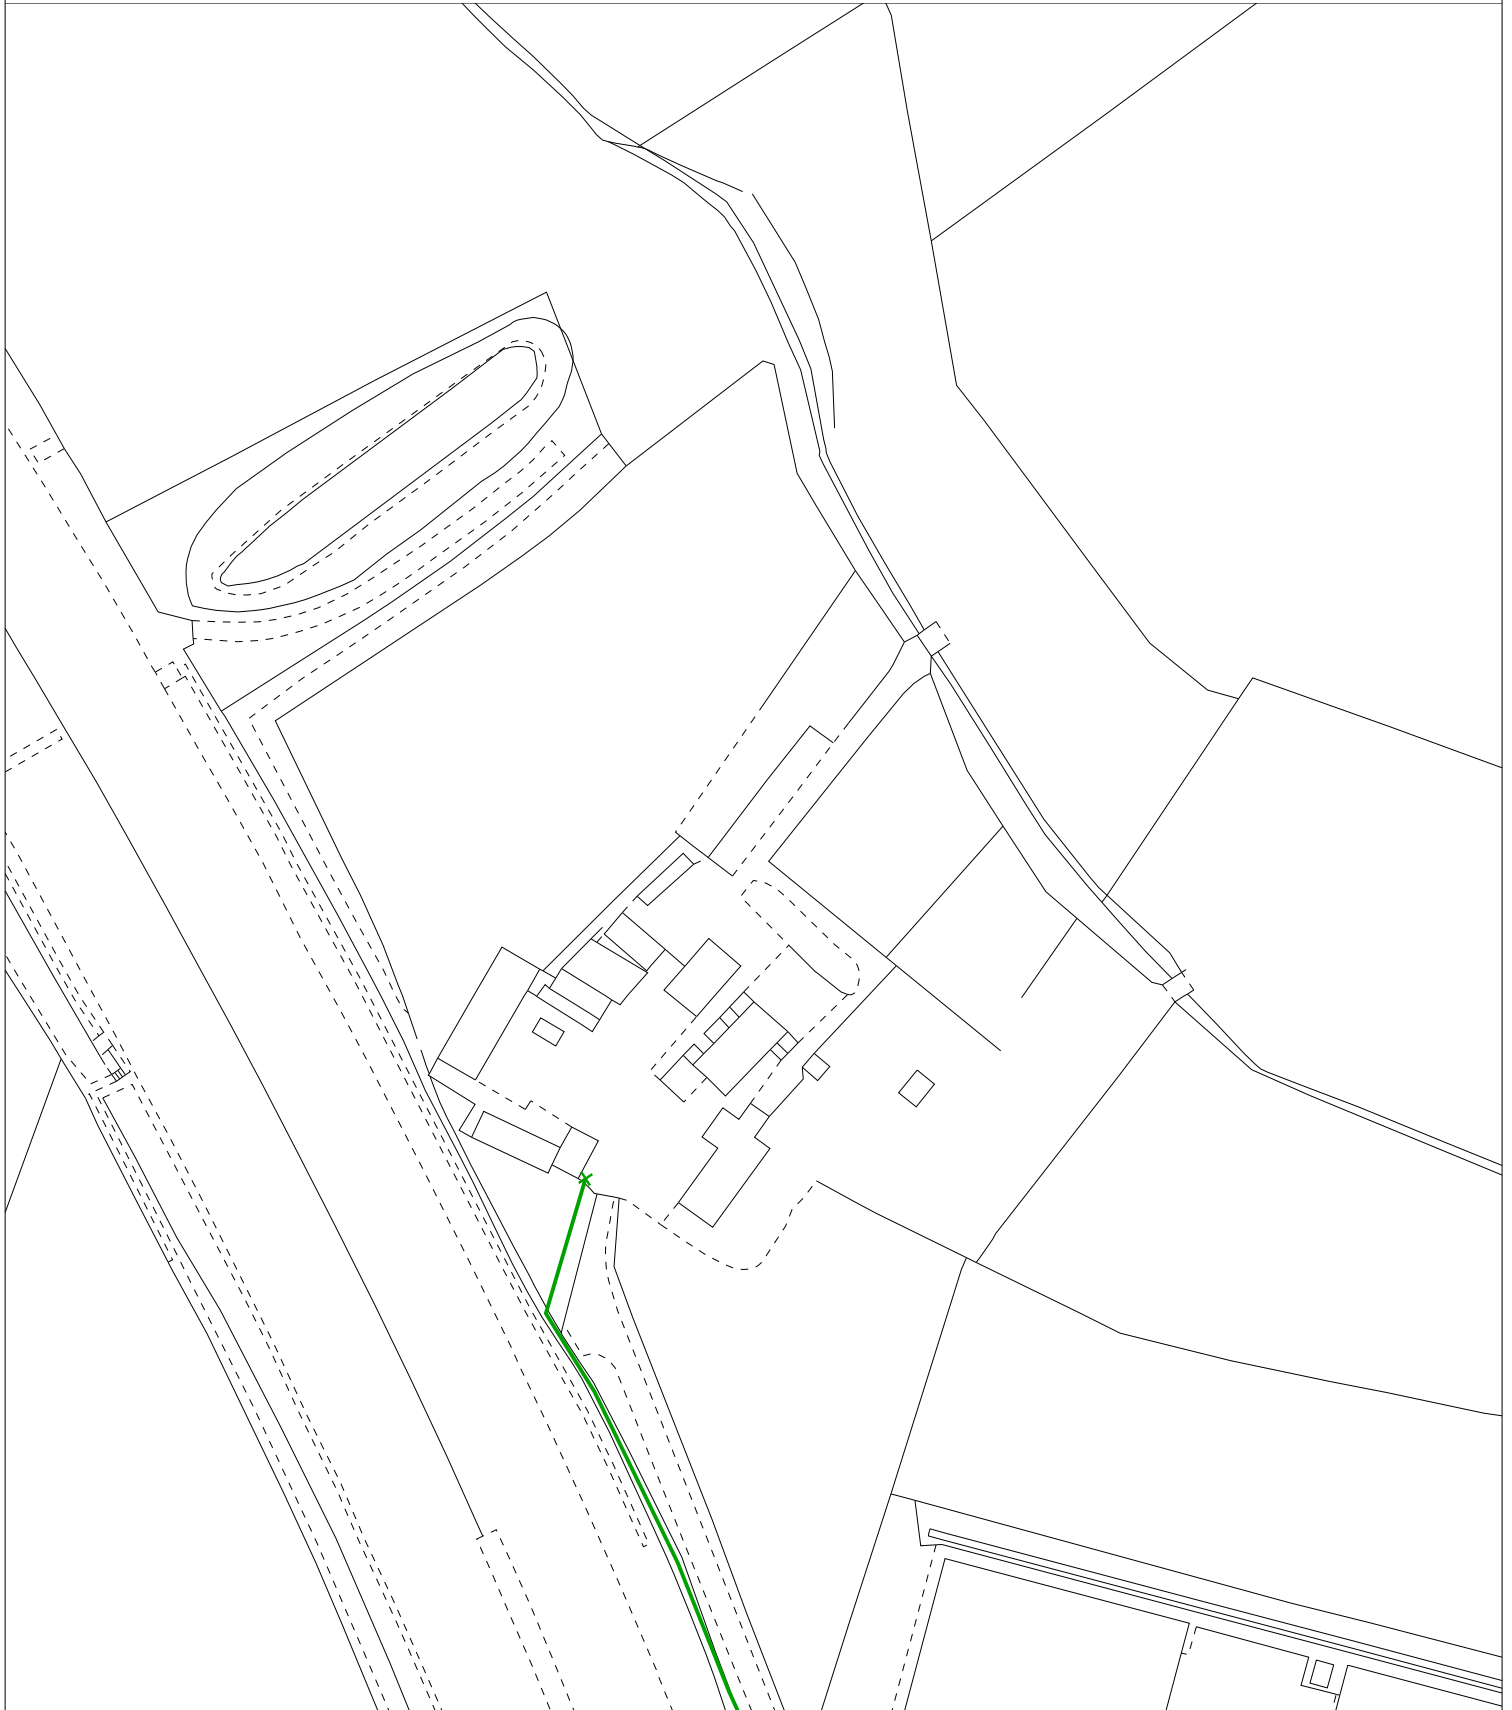

The positions of pipes shown on this plan are believed to be correct, but Southern Water Services Ltd accept no responsibility in the event of inaccuracy. The actual positions should be determined on site.

Based upon Ordnance Survey Digital Data with the permission of the controller of H.M.S.O. Crown Copyright Reserved Licence No. WU 298530

O.S. REF: SU4814NW

Scale: 1:1250

Screen Print

WARNING: BAC pipes are constructed of Bonded Asbestos Cement

WARNING: Unknown (UNK) materials may include Bonded Asbestos Cement



Printed By: ShanbAk

Date: 23-5-2023

Southern Water MapGuide Browser

Requested By:

