


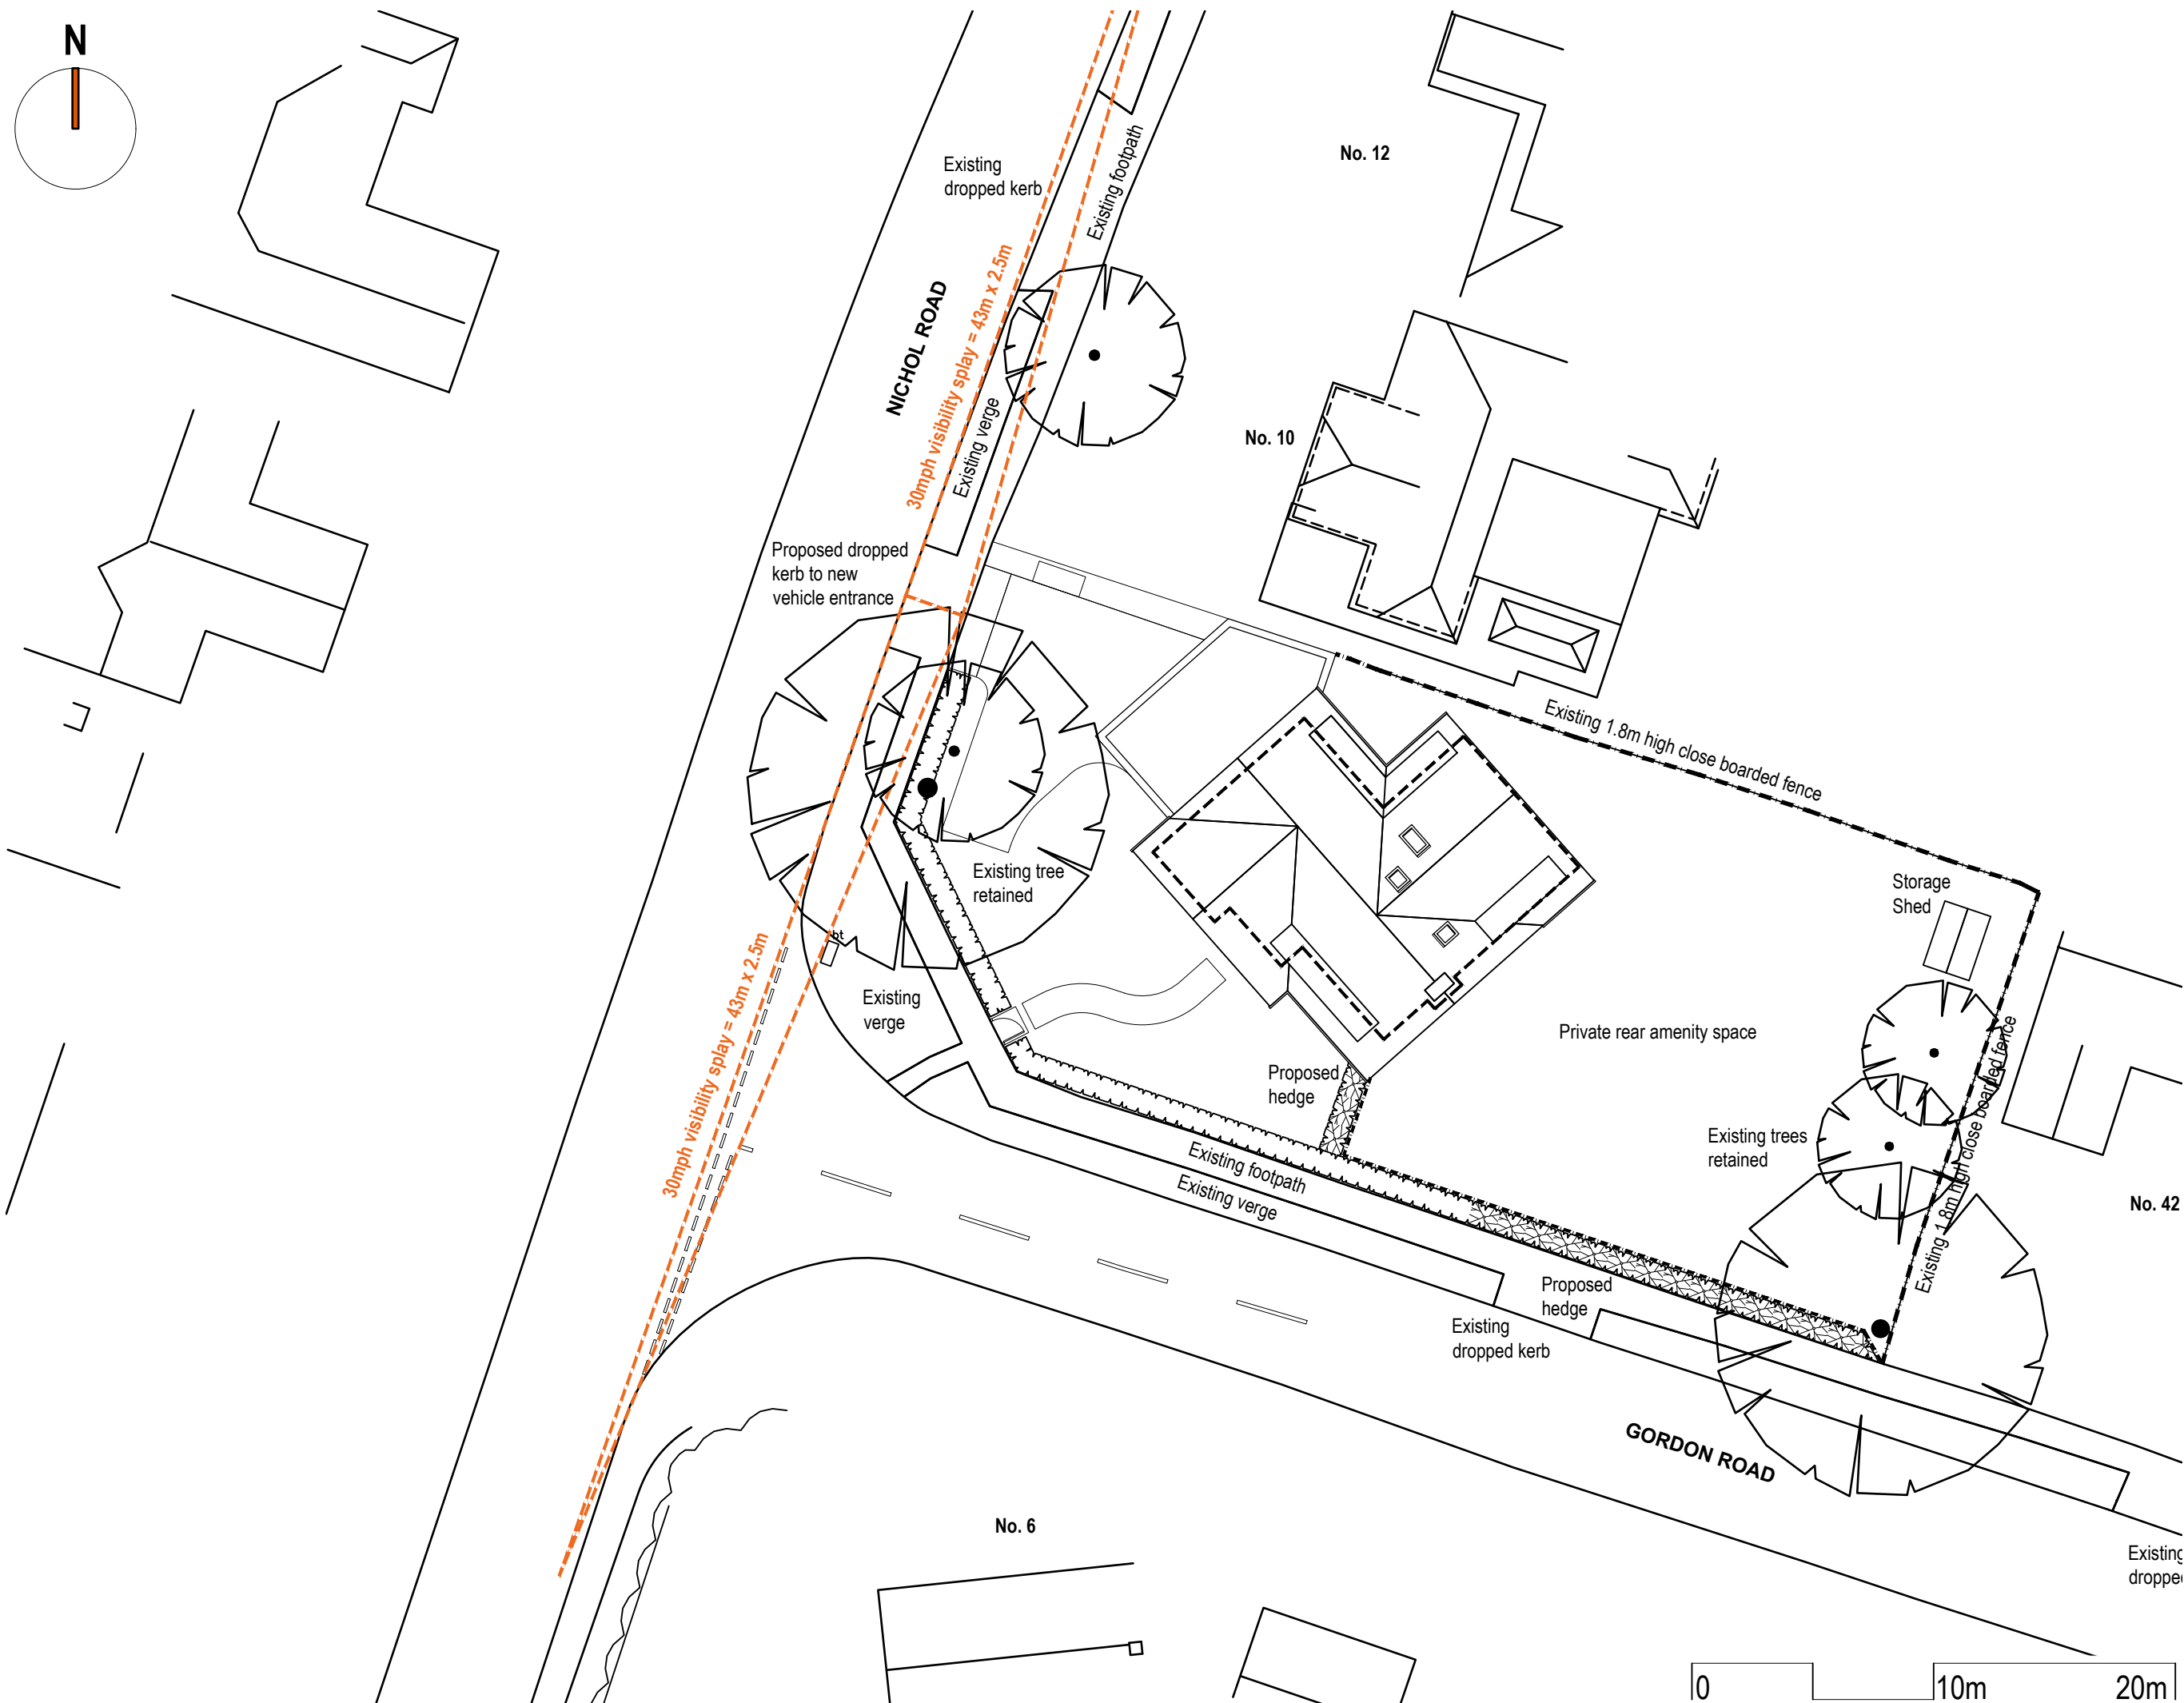

notes: 1. This drawing is the copyright of vision architects limited 2. DO NOT copy, alter or reproduced in any way or pass to a third party without written authority 3. DO NOT scale these drawings dimensions to be checked on site prior to commencing <u>any</u> work 4. READ in conjunction with other Consultants documentation & drawings regarding this project 5. DISCREPANCIES should be reported in writing to the project architect or engineer immediately MODEL FILE REFERENCE - 230022-A-PL_RIBA 03	© Copyright Reserved 1. This drawing is the copyright of vision architects limited 2. DO NOT copy, alter or reproduced in any way or pass to a third party without written authority 3. DO NOT scale these drawings dimensions to be checked on site prior to commencing <u>any</u> work 4. READ in conjunction with other Consultants documentation & drawings regarding this project 5. DISCREPANCIES should be reported in writing to the project architect or engineer immediately	scale: 1:250 @ A3 client: Mr. & Mrs. N. Groves project: 8 Nichol Road, Chandlers Ford, SO53 5AS date: 2022. 11 drawing: dp checked: AJC	rev. description date 2024.02.14 2024.01.31 by ch	wessex house upper market street eastleigh hamphshire SO50 9FD t: 01794 830660 w: www.vision-architects.co.uk vision architects drawing no.: 230022-A-PL-010 revision: B
--	--	---	---	--