



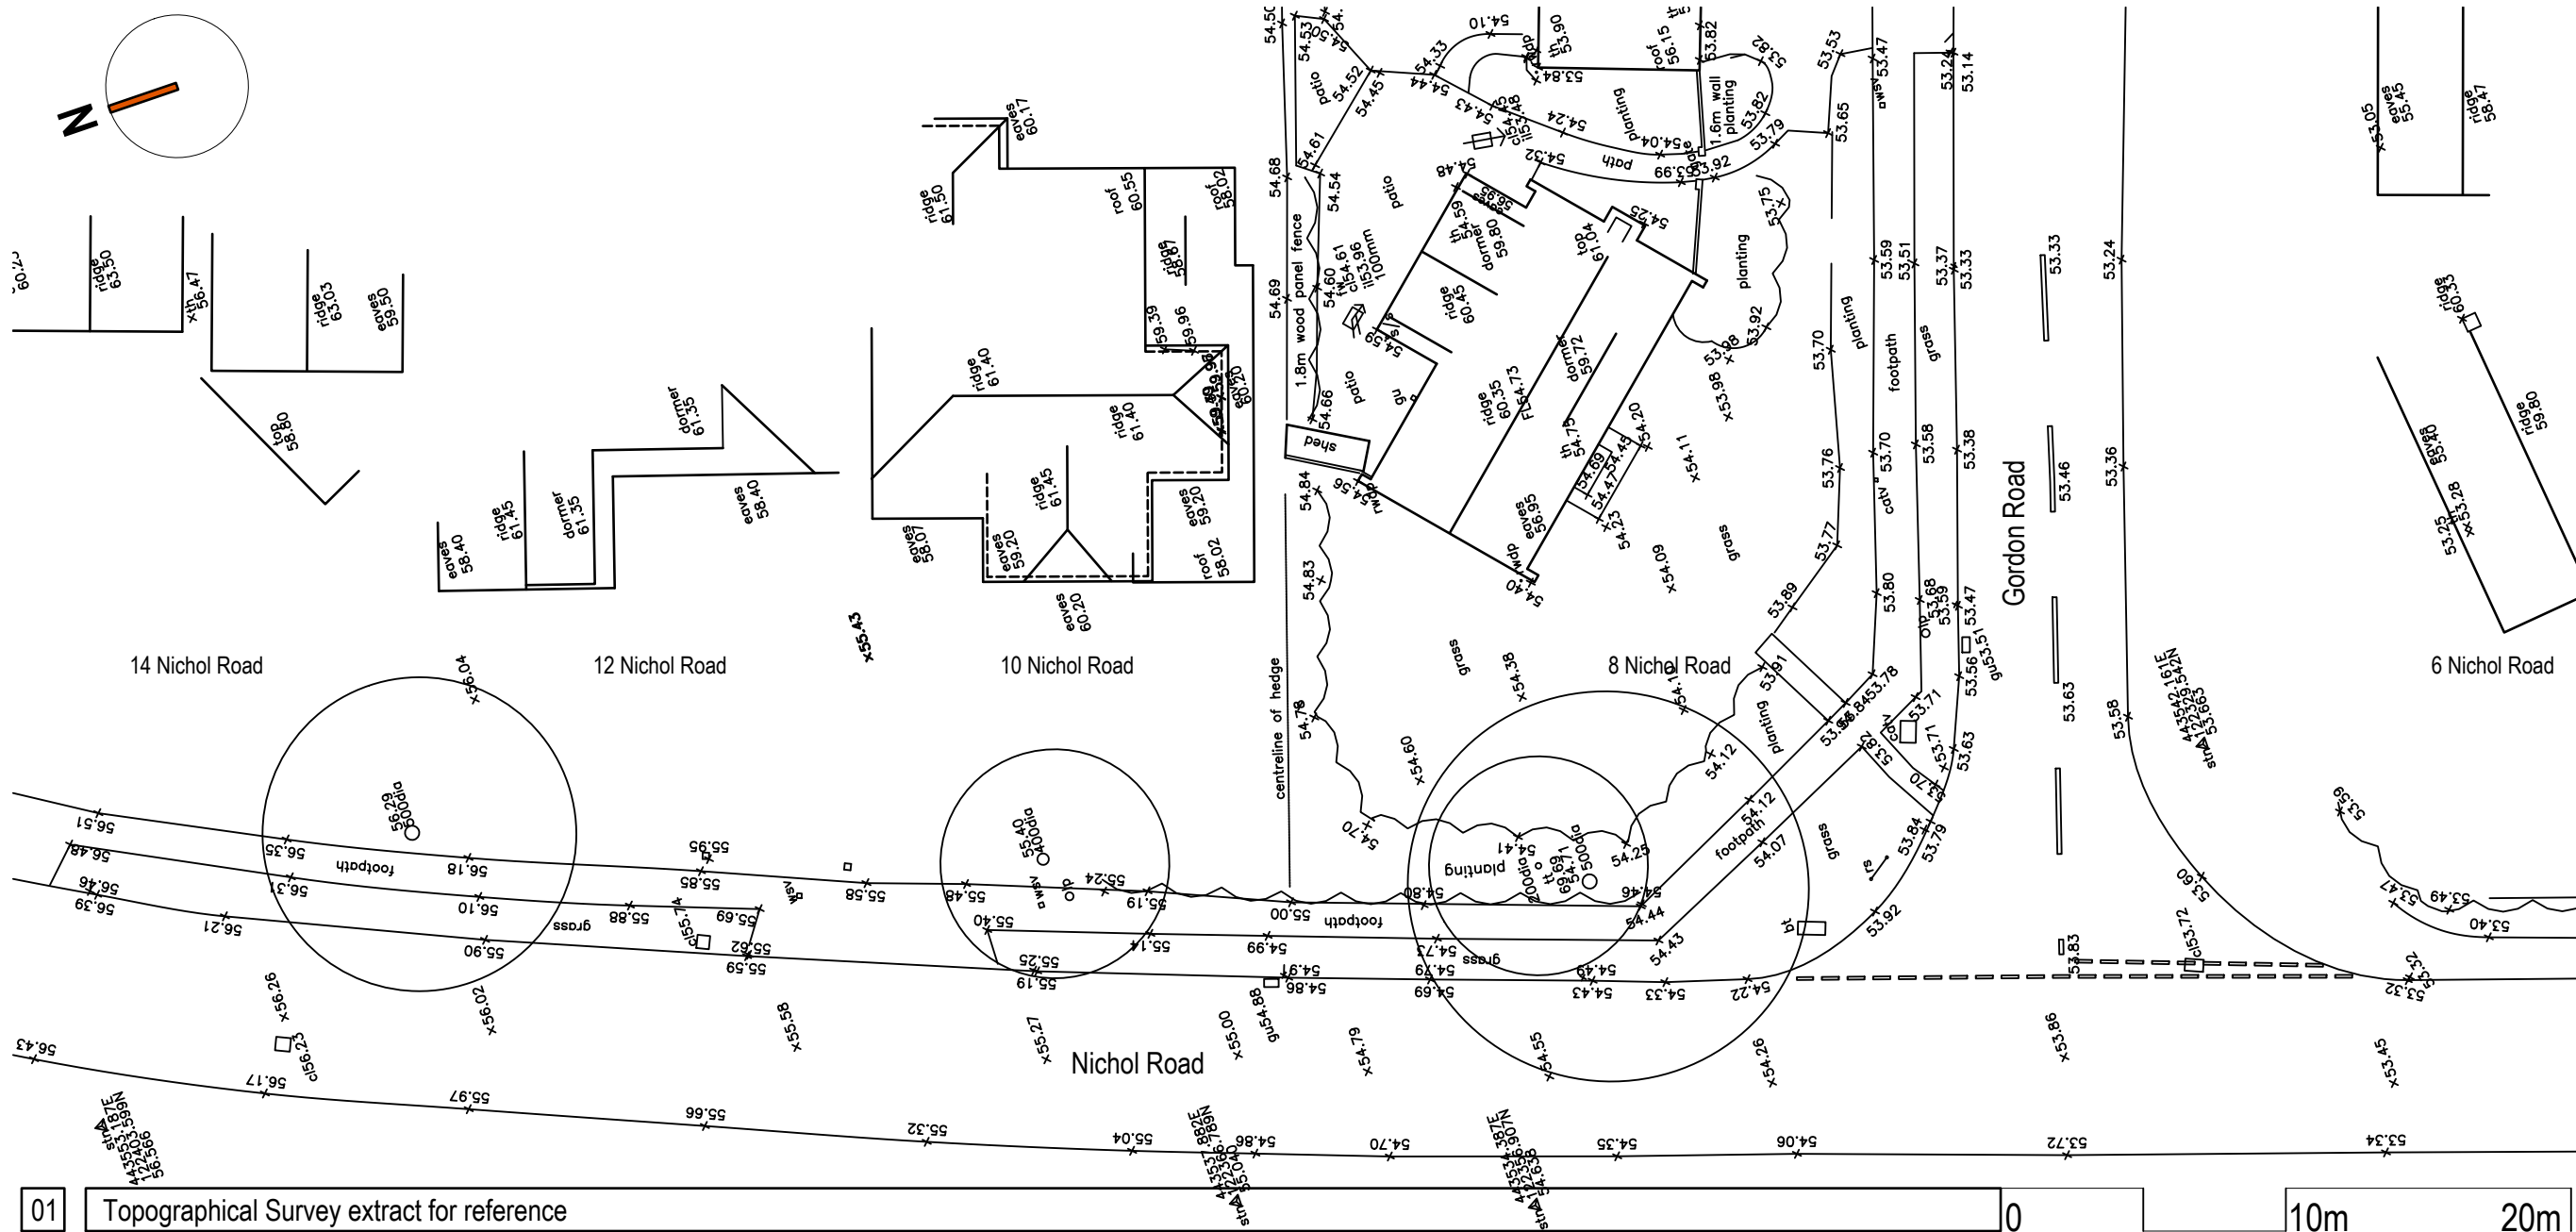

01 Topographical Survey extract for reference

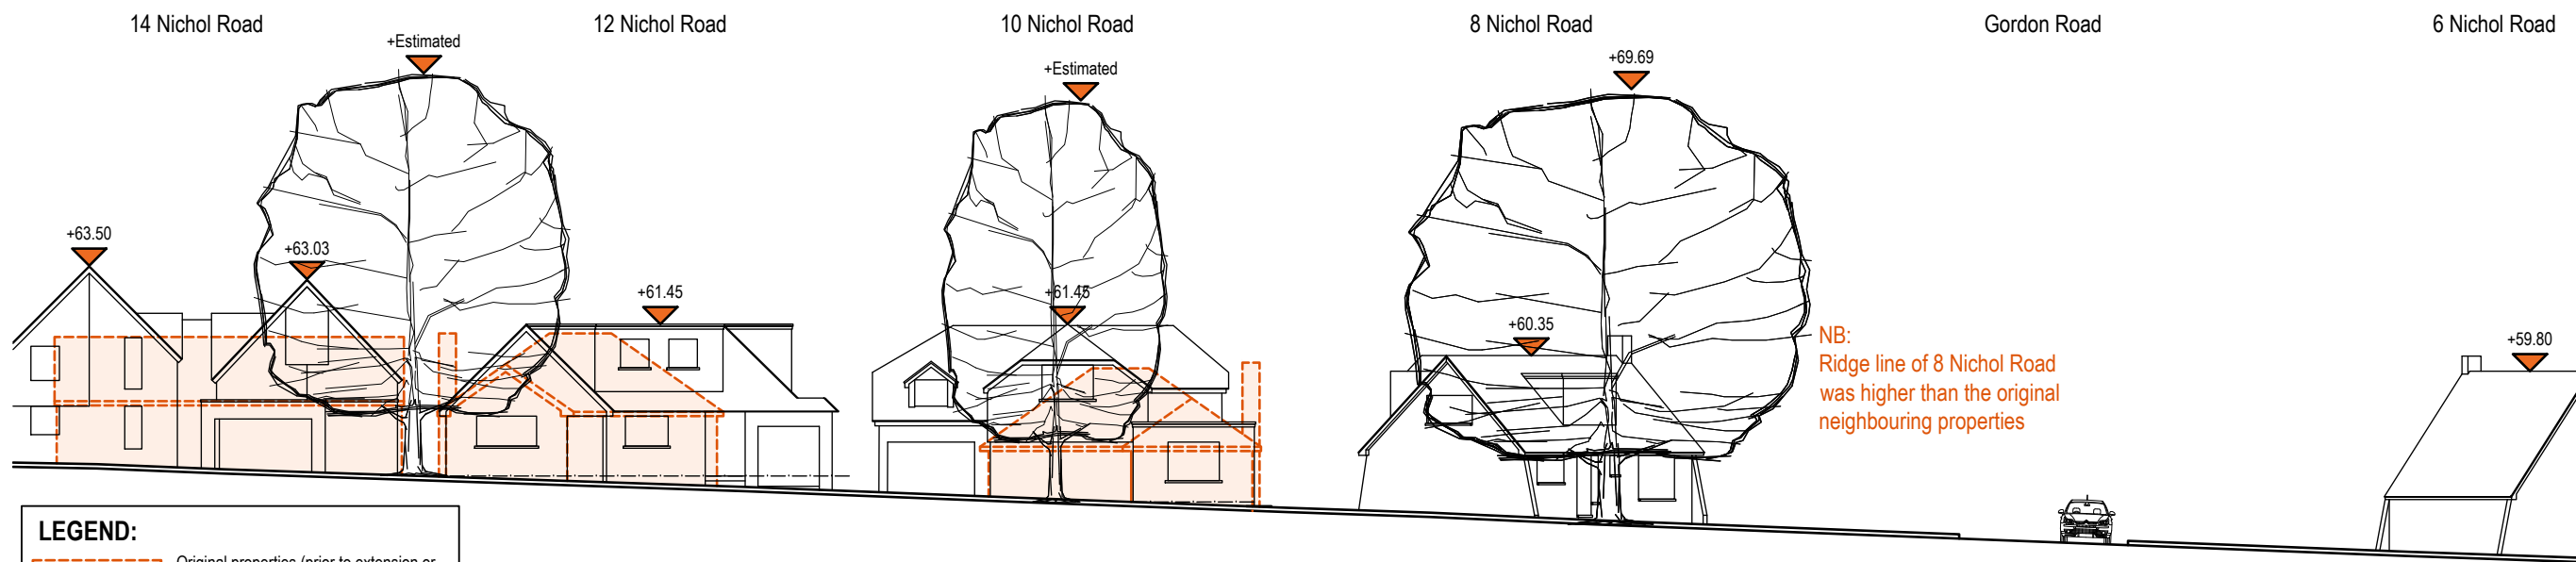

02 Existing Nichol Road Street Scene looking south-eastwards

notes:

- This drawing is the copyright of vision architects limited
- DO NOT copy, alter or reproduce in any way or pass to a third party without written authority
- DO NOT use these drawings for any other purpose or dimensions to be checked on site prior to commencing any work
- READ in conjunction with other Consultants documentation & drawings regarding this project
- DISCREPANCIES should be reported in writing to the project architect or engineer immediately

MODEL FILE REFERENCE - 230022-A-PL_RIBA 03

© Copyright Reserved

wessex house upper market street eastleigh hampshire SO50 9FD
t: 01794 830660 w: www.vision-architects.co.uk

vision
architects

drawing no.: 230022-A-PL-020 revision: B

scale: 1:250 @ A3

date: 2022.11

drawn: dp

checked: A/C

client: Mr. & Mrs. N. Groves

project: 8 Nichol Road, Chandlers Ford, SO53 5AS

drawing: Existing Street Scenes

status: RIBA 03 - Planning Application

rev. description

2024.02.14	dp	A/C
2024.01.31	dp	A/C