



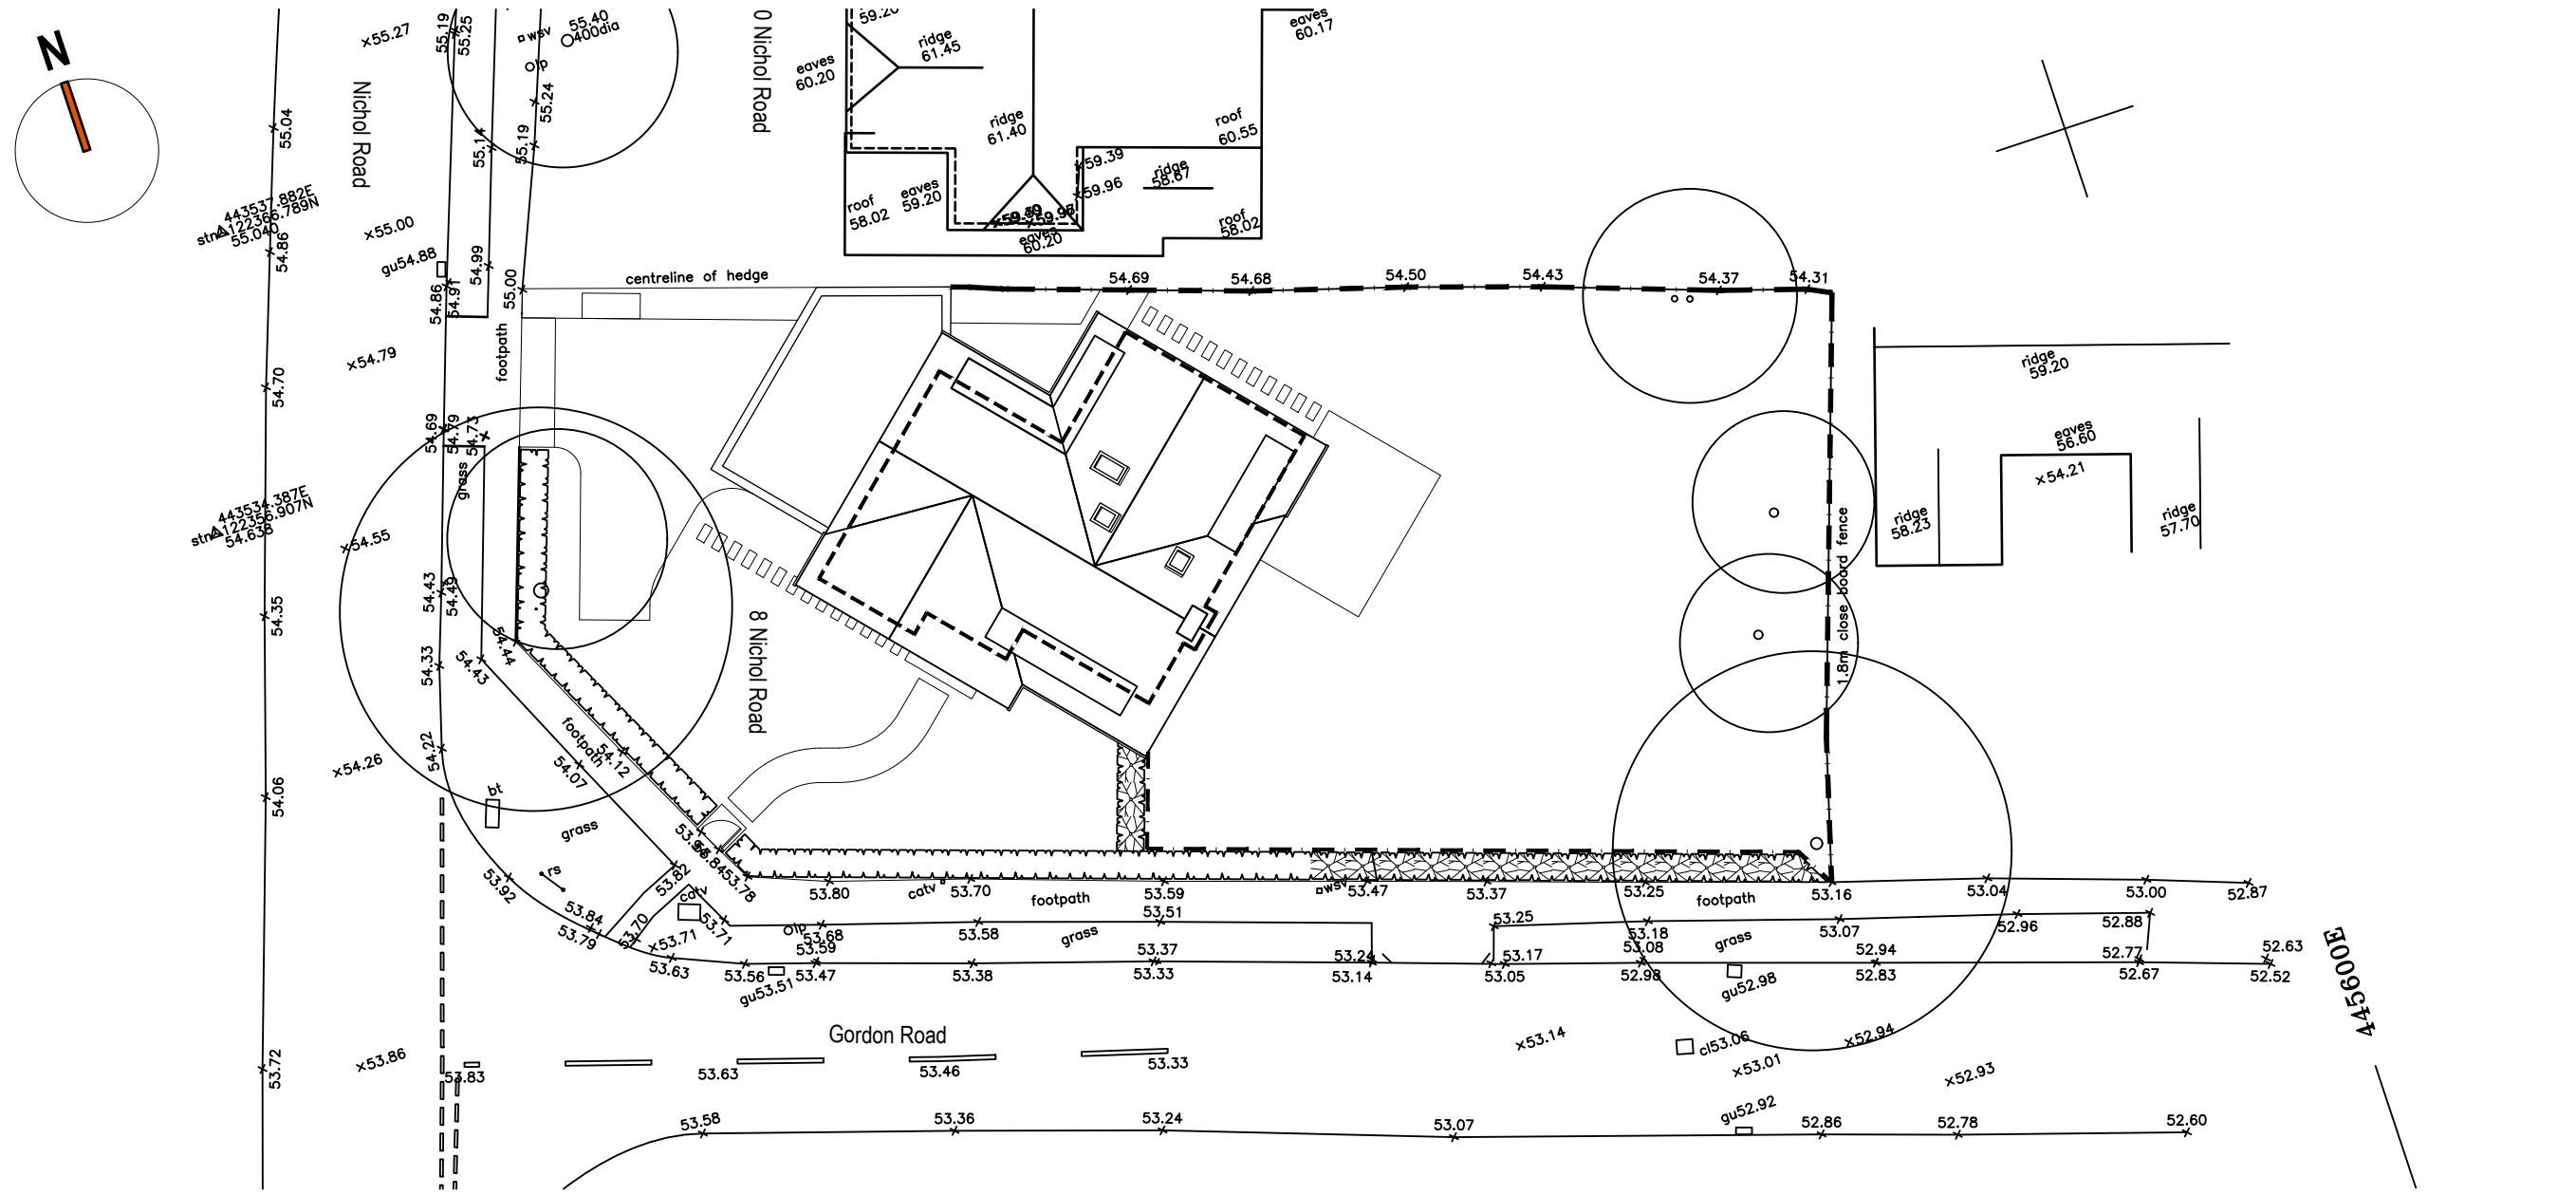

01 Topographical Survey extract for reference

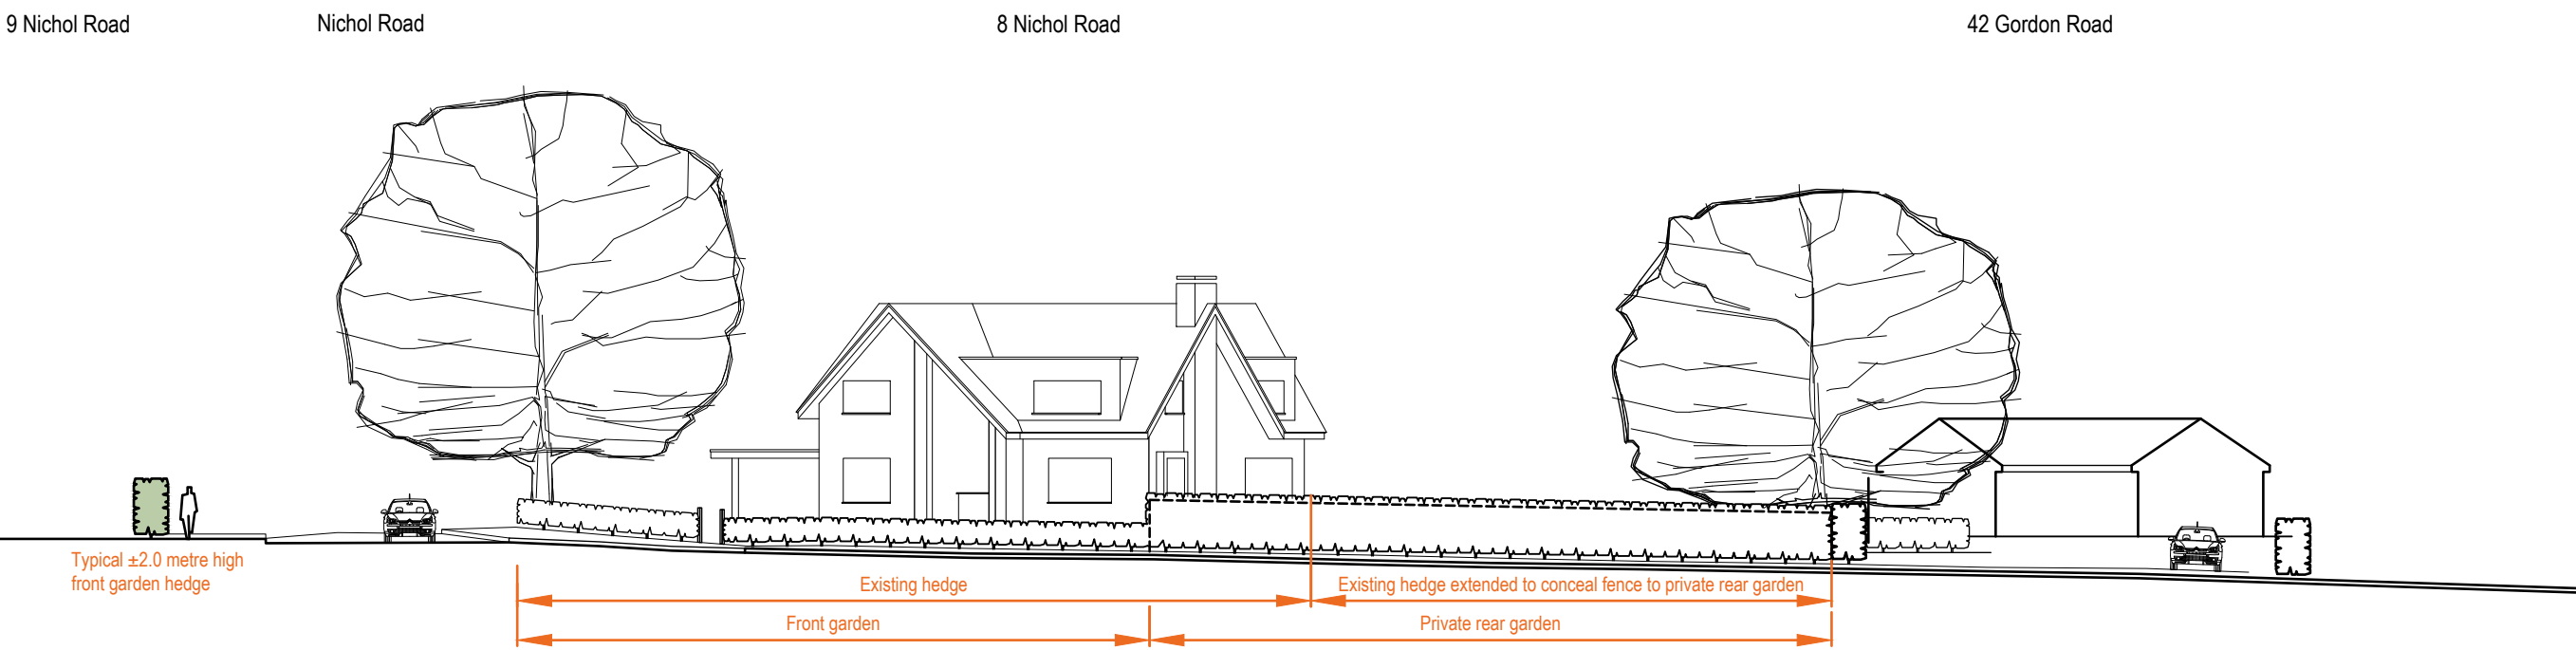

02 Proposed Gordon Road Street Scene looking northwards

wessex house upper market street eastleigh hampshire SO50 9FD
t: 01794 330660 w: www.vision-architects.co.uk

vision
architects

drawing no.: **230022-A-PL-023** revision: **B**

client: Mr. & Mrs. N. Groves
project: 8 Nichol Road, Chandlers Ford, SO53 5AS
drawing: Proposed Street Scenes Gordon Road
status: RIBA 03 - Planning Application

scale: 1:250 @ A3
date: 2022.11
drawn: dp
checked: A/C

rev.	description	date	by	ch
B	Householder Planning Application registration	2024.02.14	dp	A/C
A	No "Revision A" drawing			

notes:

- This drawing is the copyright of vision architects limited
- DO NOT copy, alter or reproduce in any way or pass to a third party without written authority
- DO NOT use these drawings for any other purpose without written authority
- READ in conjunction with other Consultants documentation & drawings regarding this project
- DISCREPANCIES should be reported in writing to the project architect or engineer immediately

MODEL FILE REFERENCE - 230022-A-PL_RIBA 03