



Existing Location Plan 1:1250

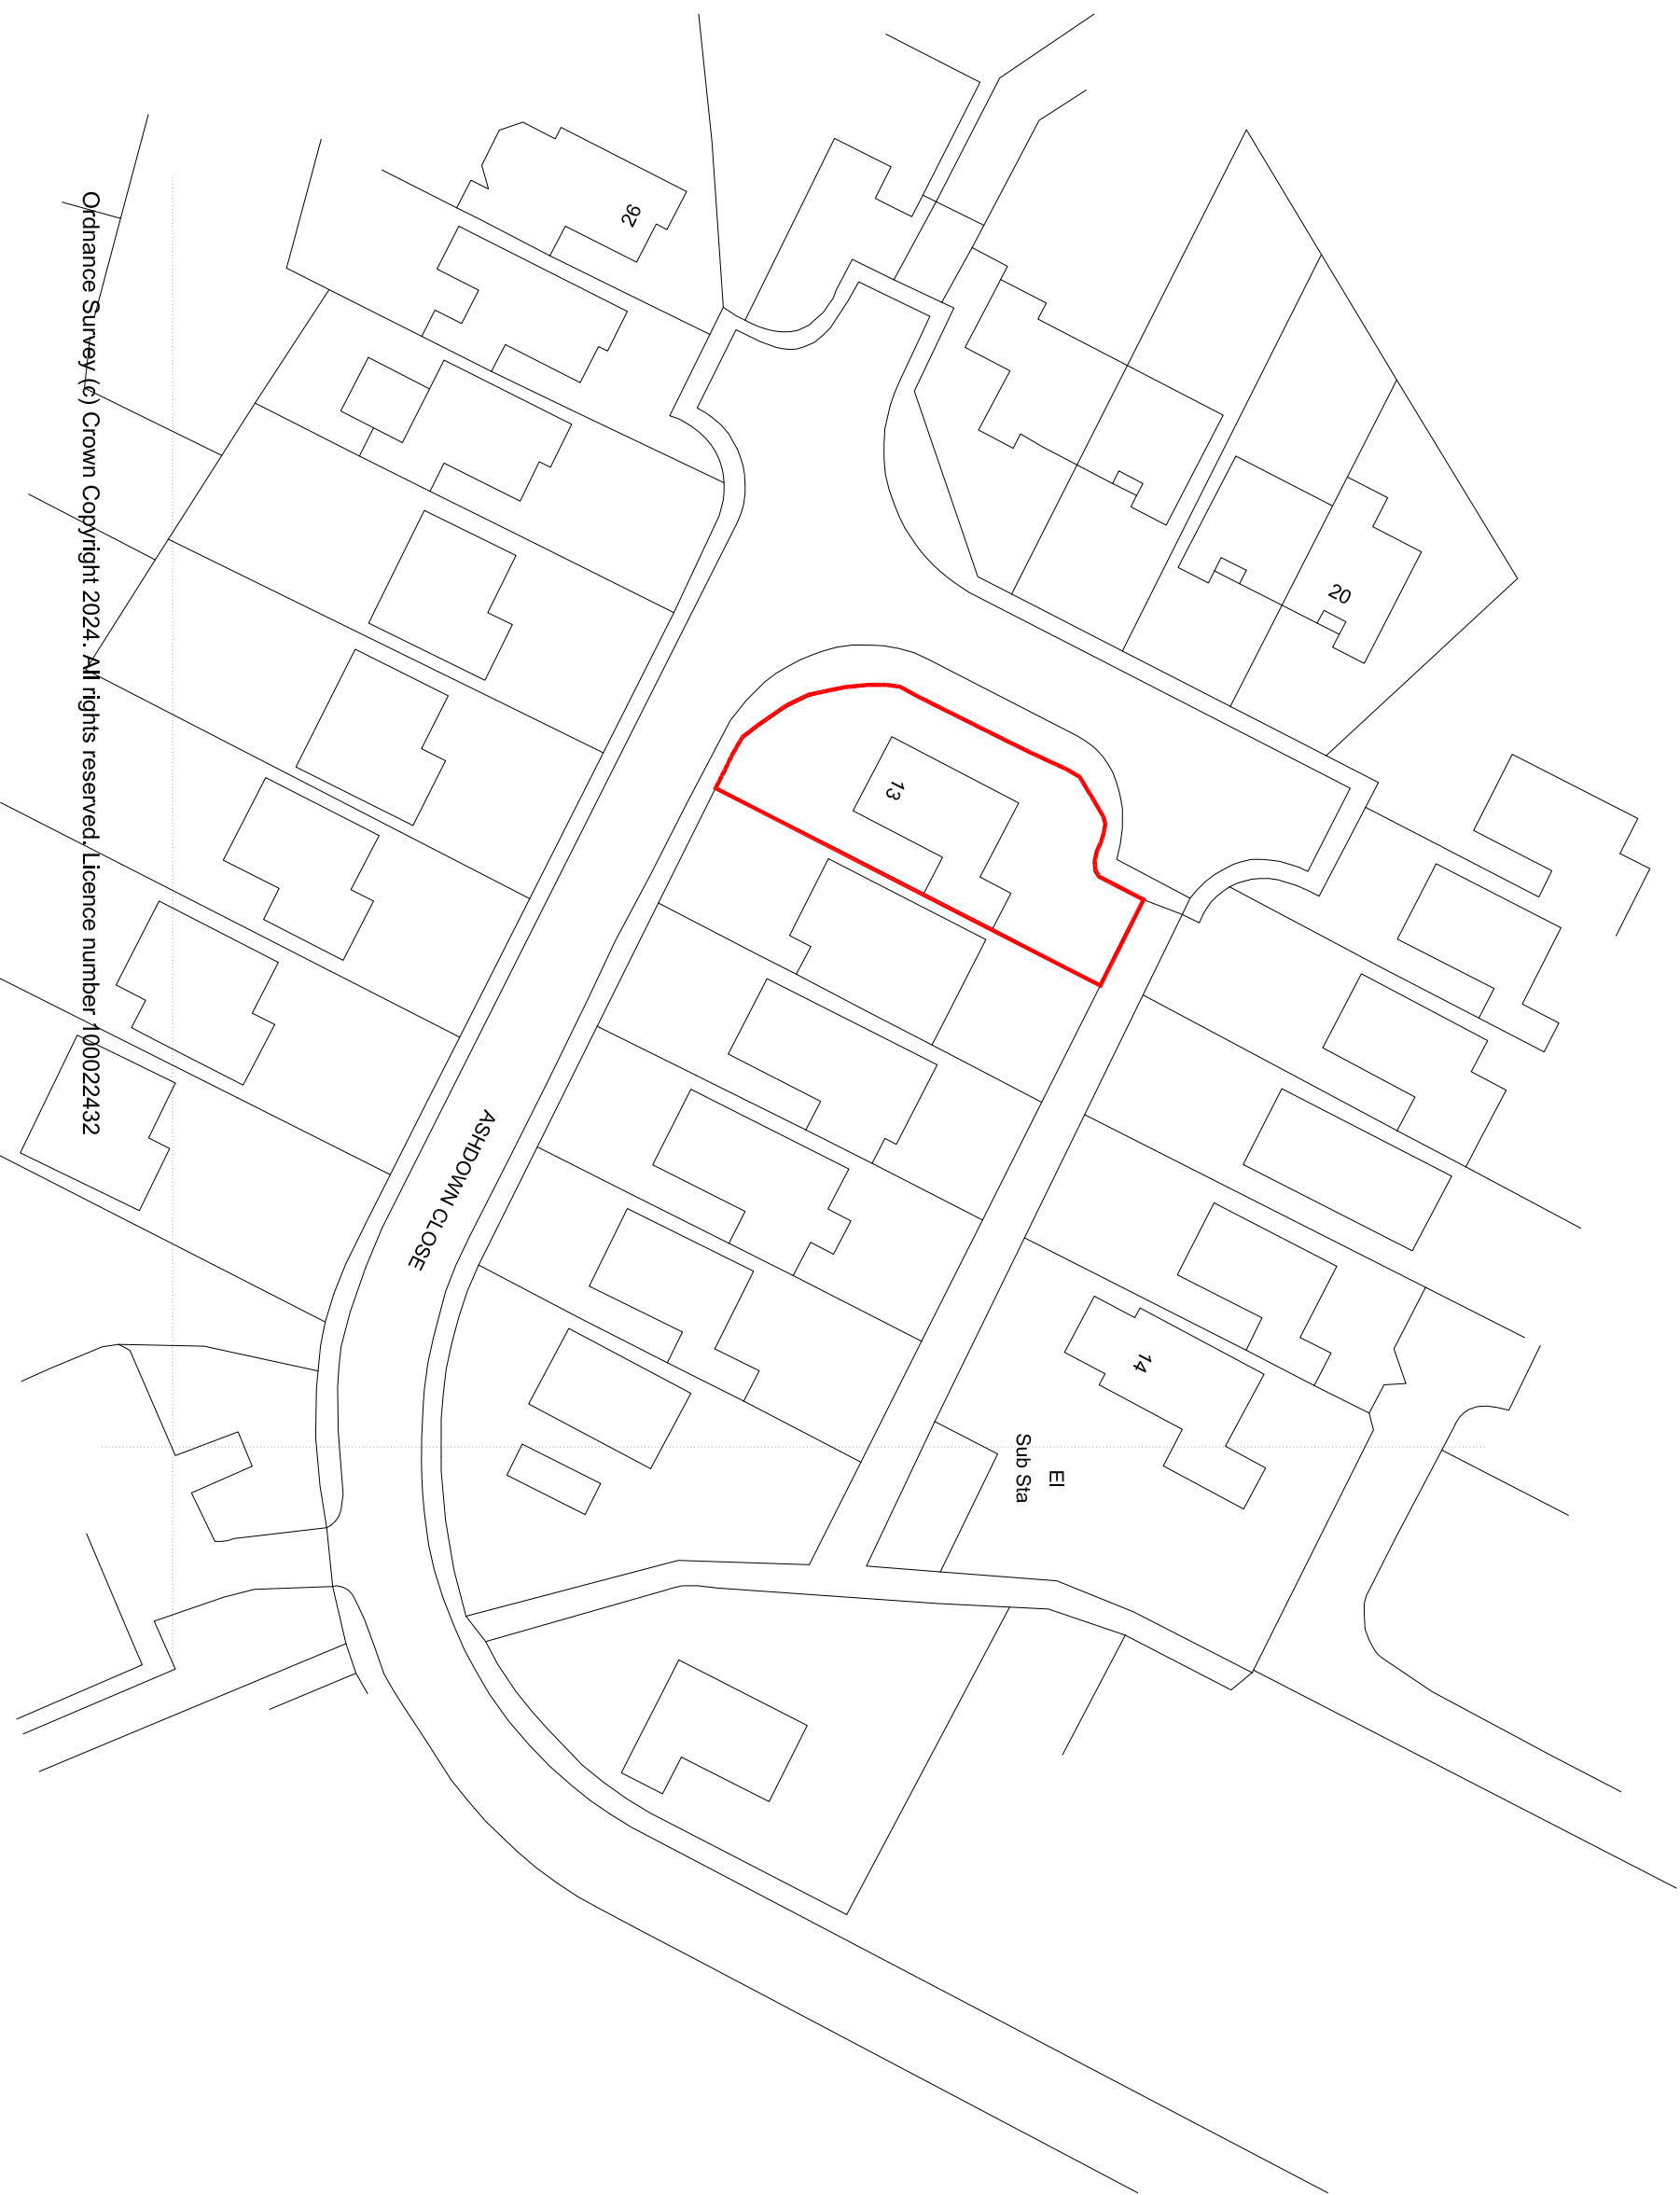

Proposed Location Plan 1:1250



Existing Block Plan 1:500

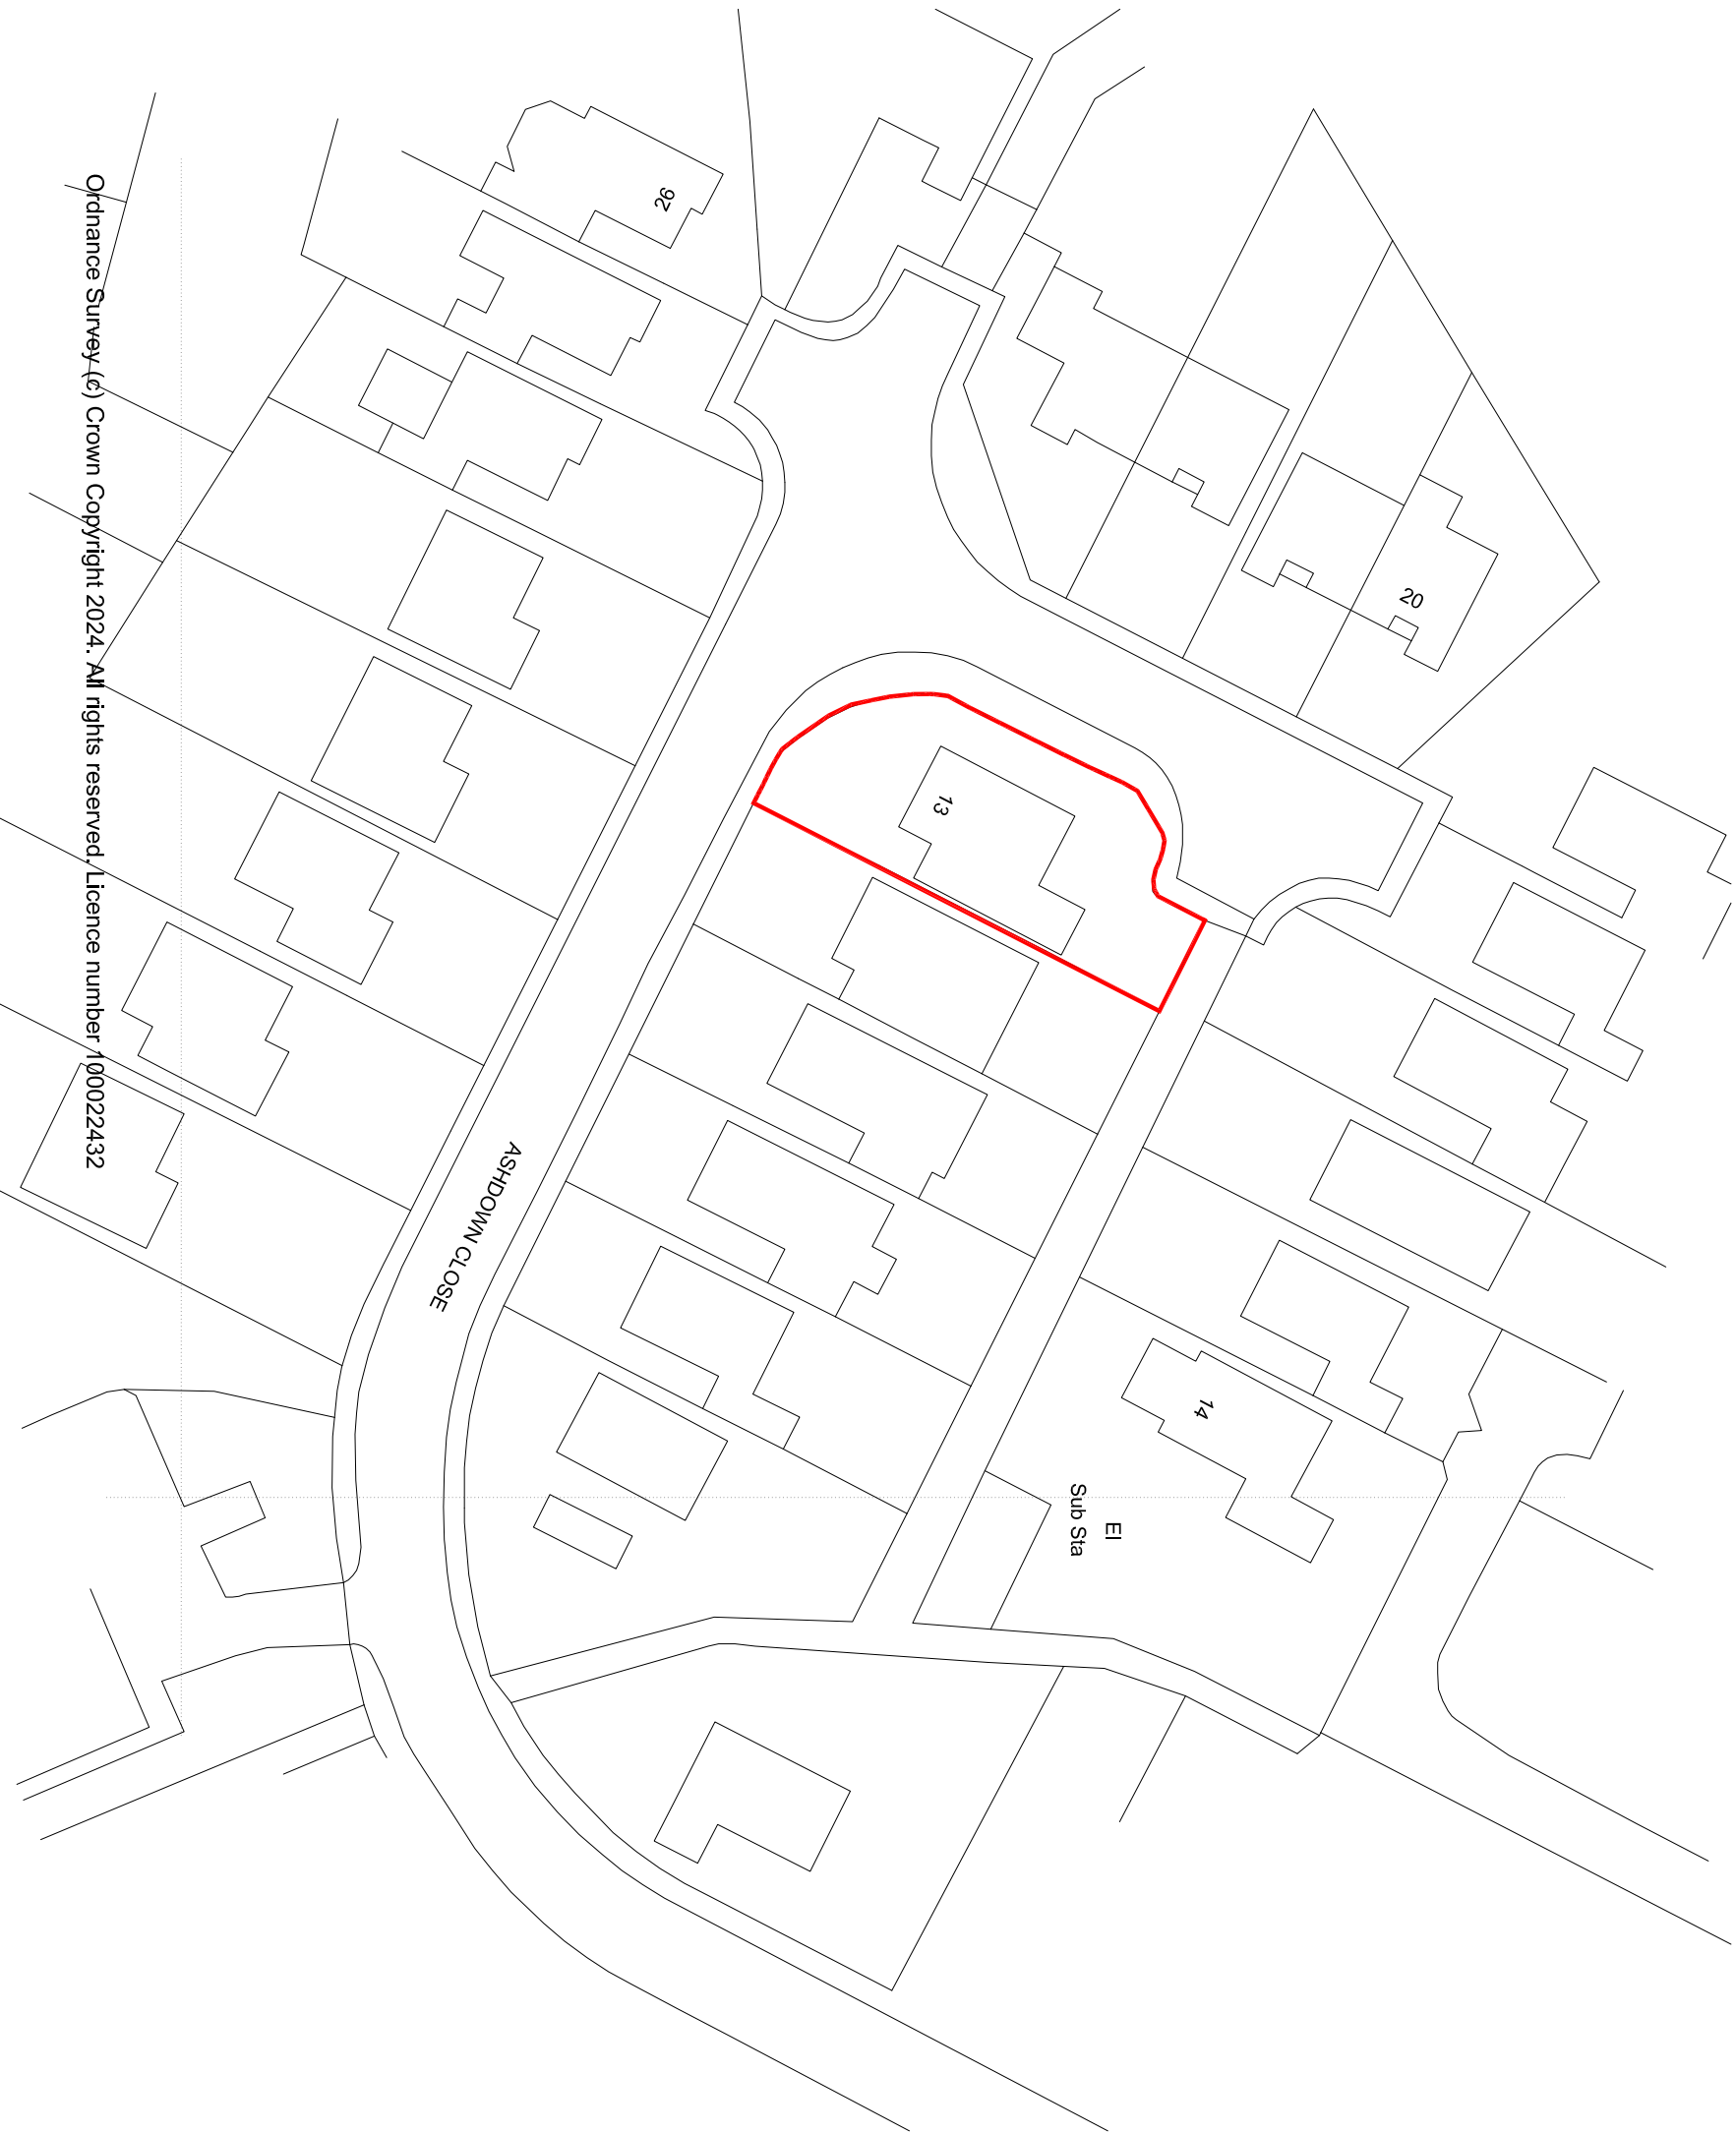

Proposed Block Plan 1:500

REVISION	DESCRIPTION	DATE
----------	-------------	------

13 Ashdown Close
Chandlers Ford
SO53 5QF

PROJECT
CLIENT
Mr and Mrs Barker

EXISTING and Proposed
Block and Location Plan
DRAWING NO.
1754/P/10

DATE
Feb 24

SCALE
1:100
DRAWN BY: VL
CHECKED BY: LW

V & L Architects
(Hampshire)