
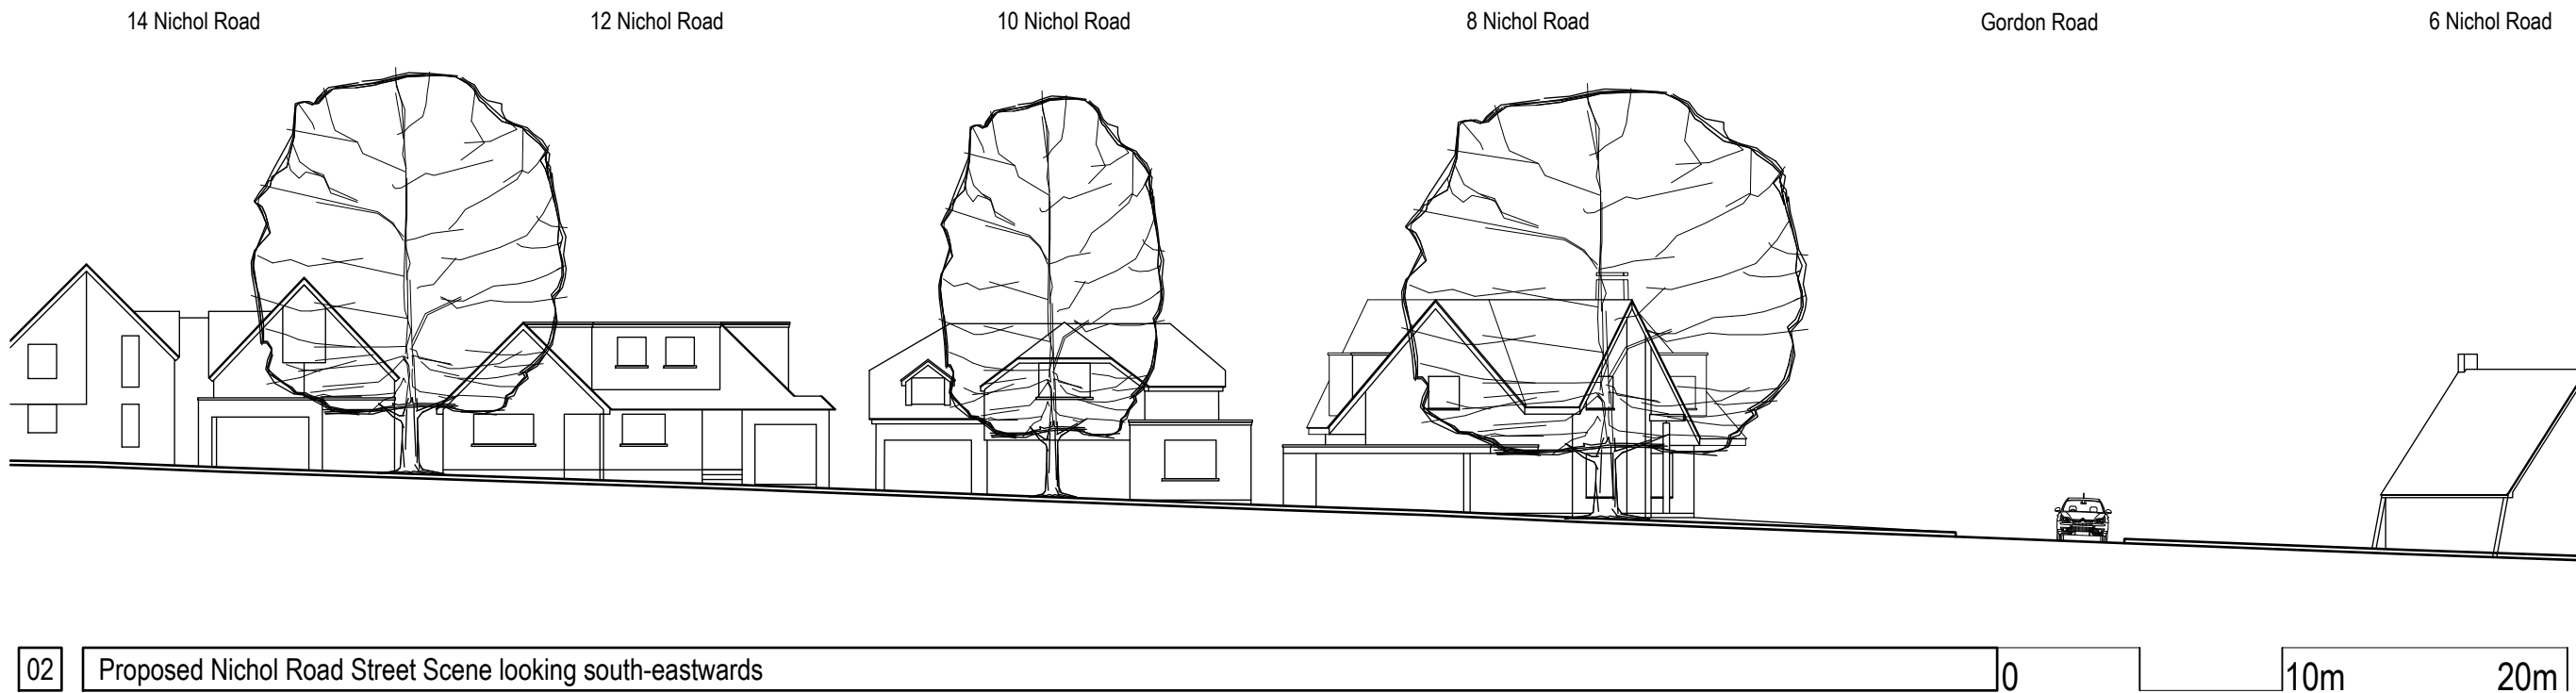


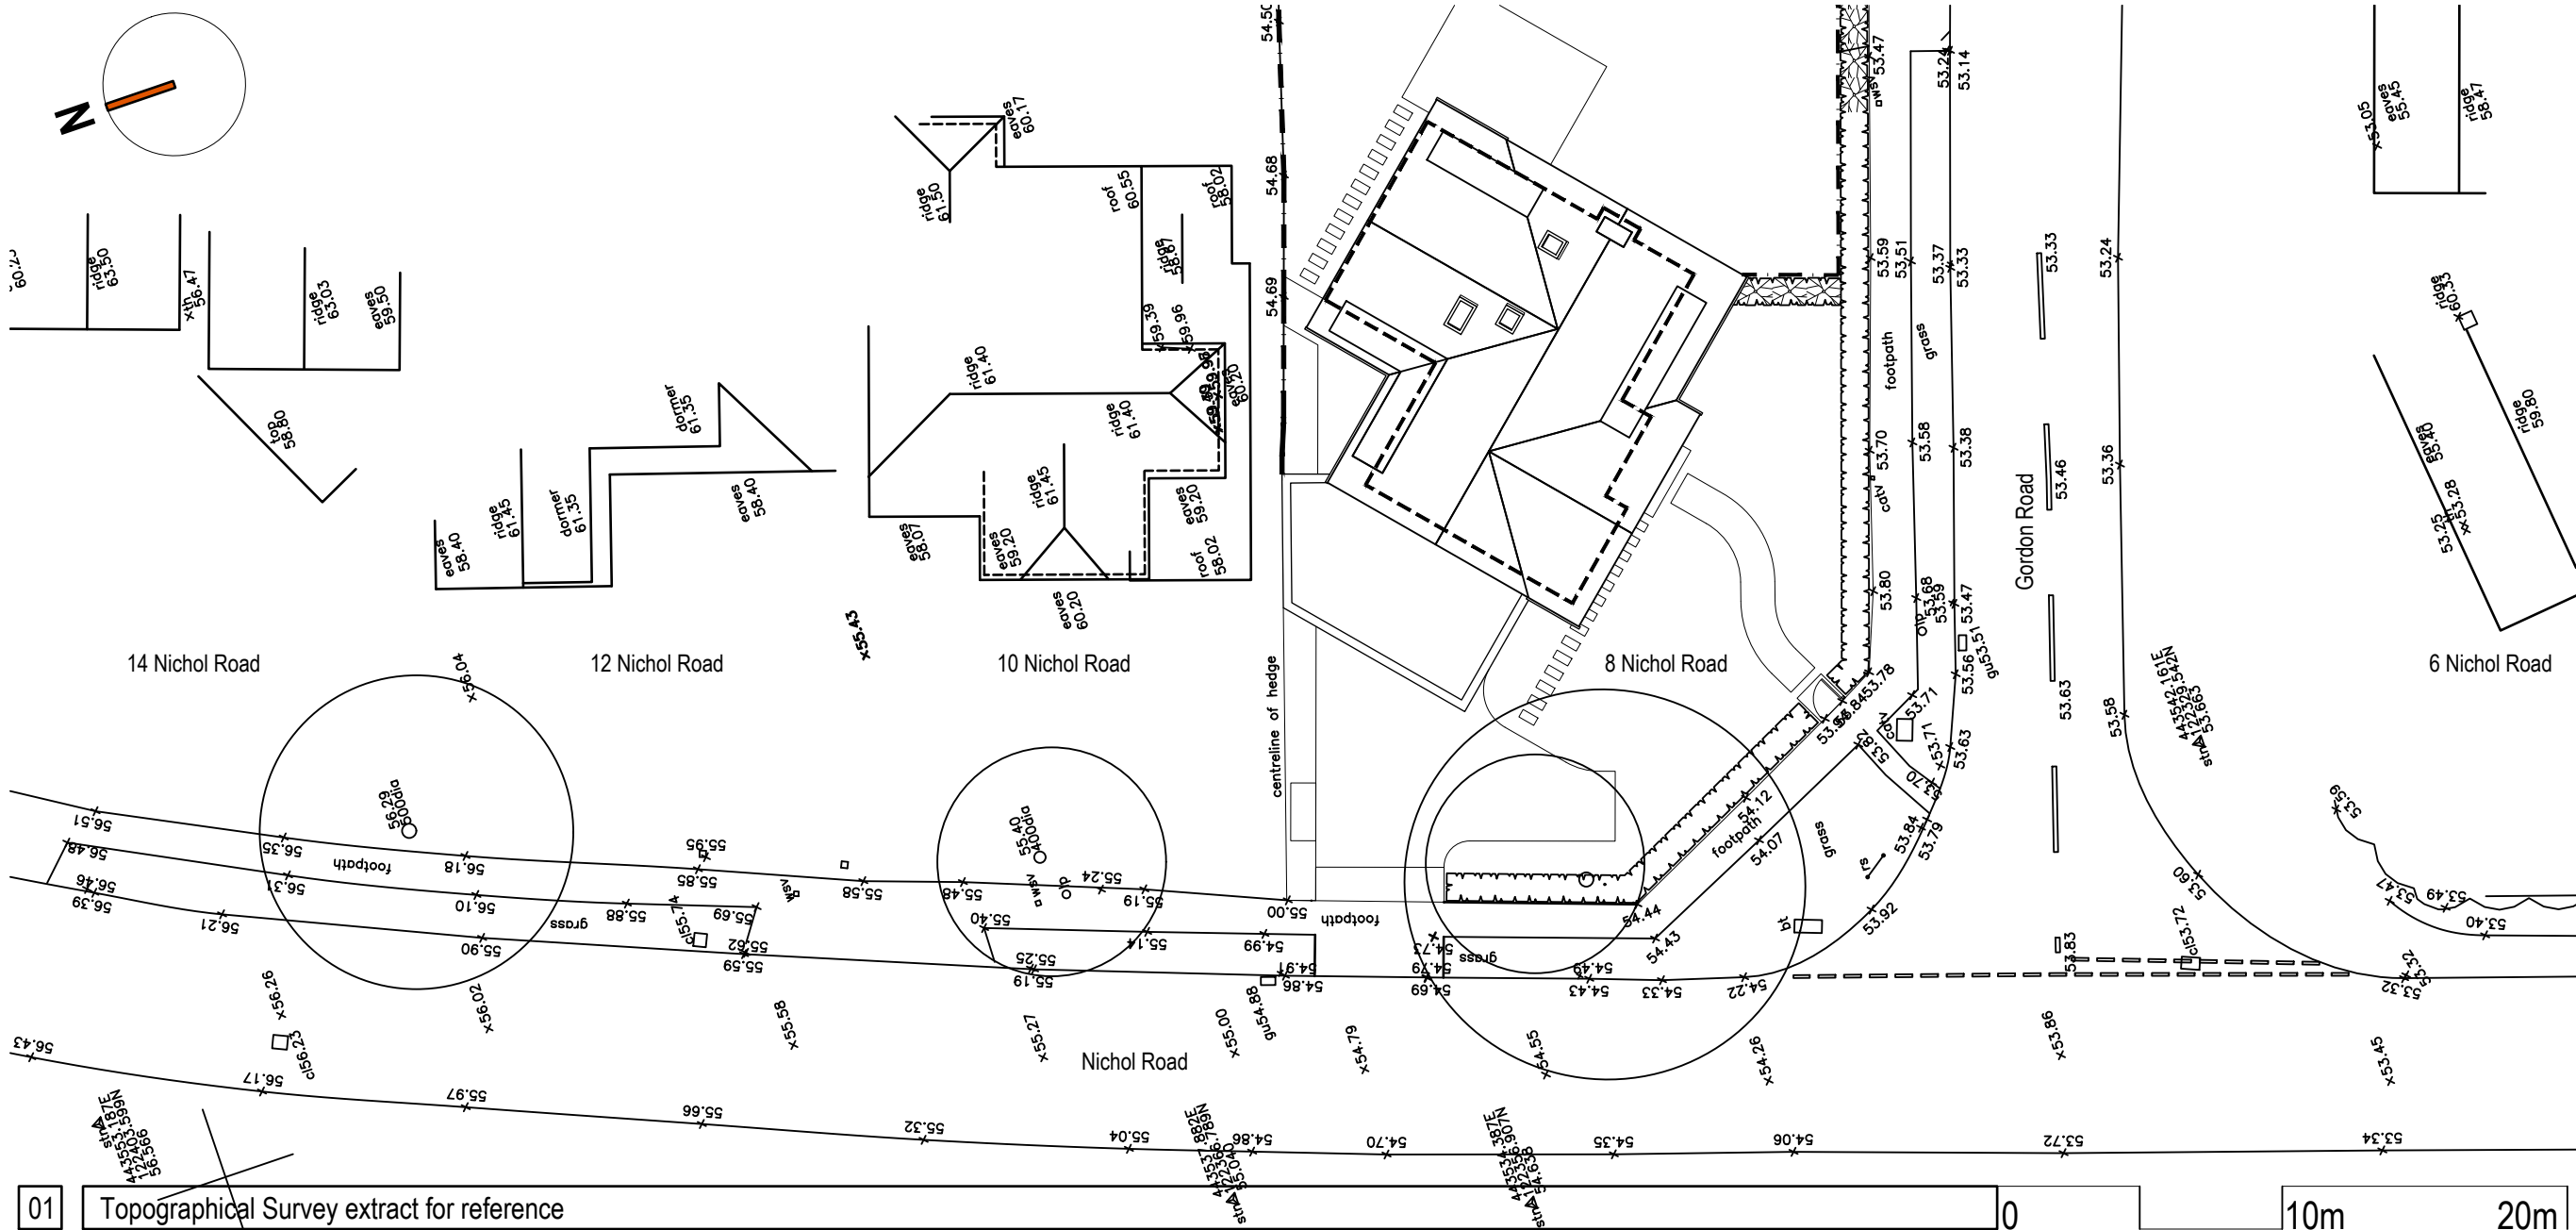

notes:

1. This drawing is the copyright of vision architects limited

2. DO NOT copy, alter or reproduced in any way or pass to a third party without written authority

3. ~~DO NOT use these drawings~~ dimensions to be checked on site prior to commencing any work

4. READ in conjunction with other Consultants documentation & drawings regarding this project

5. DISCREPANCIES should be reported in writing to the project architect or engineer immediately

MODEL FILE REFERENCE - 230022-A-PL_RIBA 03

© Copyright Reserved

Householder Planning Application registration

Householder Planning Application submission

2024.02.14

2024.01.31

dp

dp

ch

scale: 1:250 @ A3

date: 2022.11

drawn: dp

checked: A/C

client: Mr. & Mrs. N. Groves

project: 8 Nichol Road, Chandlers Ford, SO53 5AS

drawing: Existing Street Scenes

status: RIBA 03 - Planning Application

wessex house upper market street eastleigh hampshire SO50 9FD
t: 01794 830660 w: www.vision-architects.co.uk

vision

architects

drawing no.: 230022-A-PL-021

revision: B