


24 Pearce Row - Location Plan

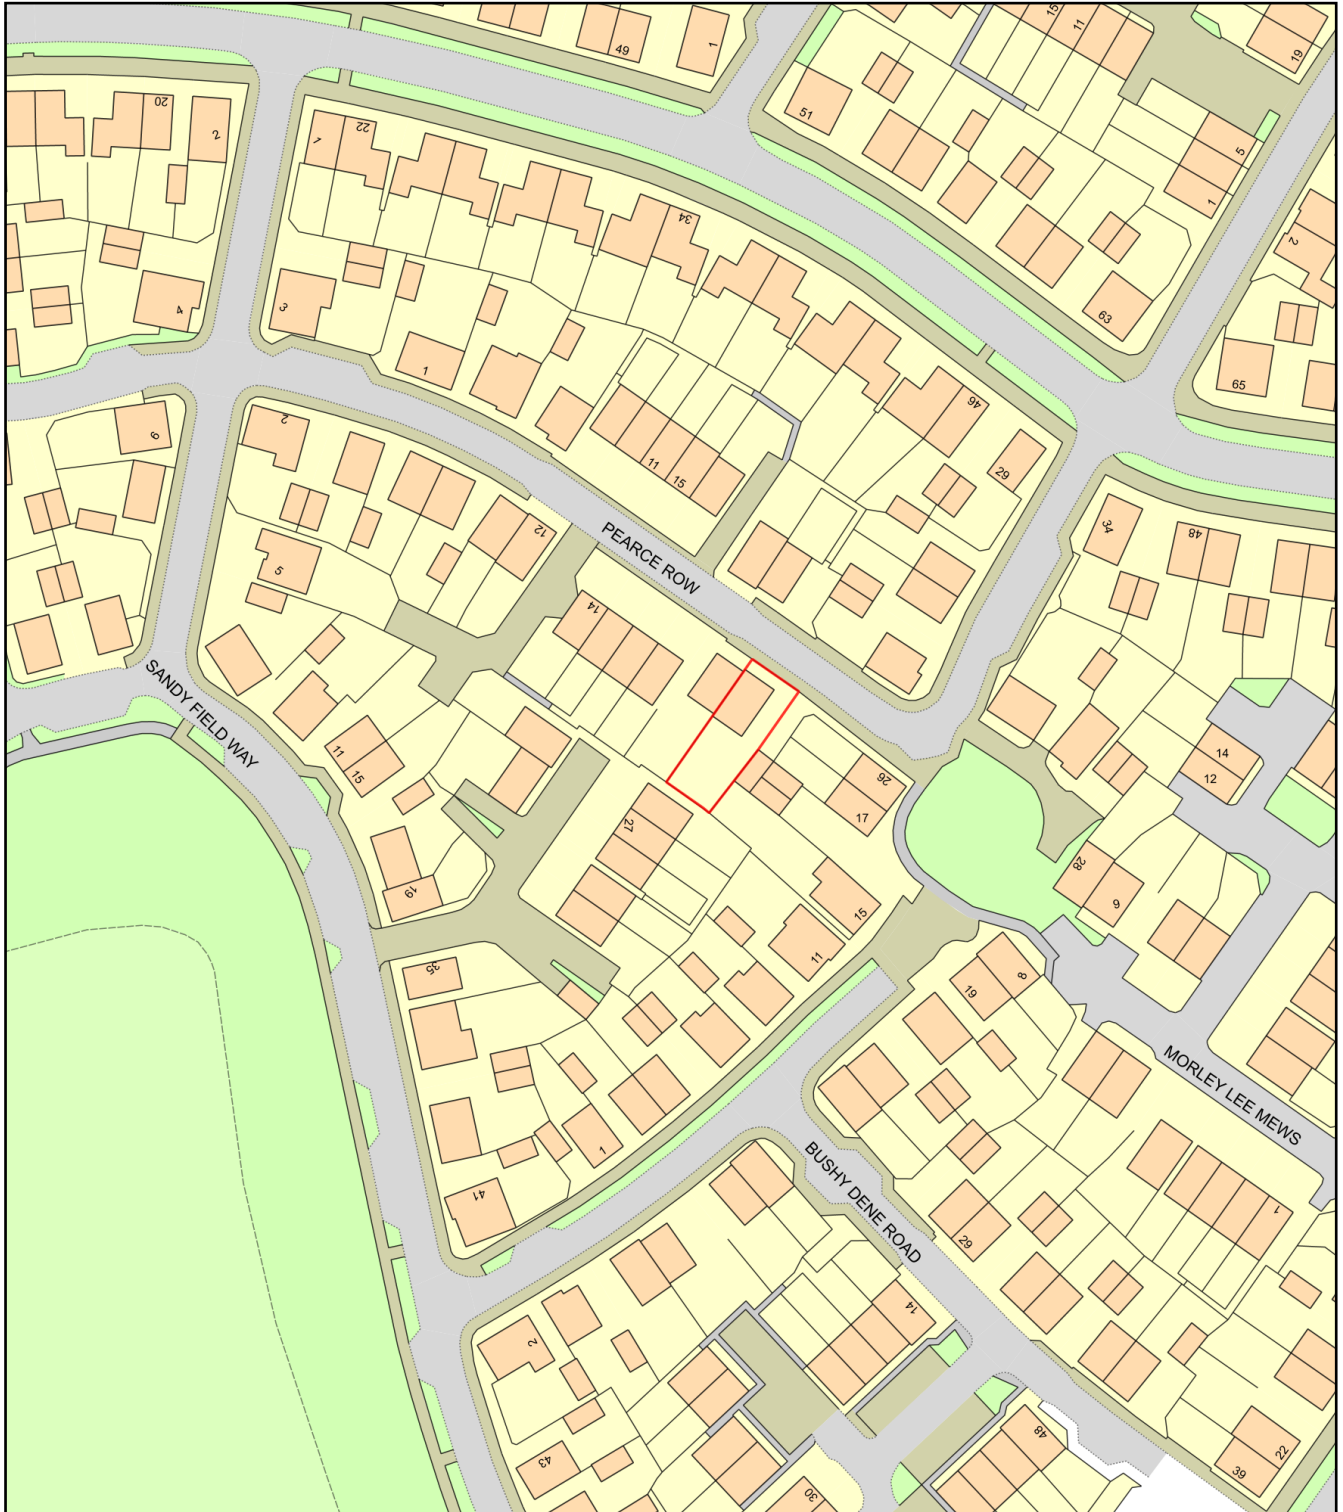

0 50
Metres



Plan Produced for: Michelle Manning

Date Produced: 06 Jan 2024

Plan Reference Number: TQRQM24006123512741

Scale: 1:1250 @ A4