
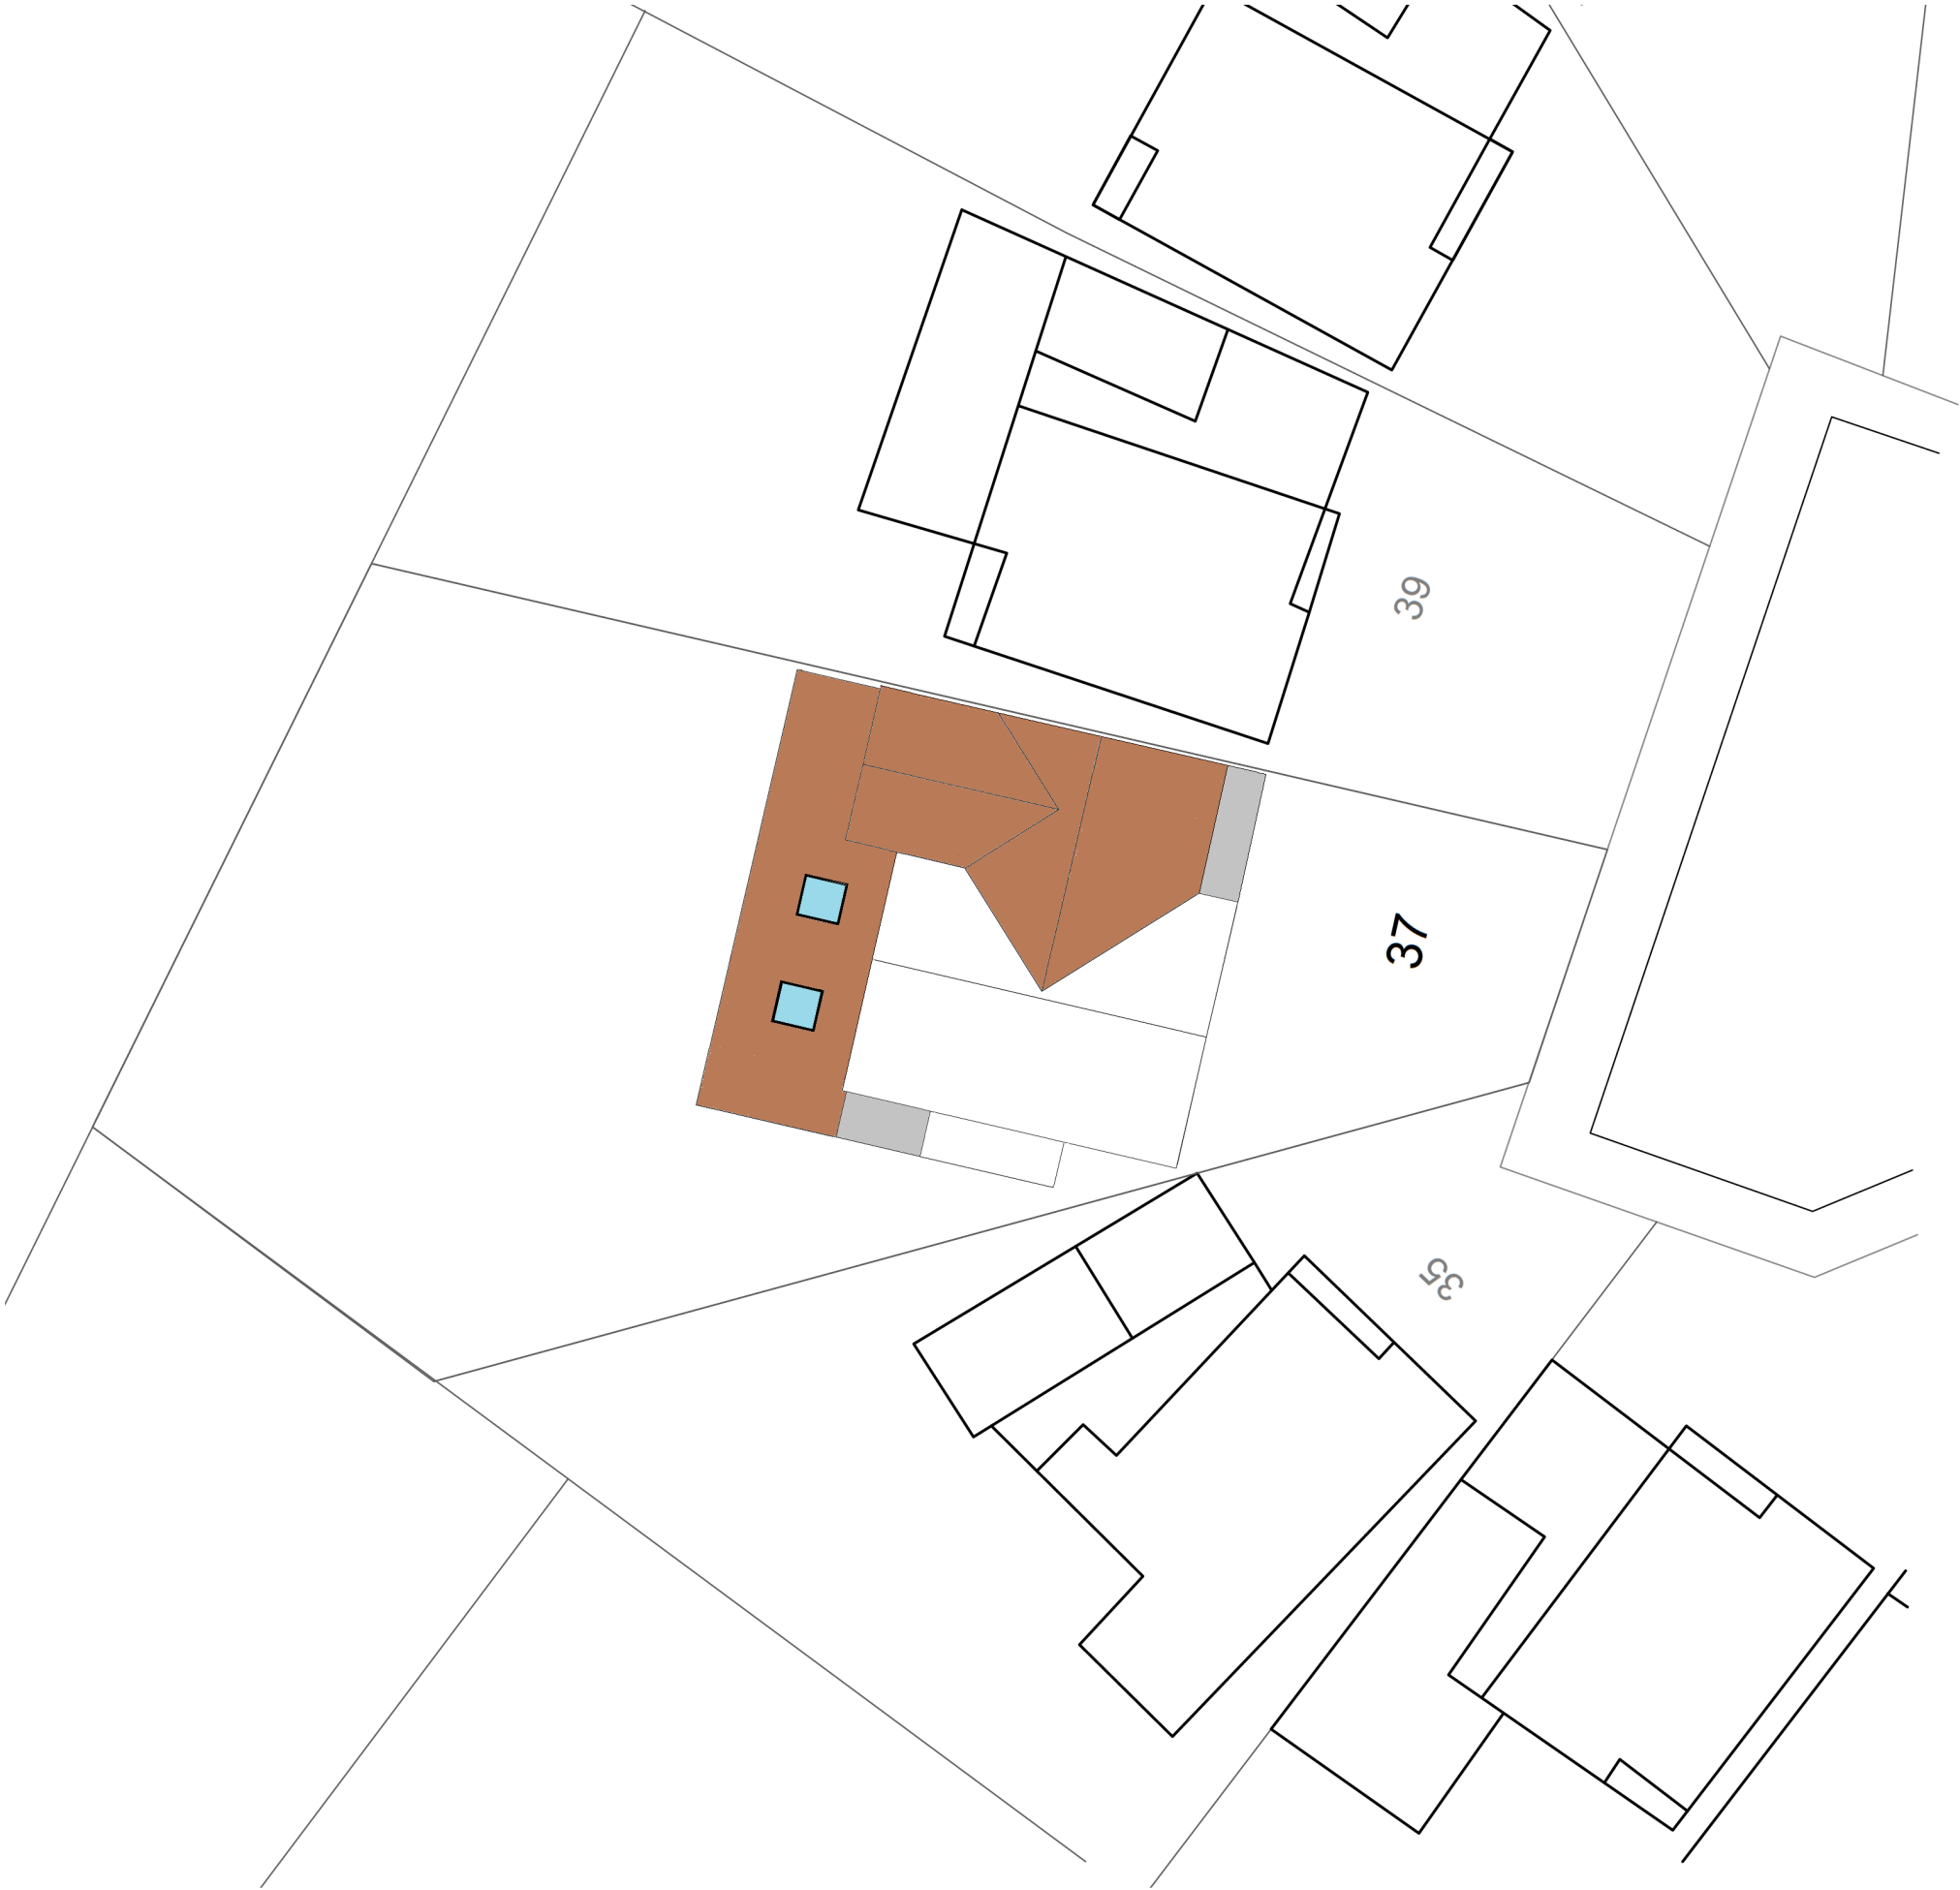


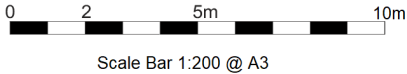

JOB TITLE	Two Storey Side and Rear Extension and Single Storey Rear Extension <i>(to Supersede H/17/80437)</i>	APPLICANT	Mr & Mrs Chadda	SCALE	1:200	DATE	12/02/2024	NORTH ARROW	This drawing is copyright and should not be reproduced without permission. Scaled dimensions should not be taken from this drawing. All dimensions to be checked on site before work is commenced. All dimensions are in millimeters unless otherwise stated. All our proposals are subject to confirmation following liaison with the relevant local authorities.	REV
DRAWING TITLE	Block Plan	SITE ADDRESS	37 Kingsway Gardens, Chandler's Ford, Eastleigh, SO53 1FF	DRAWN BY		DRAWING NUMBER	37KG/24/005			A