




NOTES:
1) ALL DRAWINGS SUPPLIED BY DWG PLANS ARE TO BE USED FOR PLANNING PERMISSION PURPOSES ONLY AND NOT TO BE USED FOR BUILDING REGULATION PURPOSES.
2) THE CONTRACTOR, SUB-CONTRACTOR OR SUPPLIER IS TO CHECK ALL RELEVANT DIMENSIONS, LEVELS, EXISTING STRUCTURE AND MATERIALS PRIOR TO COMMENCING THE WORKS.
© THIS DRAWING IS COPYRIGHT AND MAY NOT BE COPIED, TRACED, ALTERED OR REPRODUCED WITHOUT WRITTEN PERMISSION FROM DWG PLANS.

3D RENDERS NOT TO SCALE

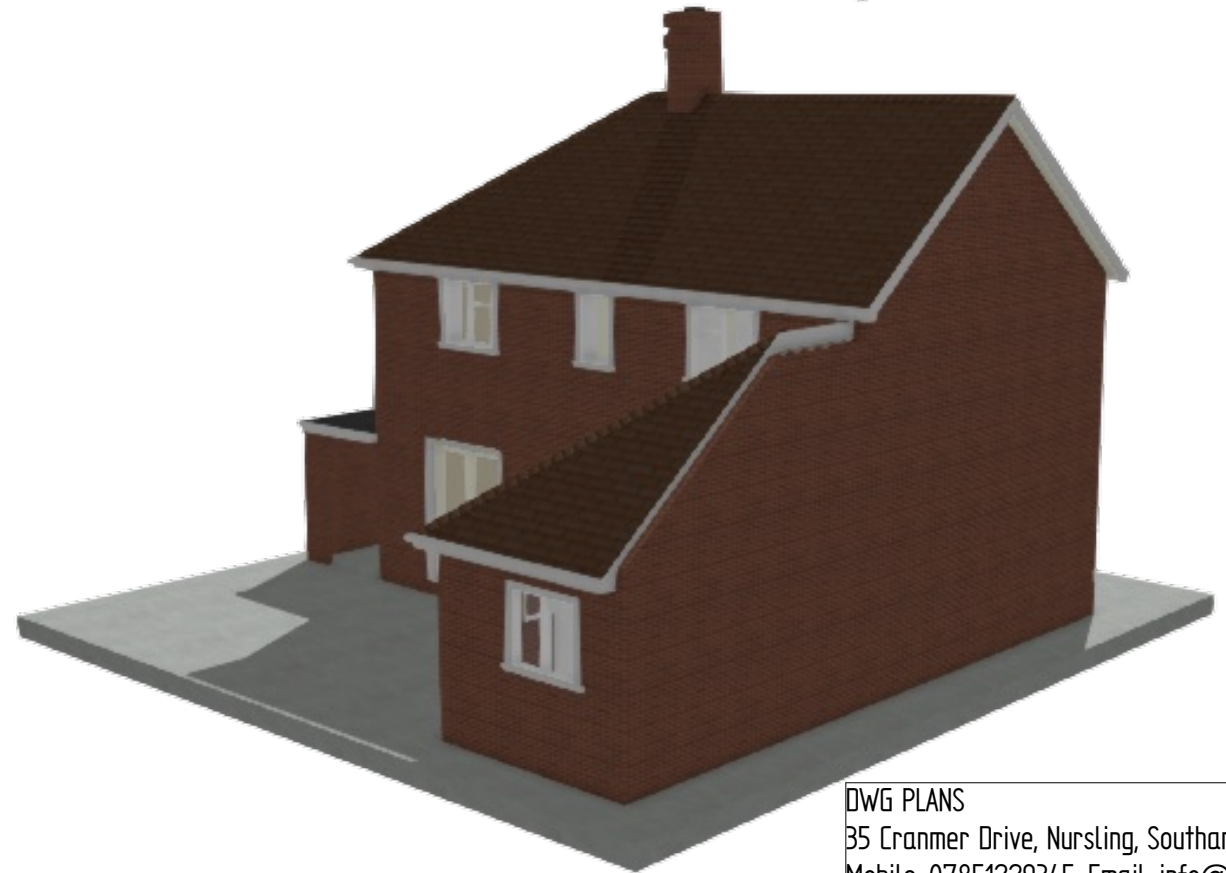

DWG PLANS			35 Cranmer Drive, Nursling, Southampton, SO16 0TD		
DRAWN			Mobile: 07851229345, Email: info@dwgplans.co.uk		
			TITLE		
			Existing renders		
			1 Castle Road, Netley		
			SIZE	DWG NO	REV
			A3	DWG PLANS 02926	B
			CLIENT: Pauline Wong		
			SCALE: 1:100 @ A3		SHEET 1 of 1