

EXISTING MATERIALS:


WALLS	-	01	WHITE RENDER
ROOF	-	02	GREY GRP or similar
FRONT DOORS	-	03	AQUA GREEN UPVC
REAR DOOR	-	04	AQUA GREEN UPVC DOUBLE GLAZED
WINDOWS	-	05	WHITE UPVC DOUBLE GLAZED
OBSCURED GLAZING	-	06	FROSTED GLASS
GUTTERS & DOWNPIPES	-	07	WHITE UPVC
GARAGE DOOR	-	08	AQUA GREEN POWDERCOATED STEEL
PERGOLA STRUCTURE	-	09	WEATHERED OAK
CHIMNEY STACK	-	10	RED BRICK MULTI



BT
POLE


© STRINGENT COPYRIGHT

This drawing has been produced for:
Mr & Mrs S Barber
and prepared for submission as part of any statutory
Applications. It is not intended for use by any other
person or for any other building project or purpose
without prior permission from Toldfield Architects Ltd.

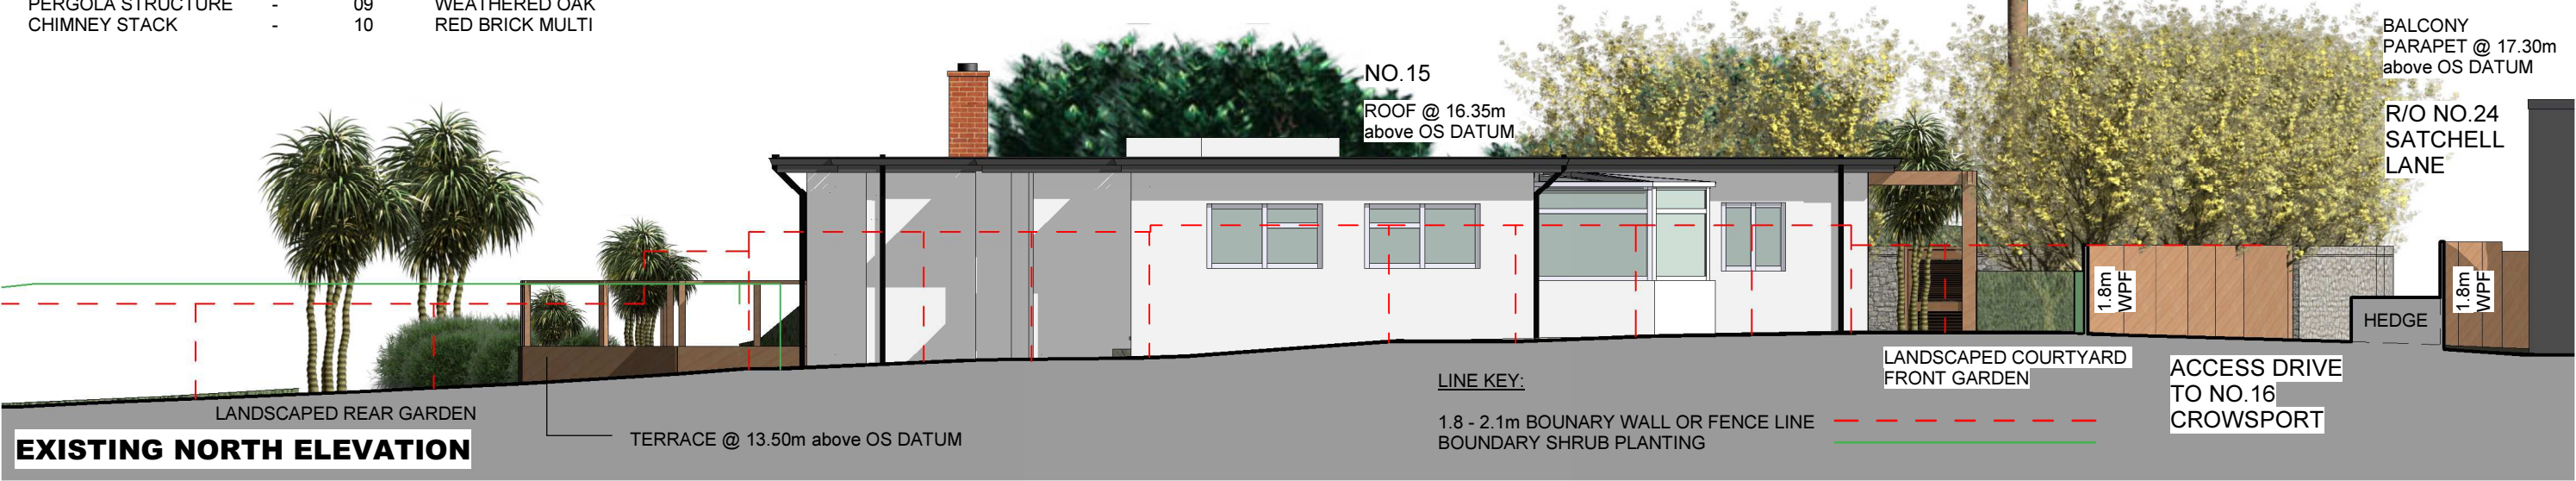

EXISTING NORHT & NORTHERN CONTEXUTAL ELEVATIONS

SCALE 1:100

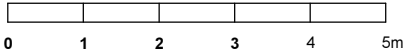

 TOLDFIELD ARCHITECTS © Toldfield Architect Ltd, 5 Freemantle Business Centre, 152 Millbrook Road East, Southampton. SO15 1JR Tel: 023 80 236165 Email: info@toldfieldarchitects.co.uk adi@toldfieldarchitects.co.uk kouros@toldfieldarchitects.co.uk Webwww.toldfieldarchitects.co.uk	Project Name and Address: 15 Crowsport Estate, Hamble Le Rice, Hamble	Project Ref: 230901	Origon: TA	Zone: -	Level: -E	Type: -A	Role: - P09	Rev: B			
	Client: Mr & Mrs S Barber	Status: Householders Planning Application							B	Revised No.16's Parapet Wall Detail.	12/02/2024
									A	Revised height of Nothern Boundary Fence to	
										1.8 - 2.1m high.	18/01/2024
	Drawing Title: Existing North and Northern Contextual Elevations	TA Code: 230901	Project Stage: Planning	Sheet @ A1: 1 : 100	Date: 23/11/2023				Rev:		Dr: AP