

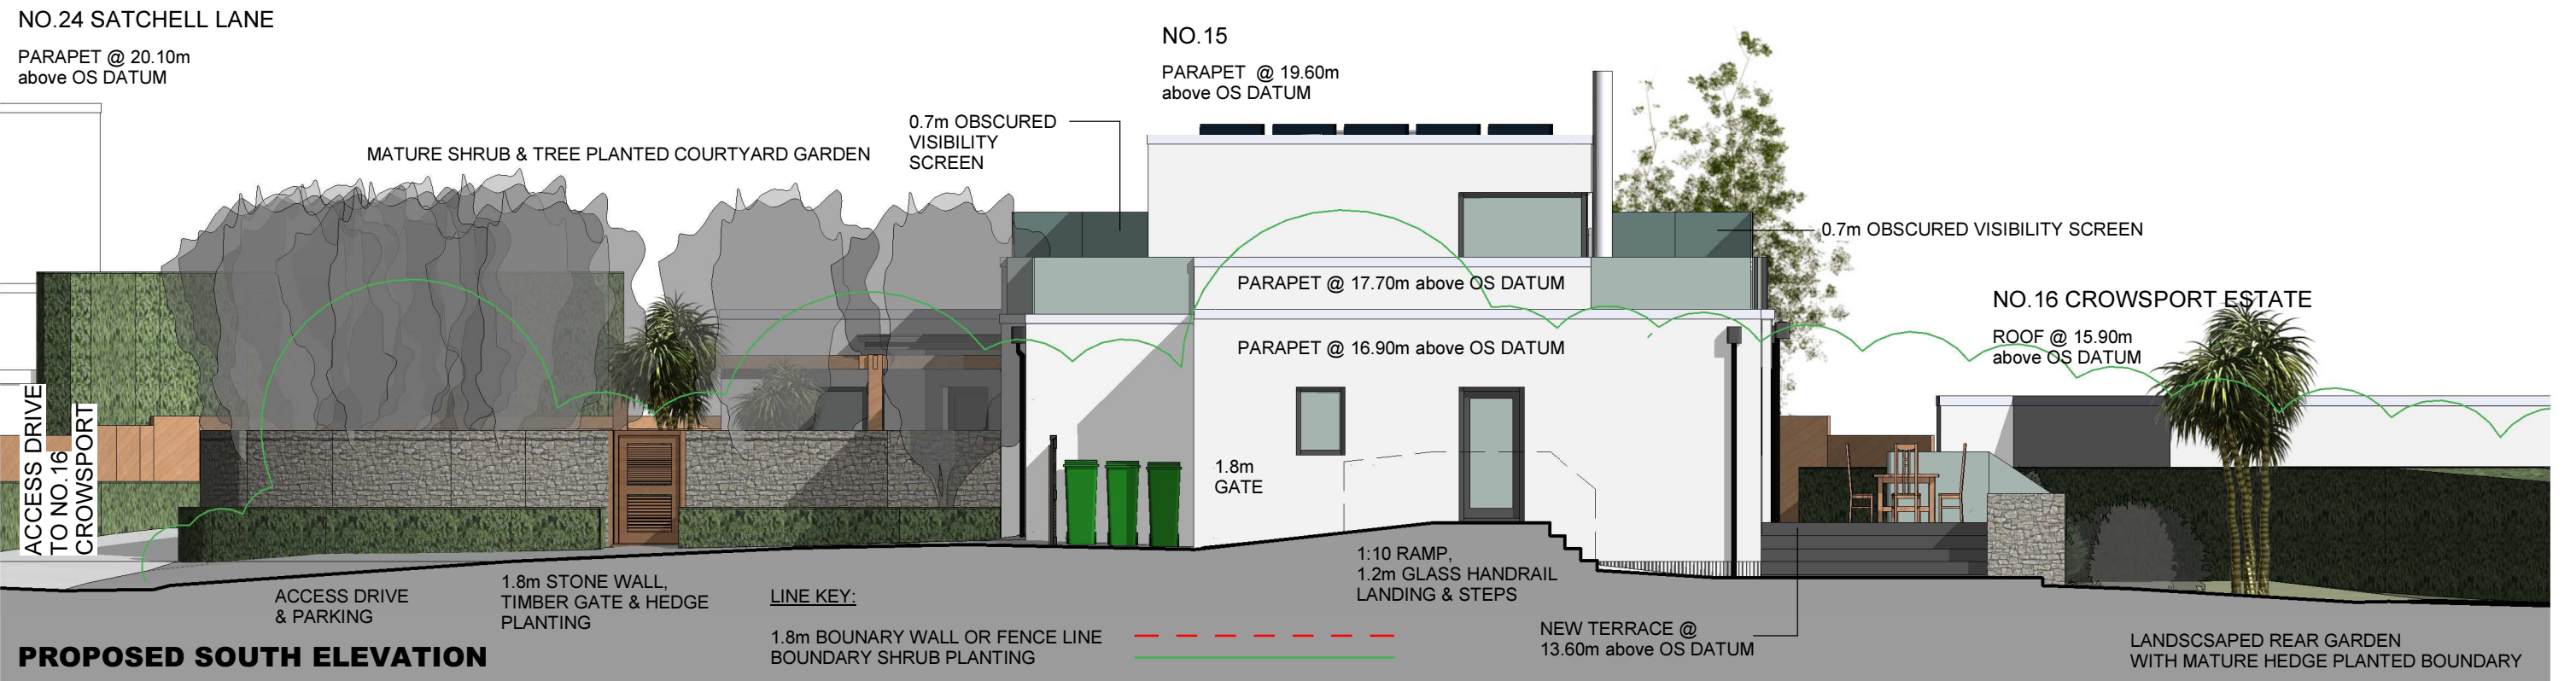


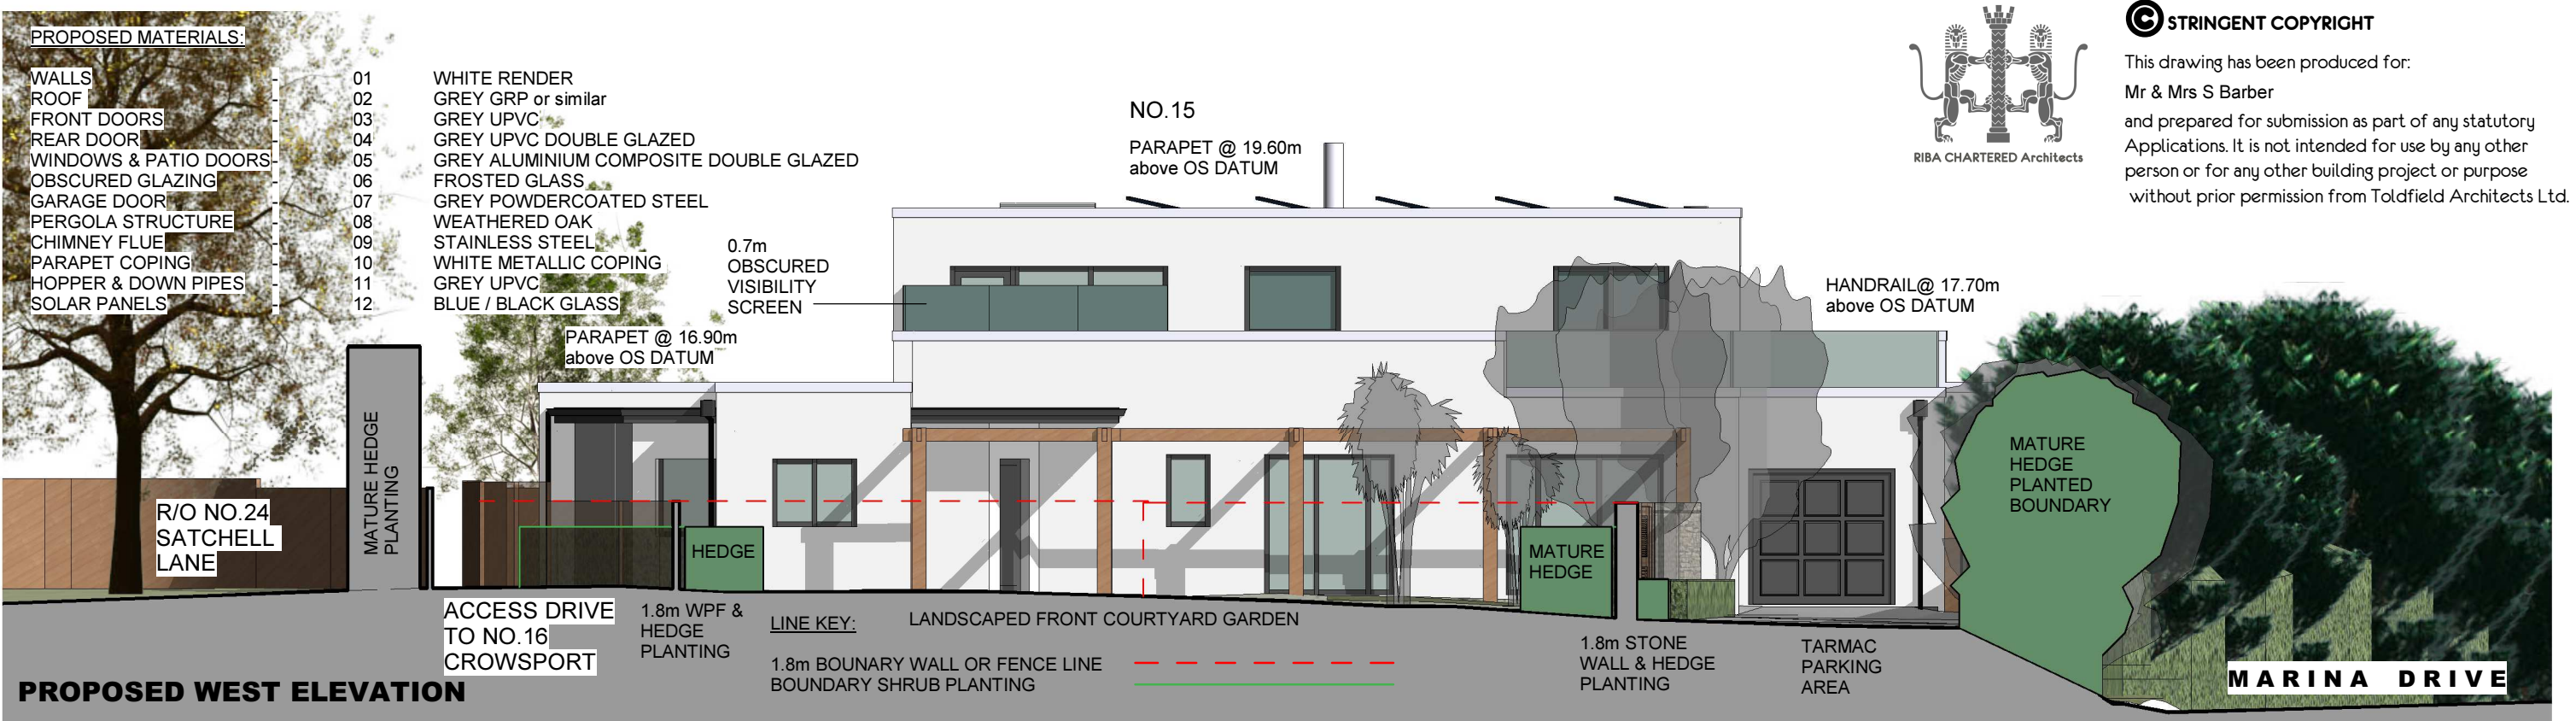

PROPOSED WEST & SOUTH ELEVATIONS

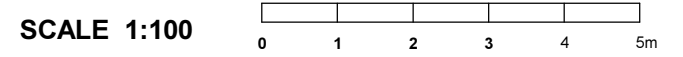

 TOLDFIELD ARCHITECTS	Project Name and Address: 15 Crowsport Estate, Hamble Le Rice, Hamble		Project Ref: 230901 Origion: TA Zone: - Level: - Type: - Role: - Number: P19 Rev: B										
			Status: Householders Planning Application								B	Revised Roof Terrace Visibility Screening	12/02/2024
	A	Revised Nothern Boundary Fence to 1.8 - 2.1m high											
											& highlighted Visibility Screen on Northern Terrace.		18/01/2024
	Client: Mr & Mrs S Barber										Rev:		Dr:
												AP	
© Toldfield Architect Ltd, 5 Freemantle Business Centre, 152 Millbrook Road East, Southampton. SO15 1JR		Tel: 023 80 236165 Email: info@toldfieldarchitects.co.uk adi@toldfieldarchitects.co.uk kouros@toldfieldarchitects.co.uk Webwww.toldfieldarchitects.co.uk		Drawing Title: Proposed West and South Elevations		TA Code: 230901		Project Stage: Planning		Sheet @ A1: 1 : 100		Date: 23/11/2023	