
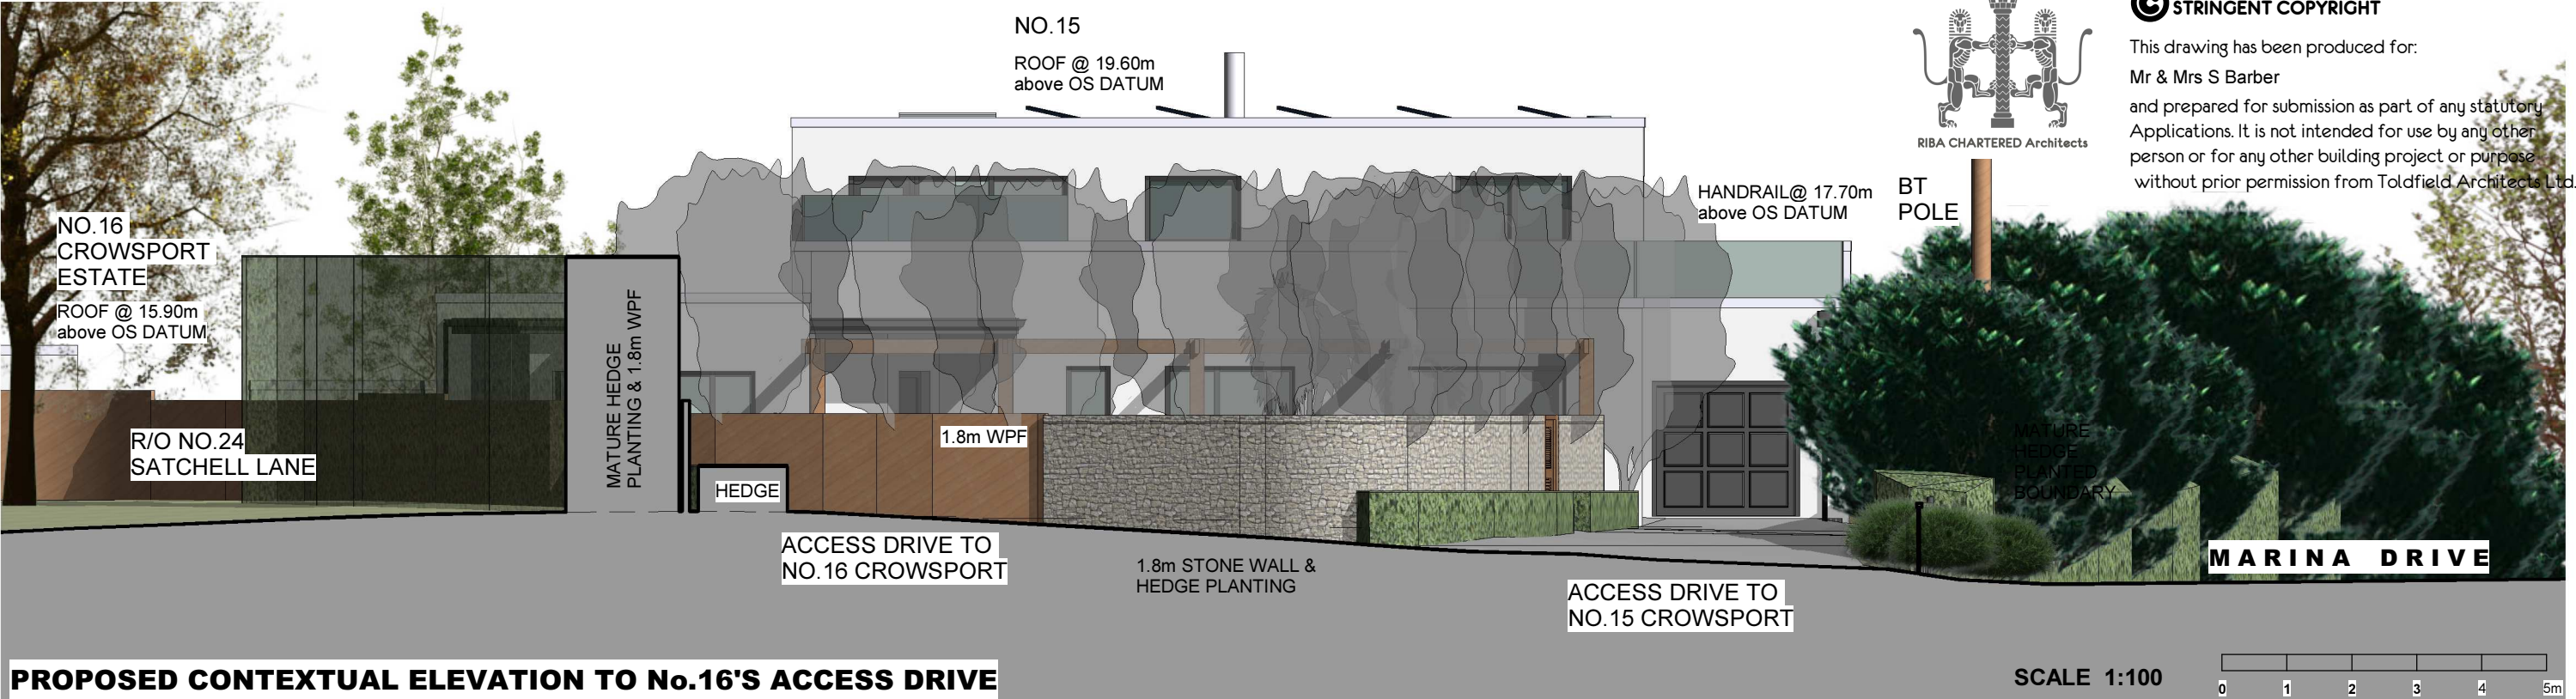


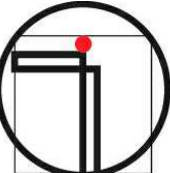

PROPOSED CONTEXTUAL BOUNDARY ELEVATIONS

 TOLDFIELD ARCHITECTS © Toldfield Architect Ltd, 5 Freemantle Business Centre, 152 Millbrook Road East, Southampton. SO15 1JR Tel: 023 80 236165 Email: info@toldfieldarchitects.co.uk adi@toldfieldarchitects.co.uk kouros@toldfieldarchitects.co.uk Webwww.toldfieldarchitects.co.uk	Project Name and Address: 15 Crowsport Estate, Hamble Le Rice, Hamble	Project Ref: 230901	Origion: TA	Zone: -	Level: -E	Type: -A	Role: - P23	Number: A			
	Client: Mr & Mrs S Barber	Status: Householders Planning Application									
	Drawing Title: Proposed Contextual Boundary Elevations	TA Code: 230901	Project Stage: Planning	Sheet @ A1: As indicated	Date: 23/11/2023						
						Rev:	A	Revised No.16's Parapet Wall top detail.	12/02/2024	Dr:	AP