

115 MOORGREEN RD.

WEST END
SOUTHAMPTON



FLOOR PLAN


PAGE 3 OF 13

EXISTING FLOOR PLAN

SIDE ELEVATION 02



REAR ELEVATION

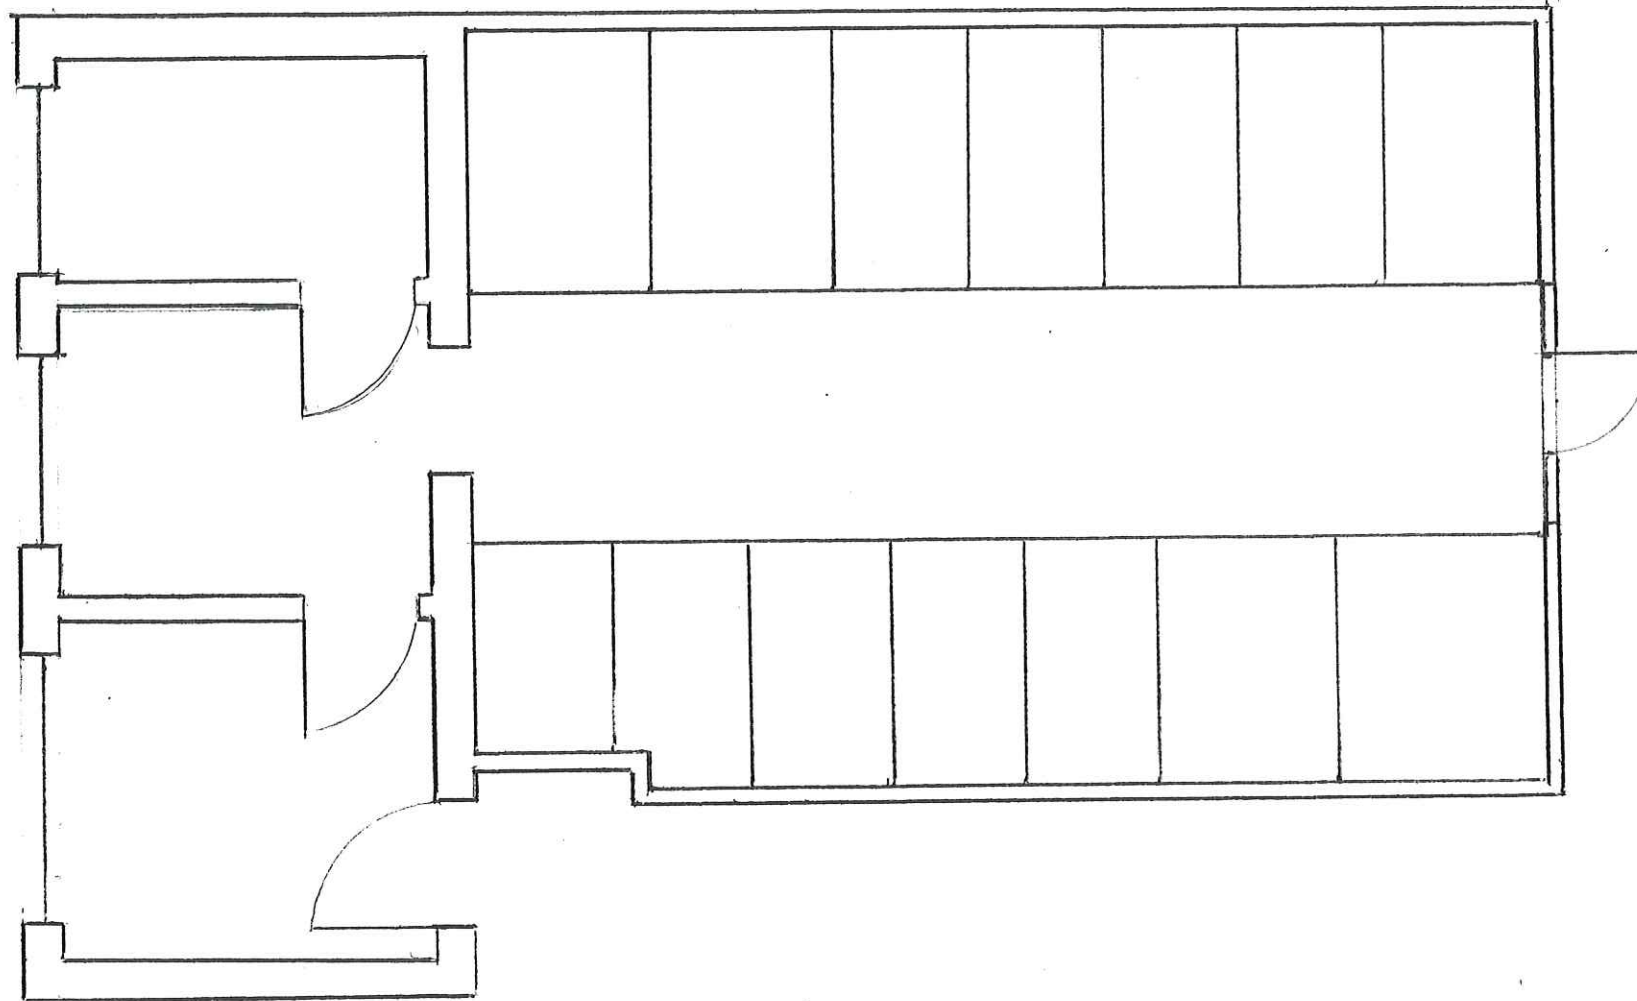

FRONT ELEVATION



SIDE ELEVATION 01



1:50

