



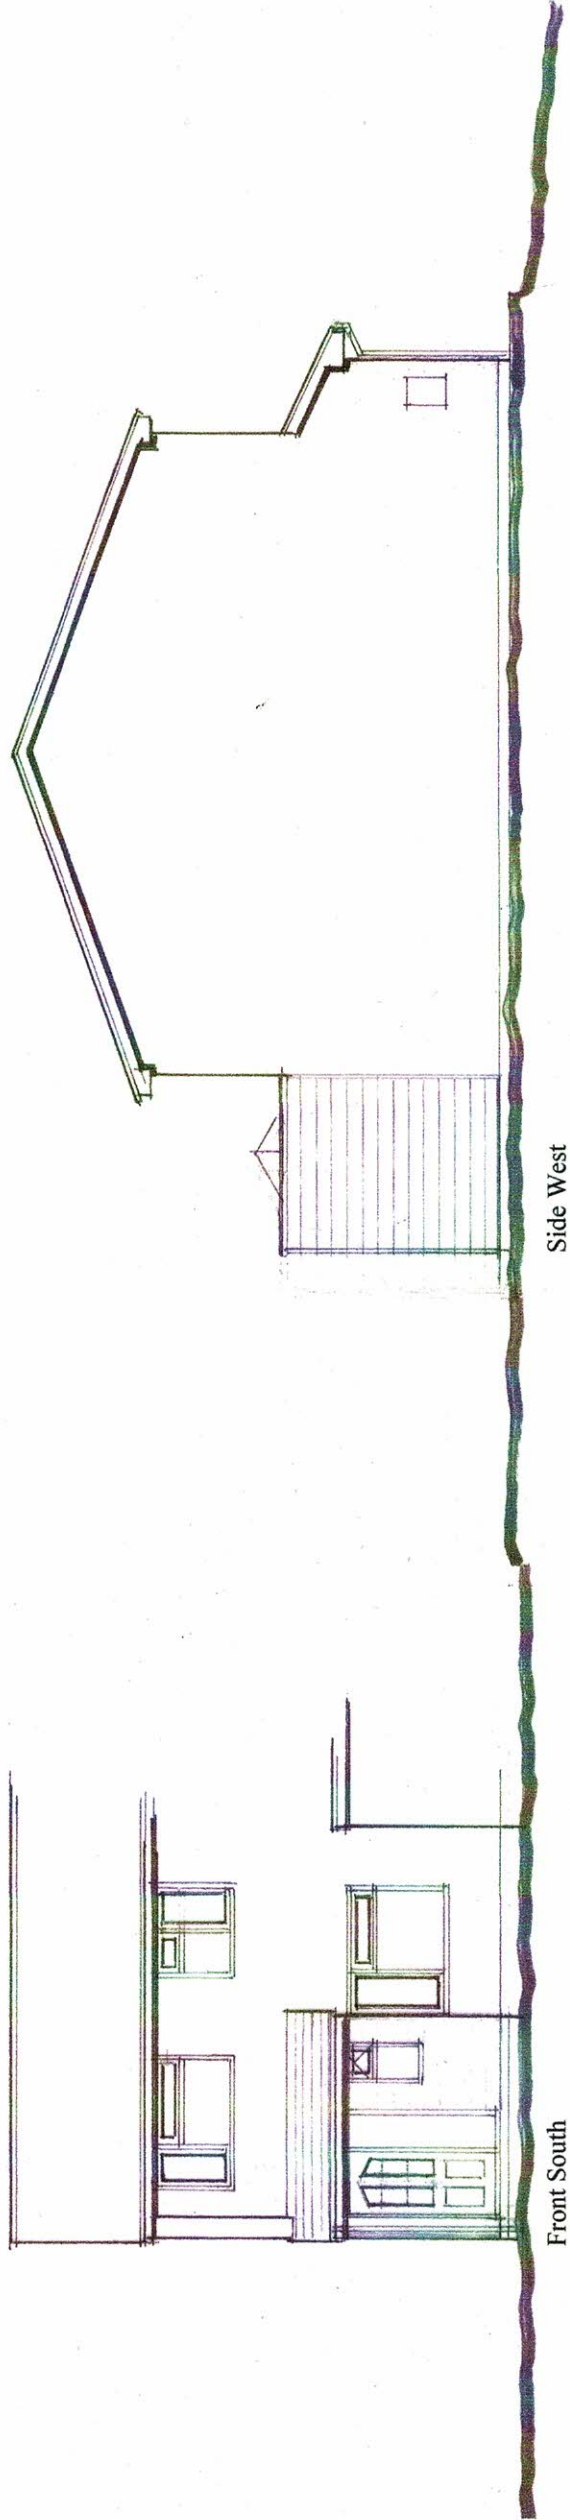

Front South

Side West

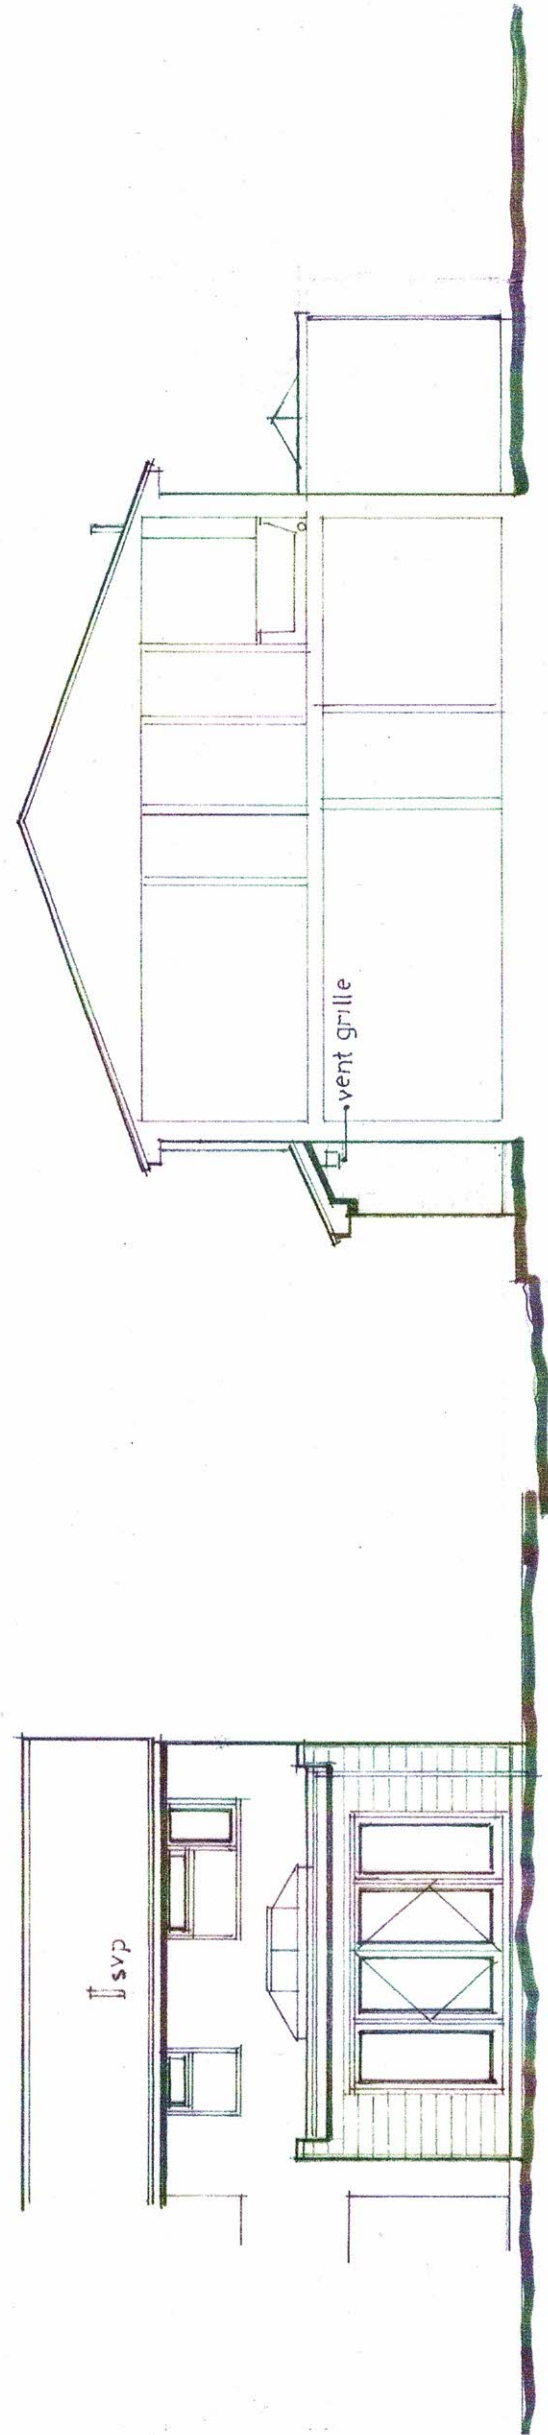

Rear North

Sectional Side East

**Materials**

**Pitched Roof to Porch**

Pantiles to match the existing, Marley Modern/Redland Stonewold. Colour to match the existing.  
Replacement fascia, barge, soffit boards, gutter and rainwater pipe, colour Anthracite.

**Flat Roof (proposed).**

Single Ply Membrane, colour Grey.  
UPVC Double Glazed Lantern colour Slate Grey/Anthracite.  
UPVC Fascia, gutter and rainwater pipe, colour Anthracite.

**Walls**

Rear Extension  
Marley Cedral Fibre Cement Cladding and trims. Colour Slate Grey C18.  
Porch  
Face brickwork to match the existing.

**Generally**

Brickwork below dpc. Colour red.  
Replacement doors and windows generally to the existing house and new within the proposed extension and existing porch/alteration works, to be UPVC double glazing, colour Anthracite.

**Revision**

**A** Jan 2024  
Rear extension reduced in size to comply with Southern Water Requirements.

**Rev**

**B** Feb 2024  
Remove Cedral cladding from porch and replace with brickwork.  
Remove drive and dropped kerb Works.  
Materials specification above revised.

**Client** Elite Luxury Ltd

**Project** 67 Ribble Close

Chandler's Ford

Eastleigh

Hampshire SO53 2NQ

**Title** Proposed Elevations

**Status** Planning

**Drawn** PC

**Dwg No.** PCA23/2157/2.02B

**Date** Jan 2024

**Scale** 1:100

Paul Carter Associates  
Architecture Planning  
t. mob 07880 652765  
e [paul-carter1@live.co.uk](mailto:paul-carter1@live.co.uk)

Paper size A3

**Proposed Elevations**