
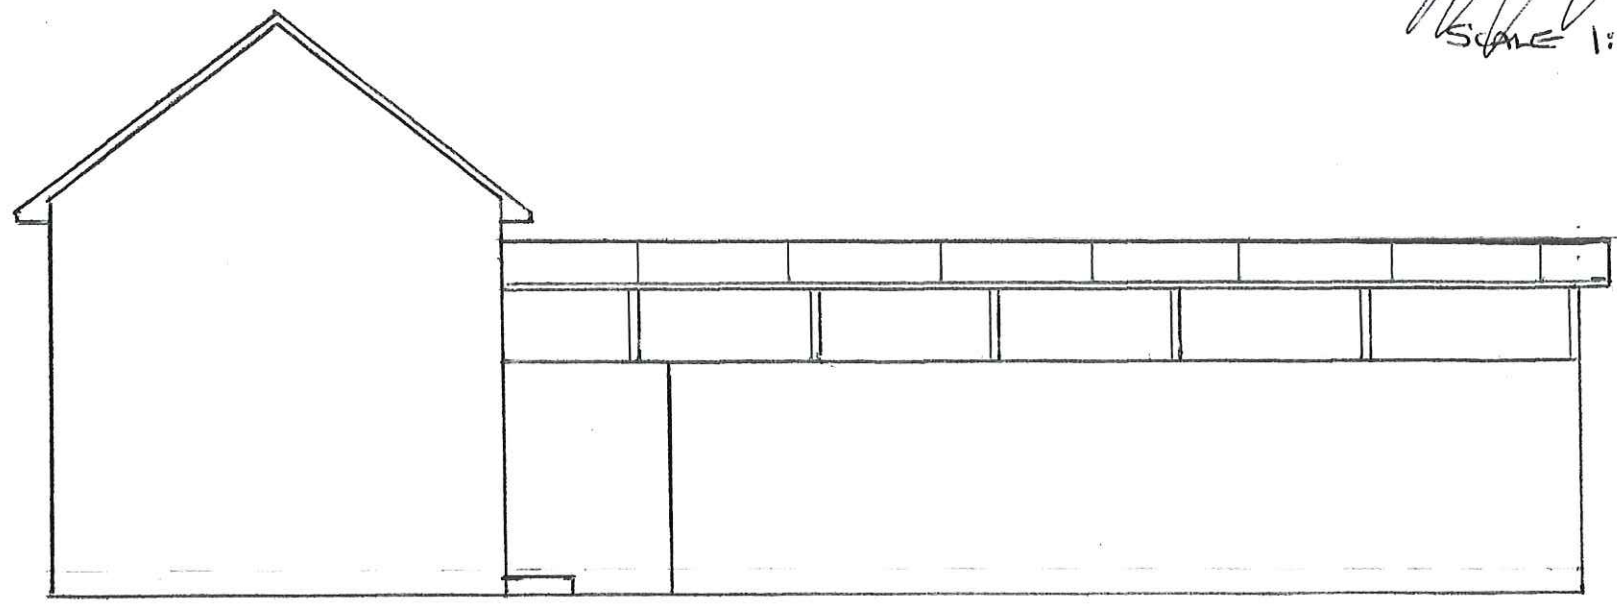
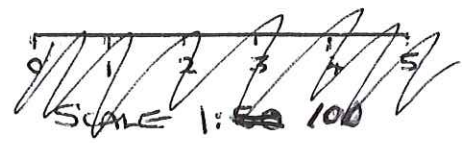


115 MOORGREEN RD
WEST END
SOUTHAMPTON

PROPOSED SIDE ELEVATION

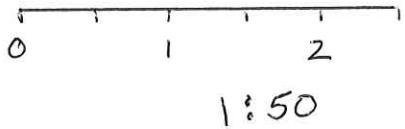

SIDE ELEVATION 01