
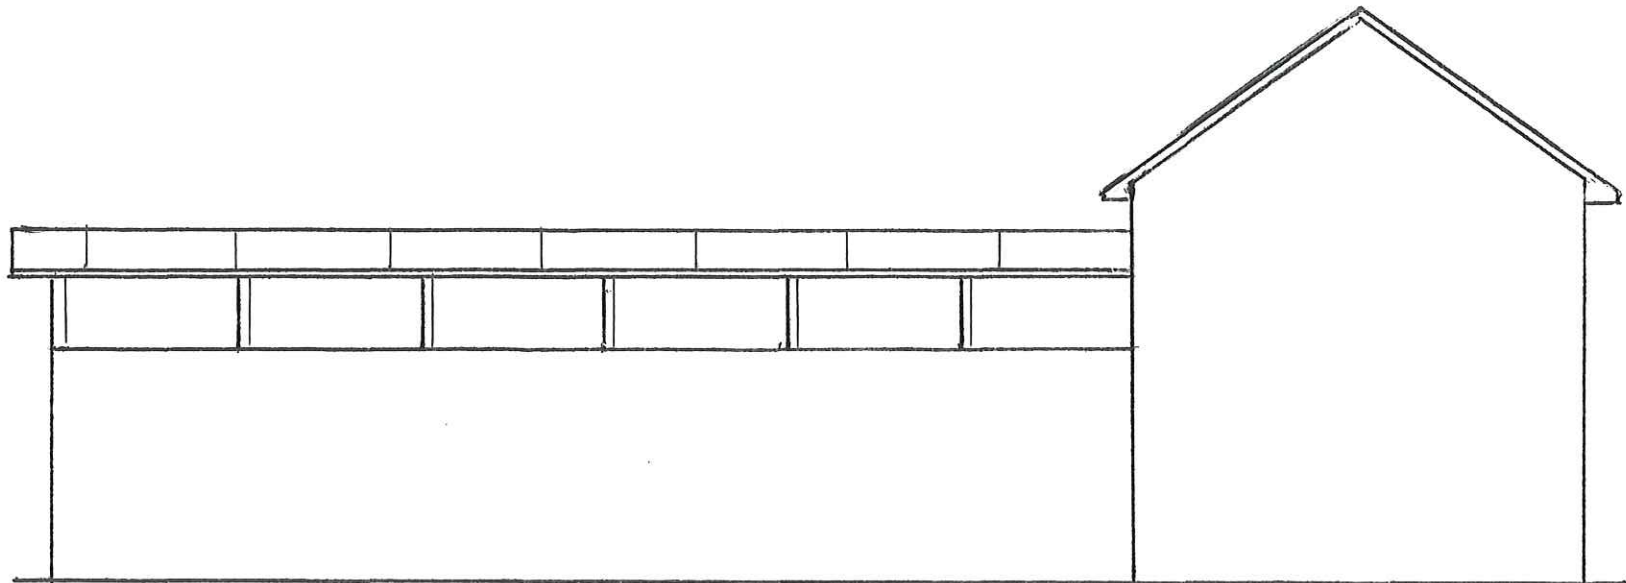
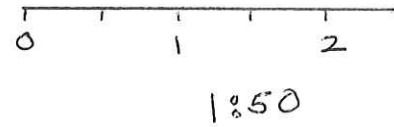


PROPOSED SIDE ELEVATION

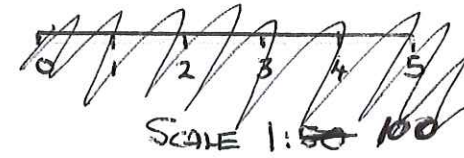

SIDE ELEVATION 02