



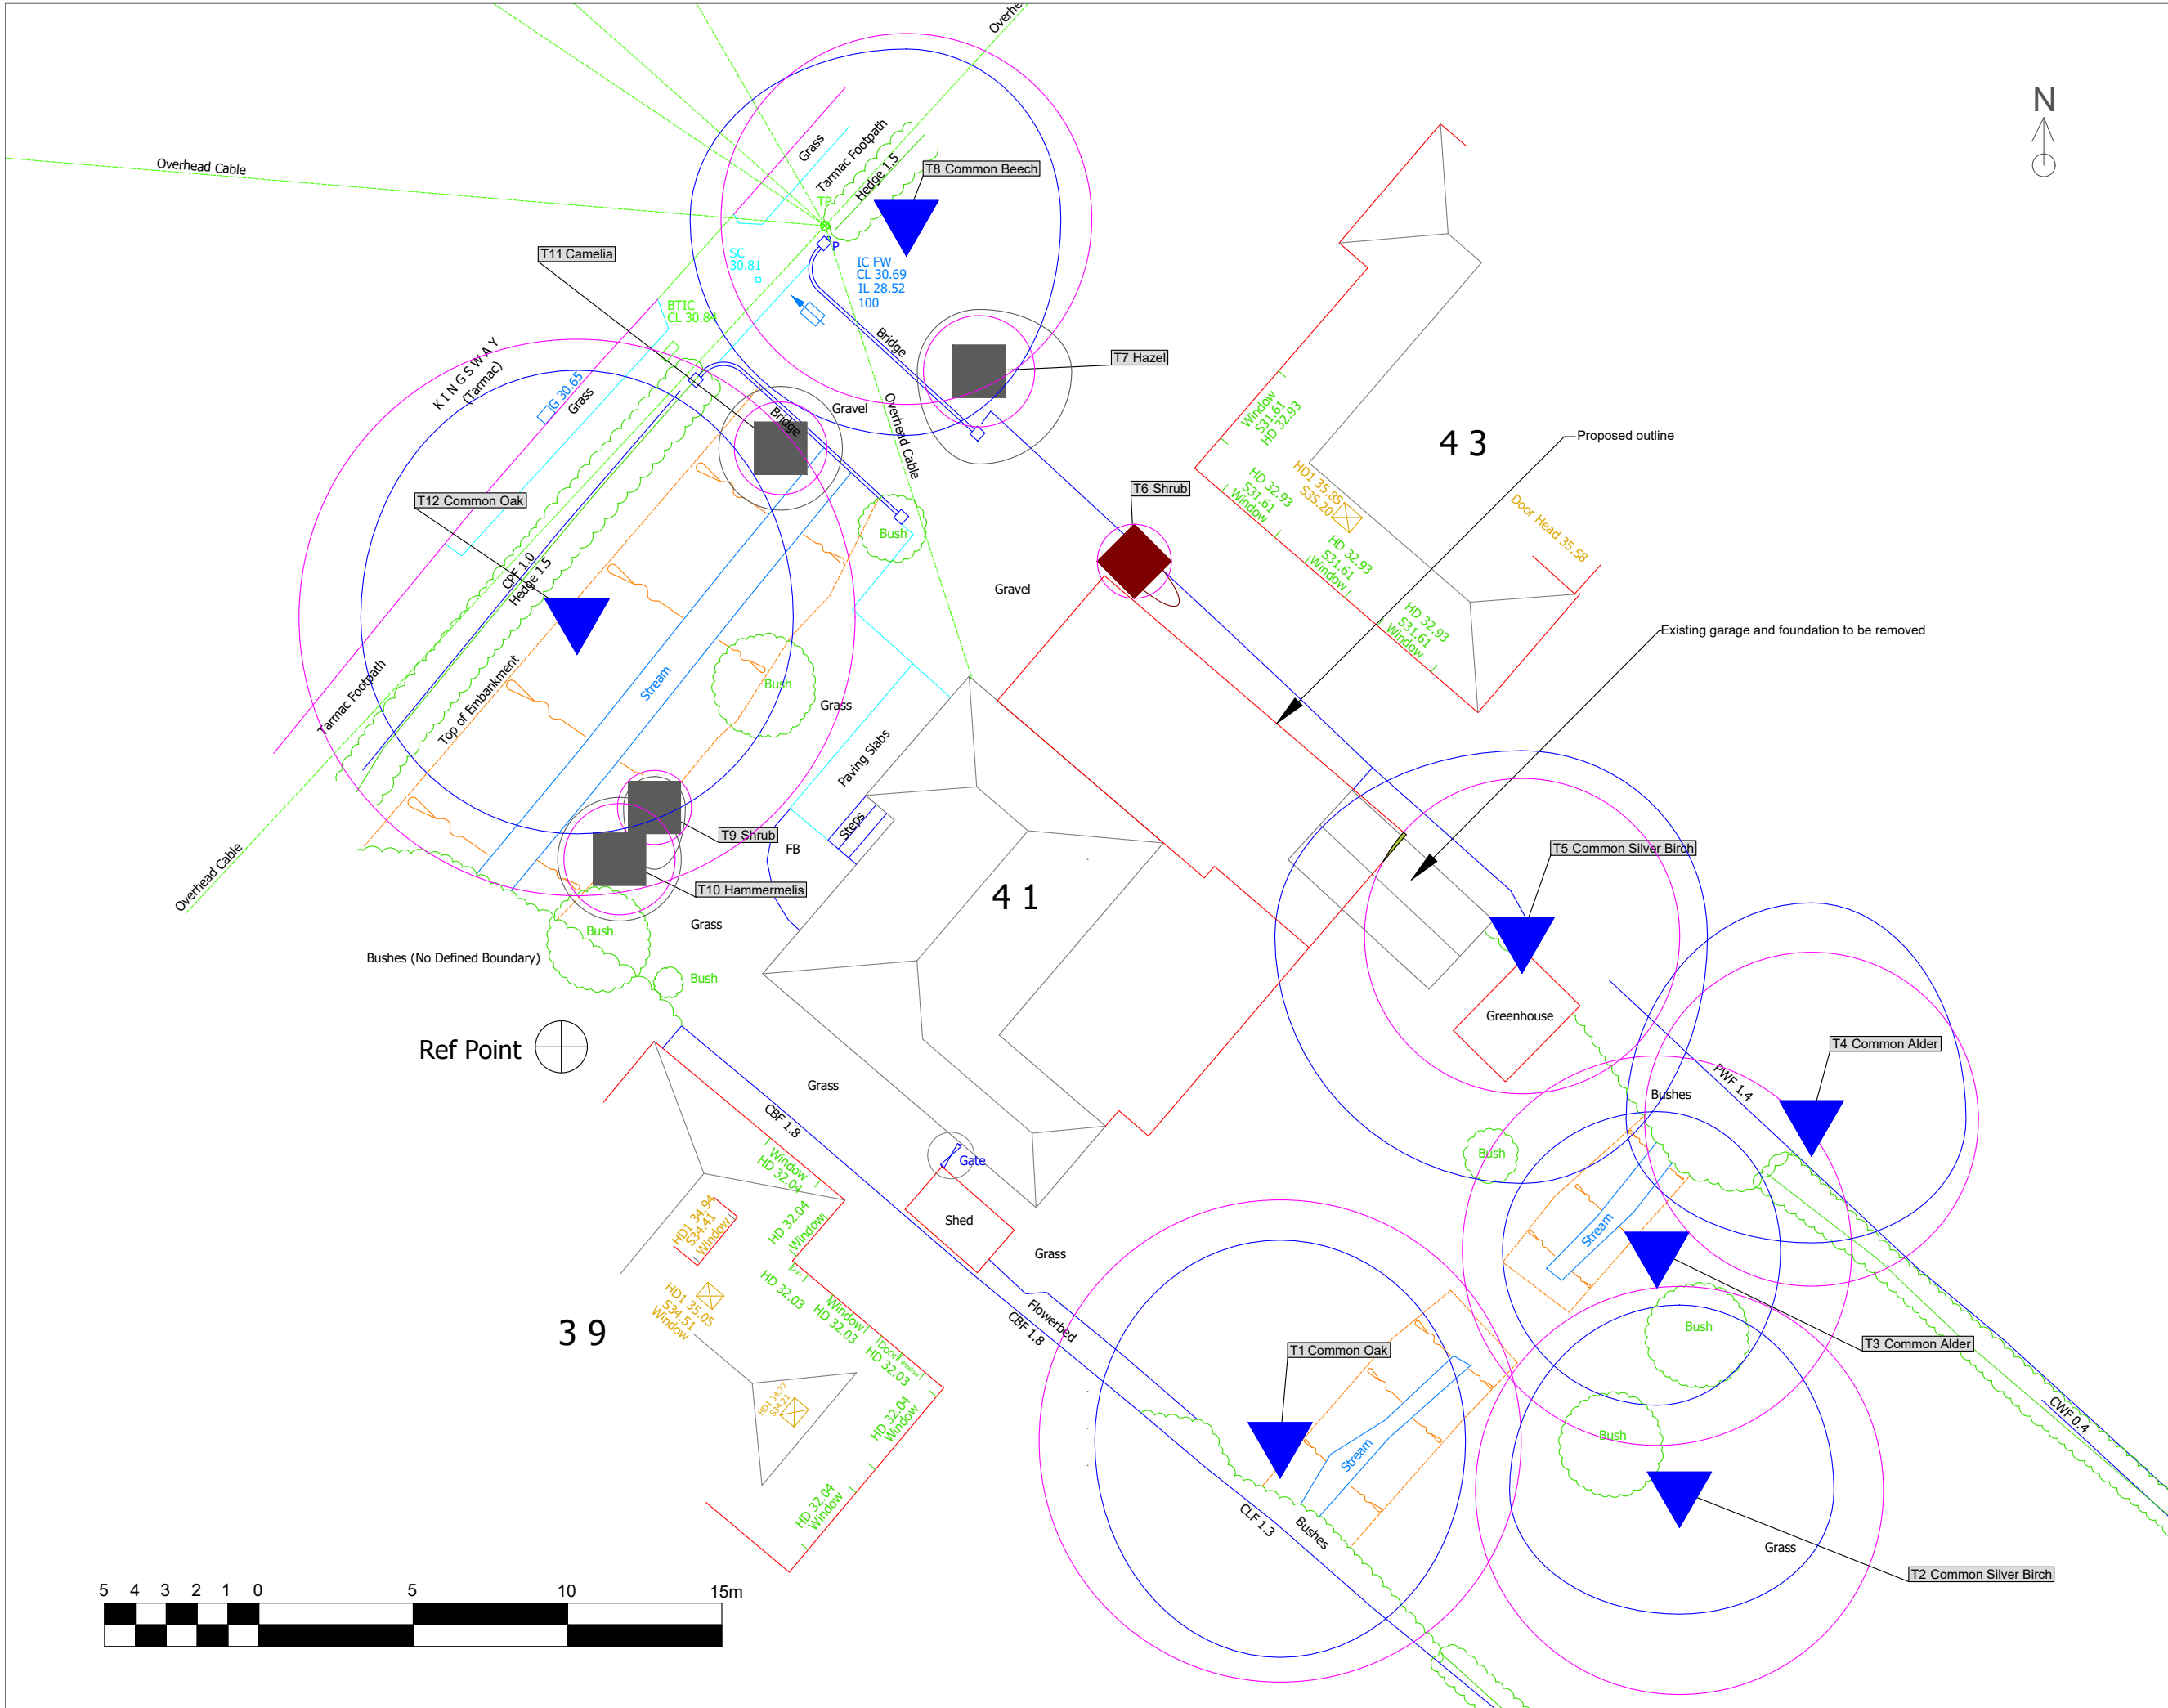

Key / Legend

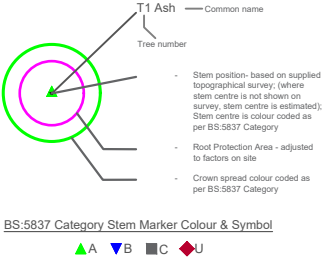

Notes

Client
Mr S. Hoenig

Drawing Name
41 Kingsway, Chandlers Ford, Hampshire

Project Title
AIA - 41 Kingsway

Drawing Type
Arb. Impact Assessment

Scale
1:200@A3

Drawing No.
AIA-001

Drawn By
OCJ

Drawing Status
FINAL

Date
23/01/2023

Revision
A

Arborlogica
ARBORICULTURAL CONSULTANCY

9 Rosebay Close
Horton Heath
Hampshire
SO50 7PN

01489 890989 / 07843 283541
info@arborlogica.co.uk
arborlogica.co.uk