


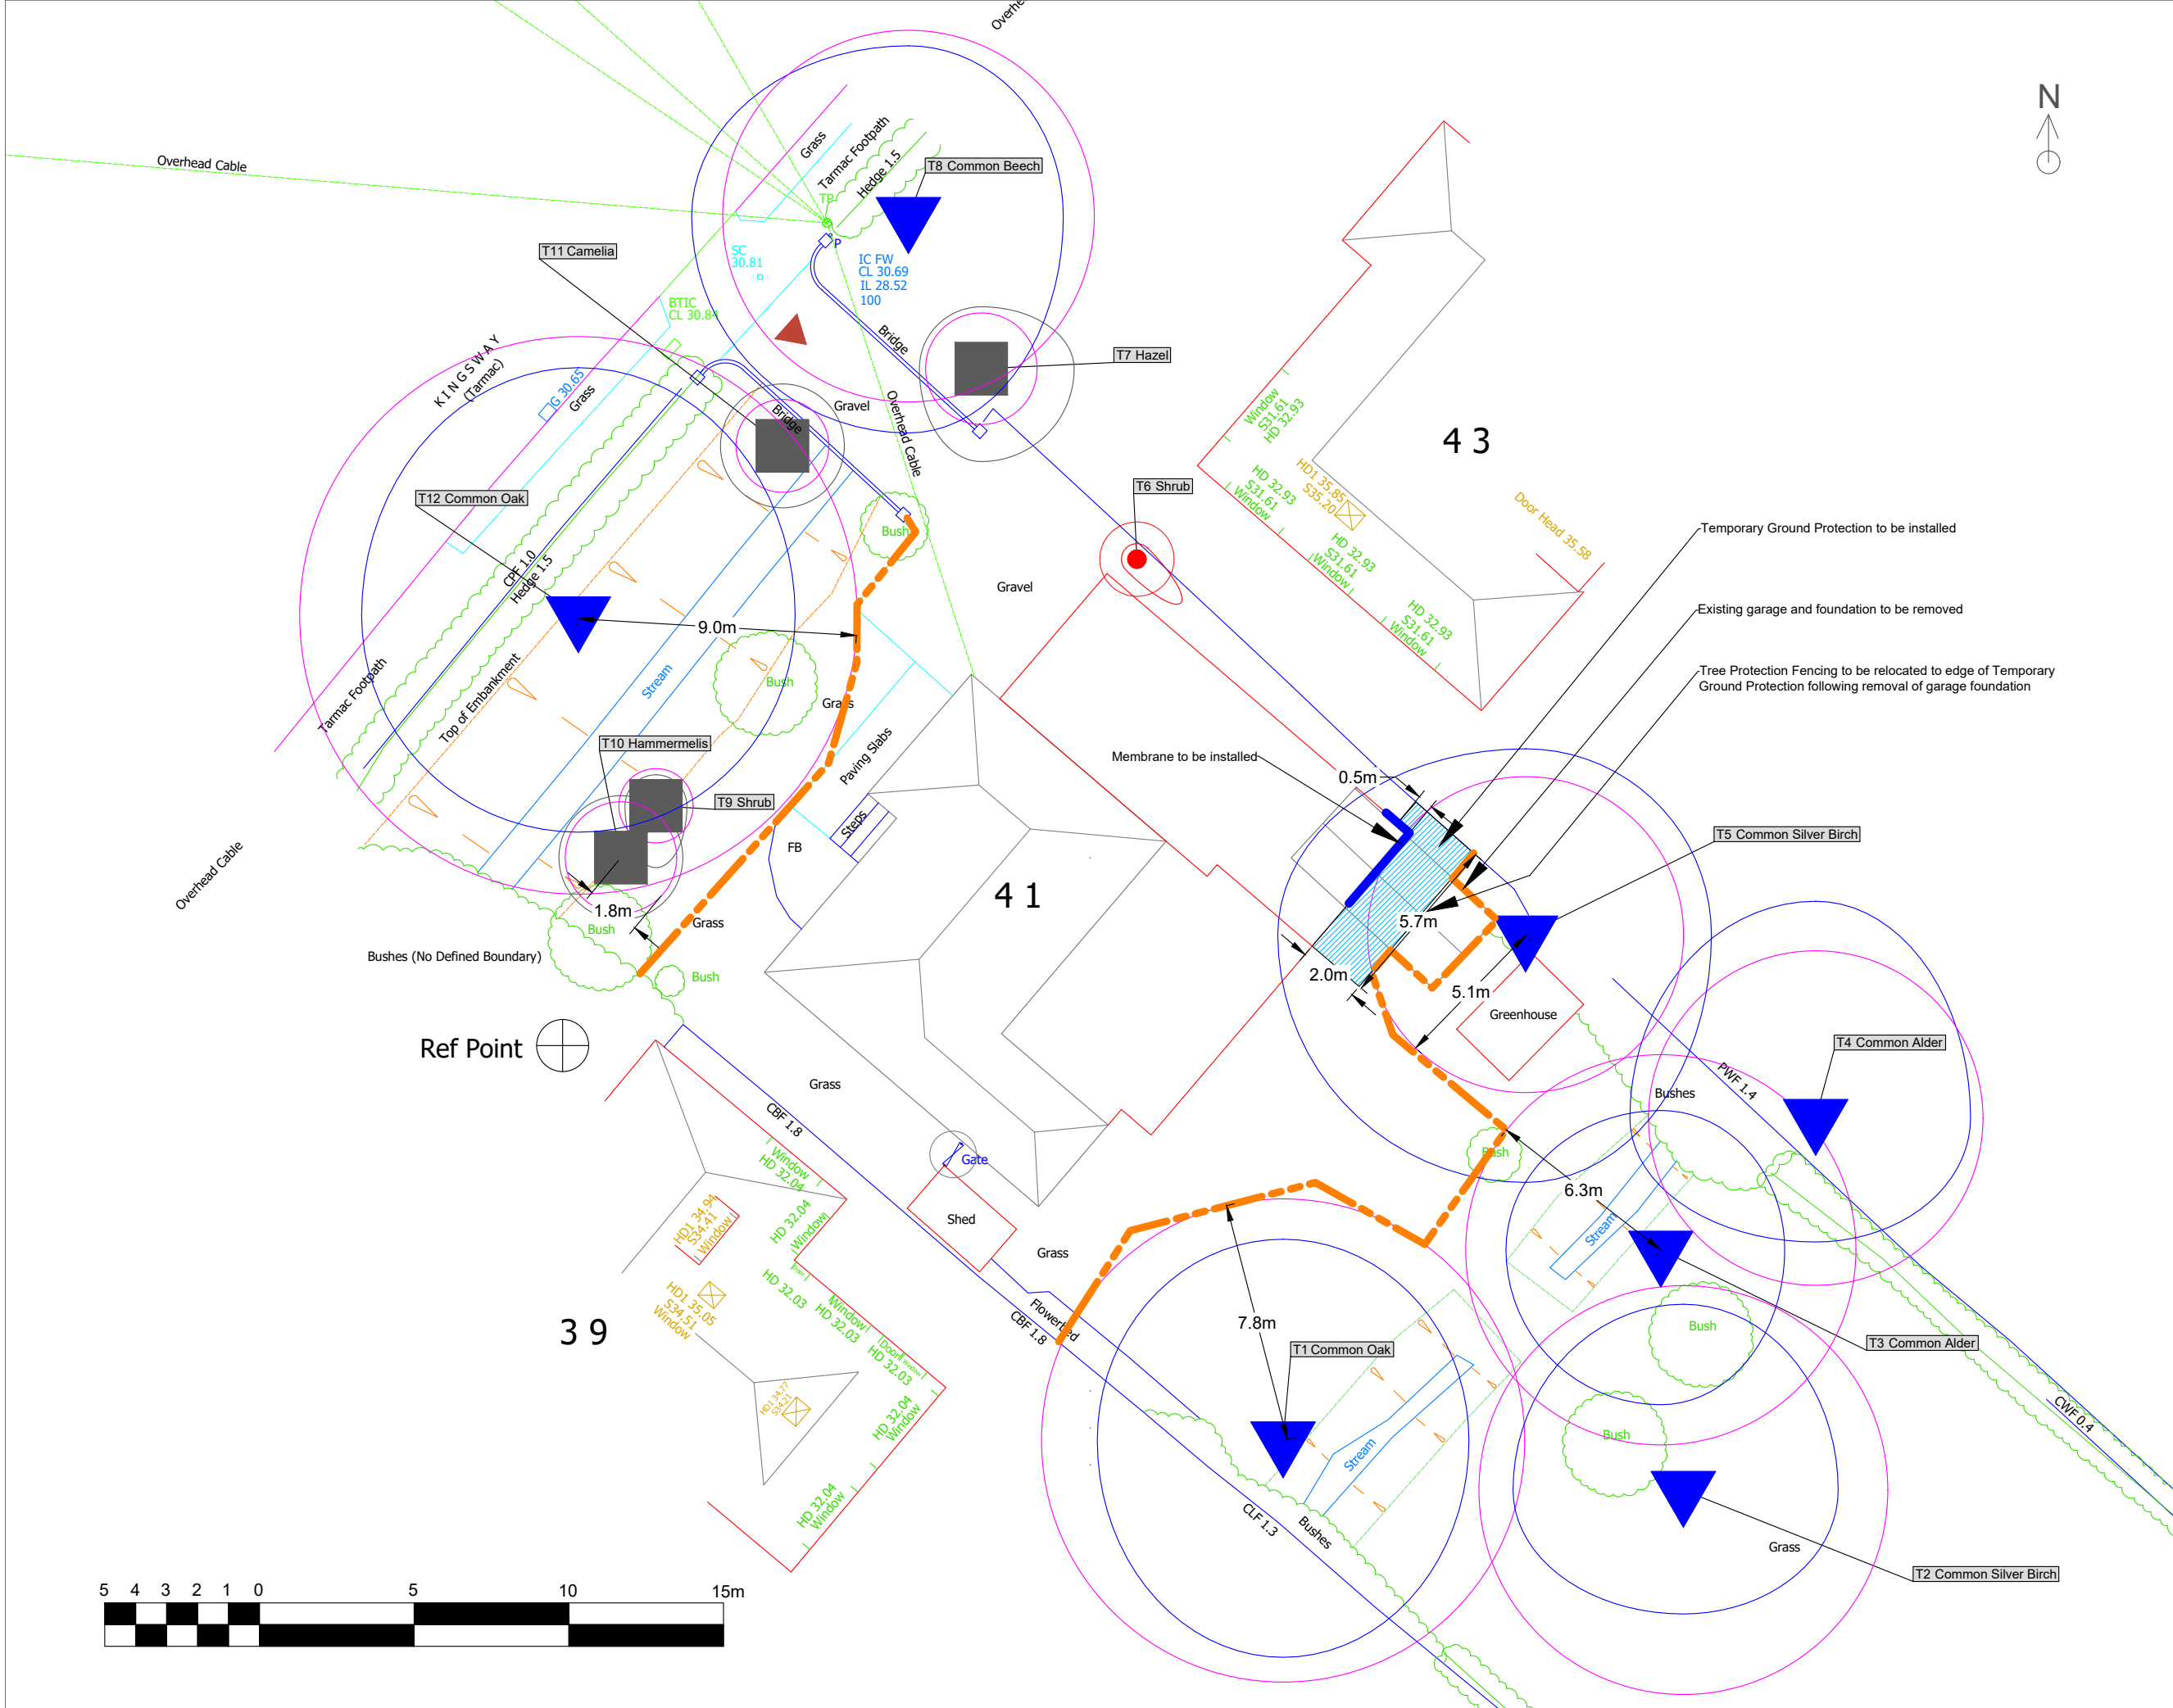

Key / Legend

T1 Ash

Common name

Tree number

Stem position - based on supplied topographical survey; (where stem centre is not shown on survey, stem centre is estimated). Stem centre is colour coded as per BS:5837 Category

Root Protection Area - adjusted to factors on site

Crown spread colour coded as per BS:5837 Category

▲ A ▼ B ■ C ◆ U

BS:5837 Category Stem Marker Colour & Symbol

Existing Access Points

Tree Protective Fencing

Tree Ground Protection

Tree to be removed

Notes

Drawing to be read in conjunction with Arboricultural Method Statement.

Client

Mr S. Hoenig

Drawing Name

41 Kingsway, Chandlers Ford, Hampshire

Project Title

TPP - 41 Kingsway

Drawing Type

Tree Protection Plan

Scale	Drawing No.
1:200@A3	TPP-001
Drawn By	Drawing Status
OCJ	FINAL
Date	Revision
23/01/2023	A

Arborlogica

ARBORICULTURAL CONSULTANCY

9 Rosebay Close

Horton Heath

Hampshire

SO50 7PN

01489 890989 / 07843 283541

info@arborlogica.co.uk

arborlogica.co.uk