


clients details
Mrs A. Smart
site details
9, Drummond Road,
Hedge End,
Southampton. SO30 2AD.
drawing reference

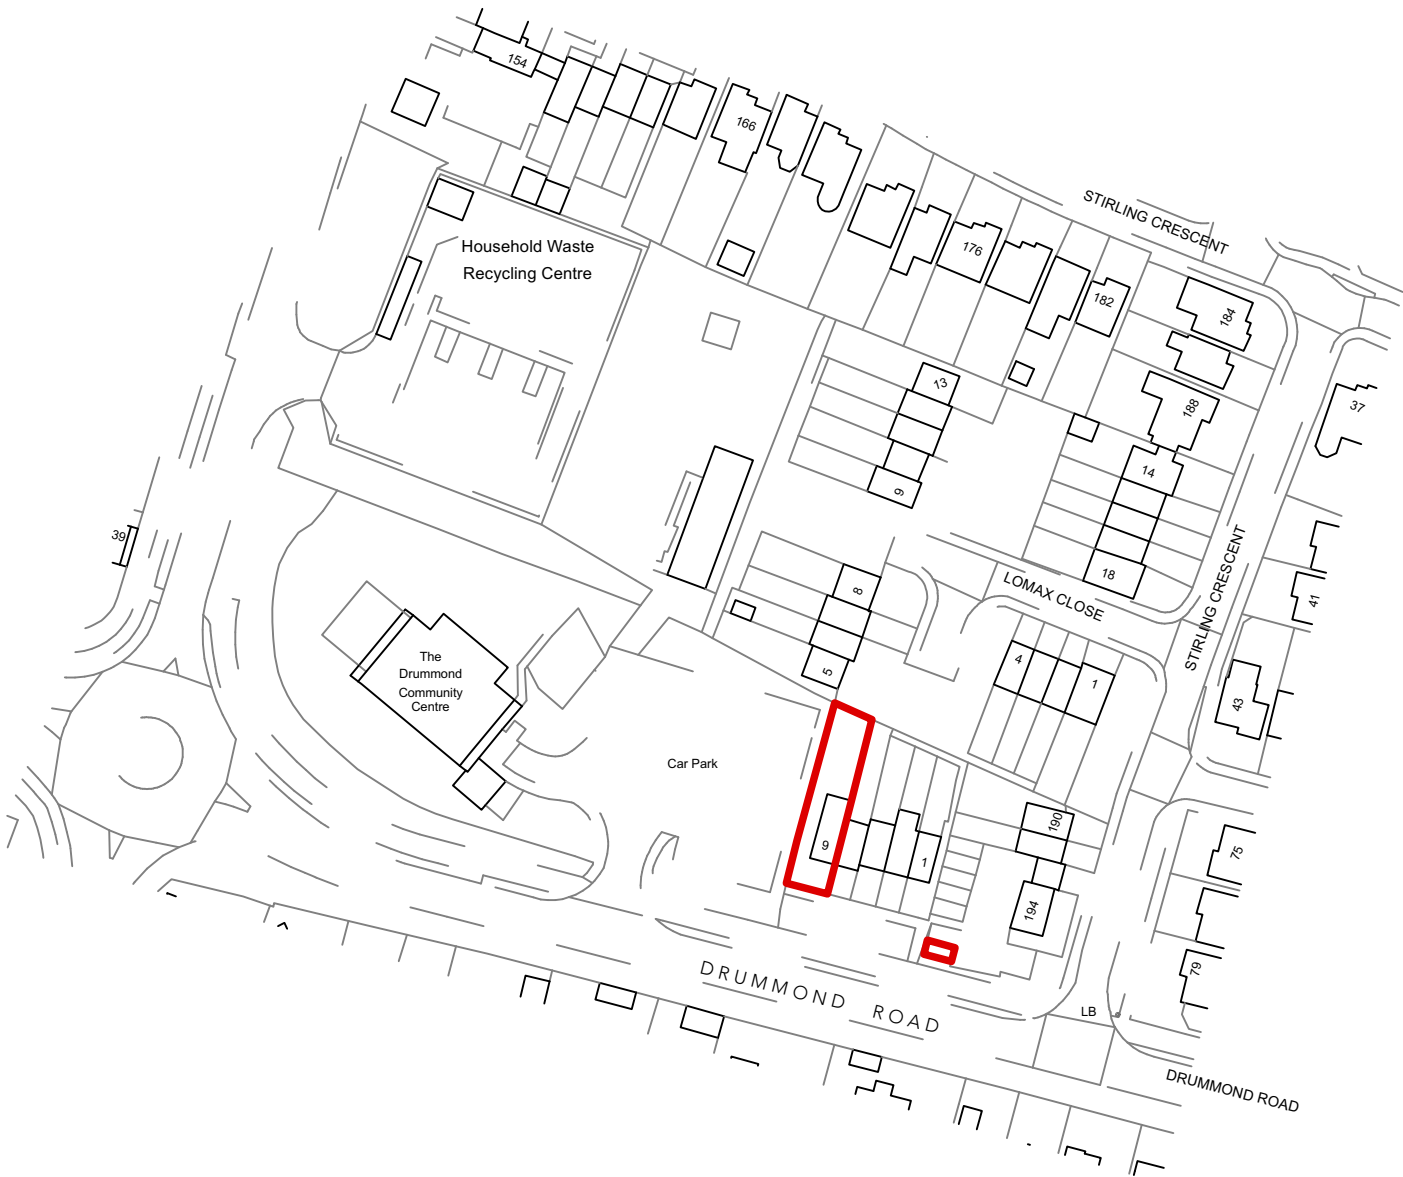

LOCATION PLAN

created by
HDC Ltd
drawing No
342/DP/001
scale
1:1250@A3
stage:
PLANNING

Revision
date
Feb 24

