



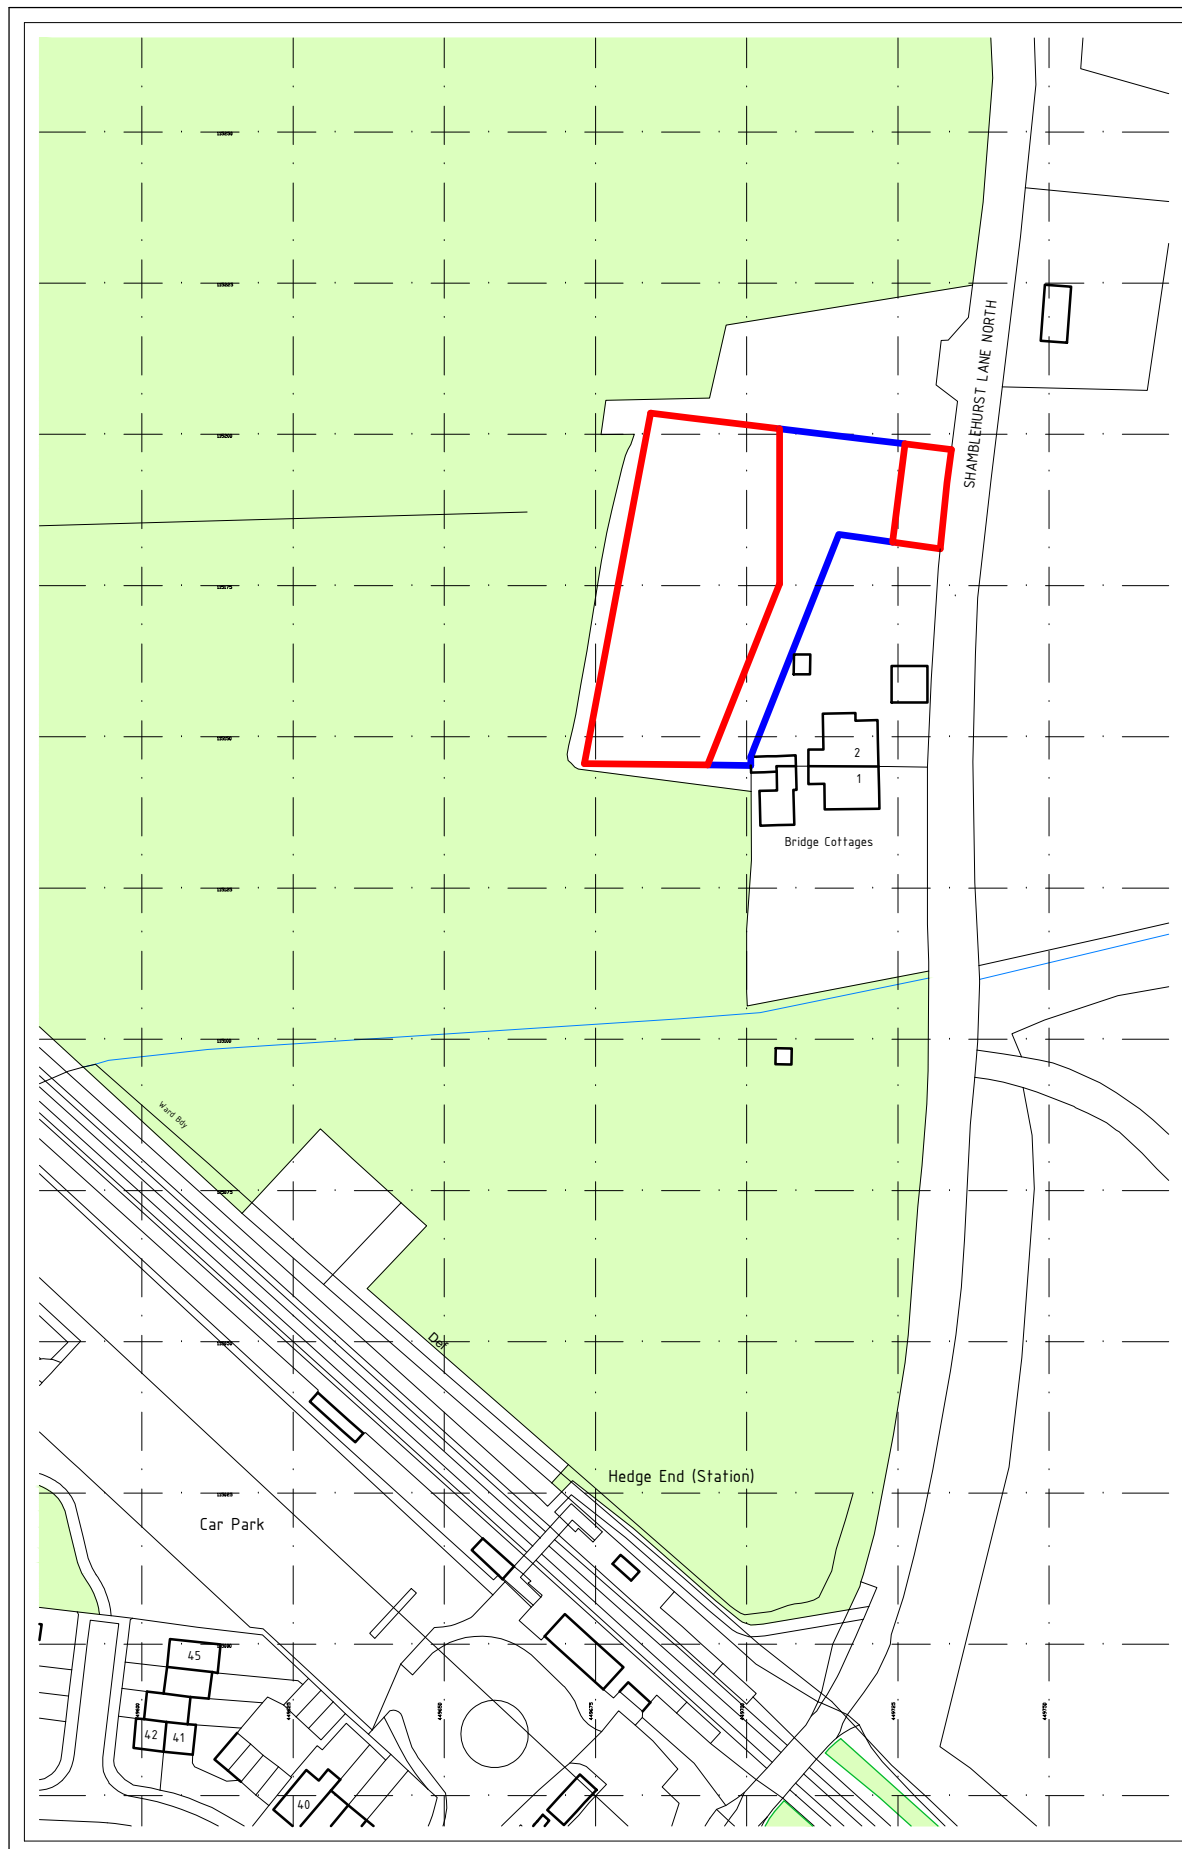

LOCATION PLAN

0m 100m
Scale 1 : 1250

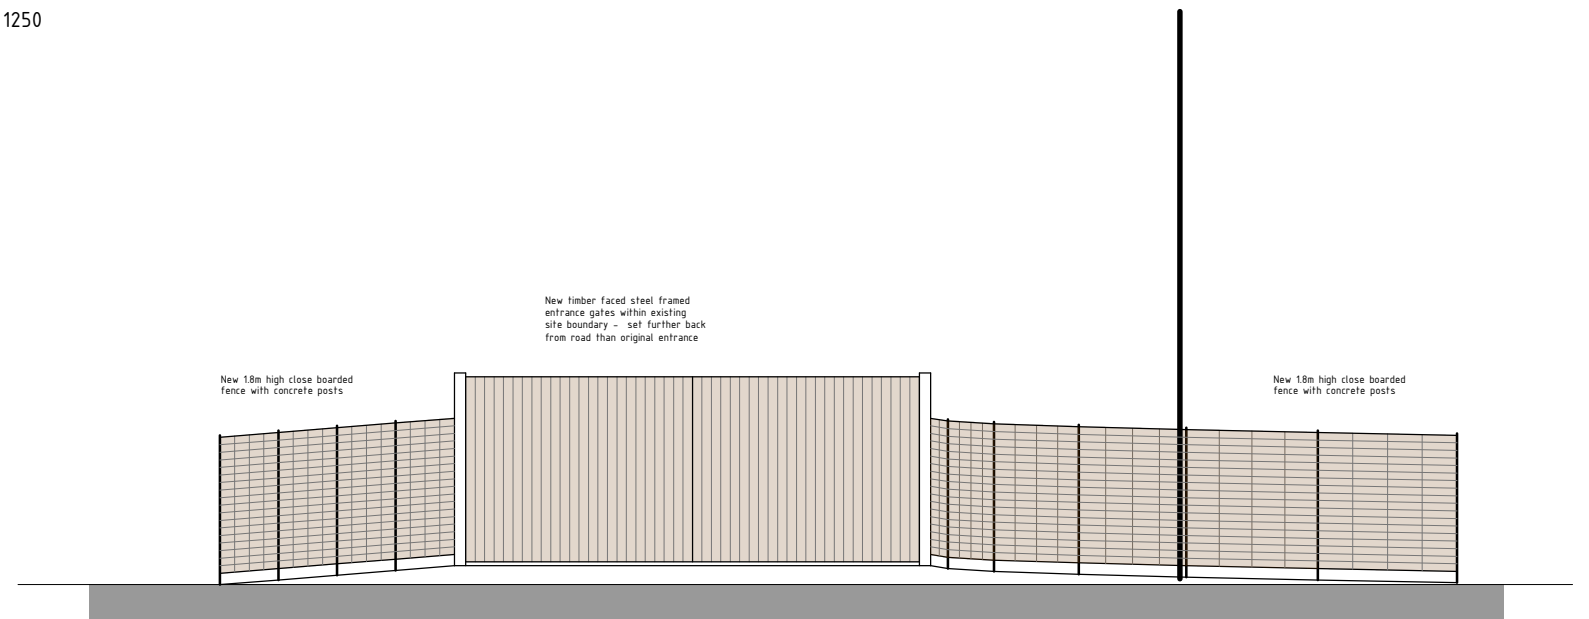

SITE ELEVATION OF GATES FROM SHAMBLEHURST LANE NORTH

0m 1m 10m
Scale 1 : 100

Ordnance Survey. (c) Crown Copyright 2024. All rights reserved. Licence number 100022432

Project no: 240105
Date: 01/2024

Drawing no: 01
Scale: 1/100 & 1/1250

GORDON@GDBTECHNICALARCHITECTURE.CO.UK
07875 108380

GDB TECHNICAL ARCHITECTURE

CHANGE OF USE TO CLASS B8 AND NEW ENTRANCE TO LAND ADJACENT
2 BRIDGE COTTAGES, SHAMBLEHURST LANE NORTH, BOTLEY S032 2BY