


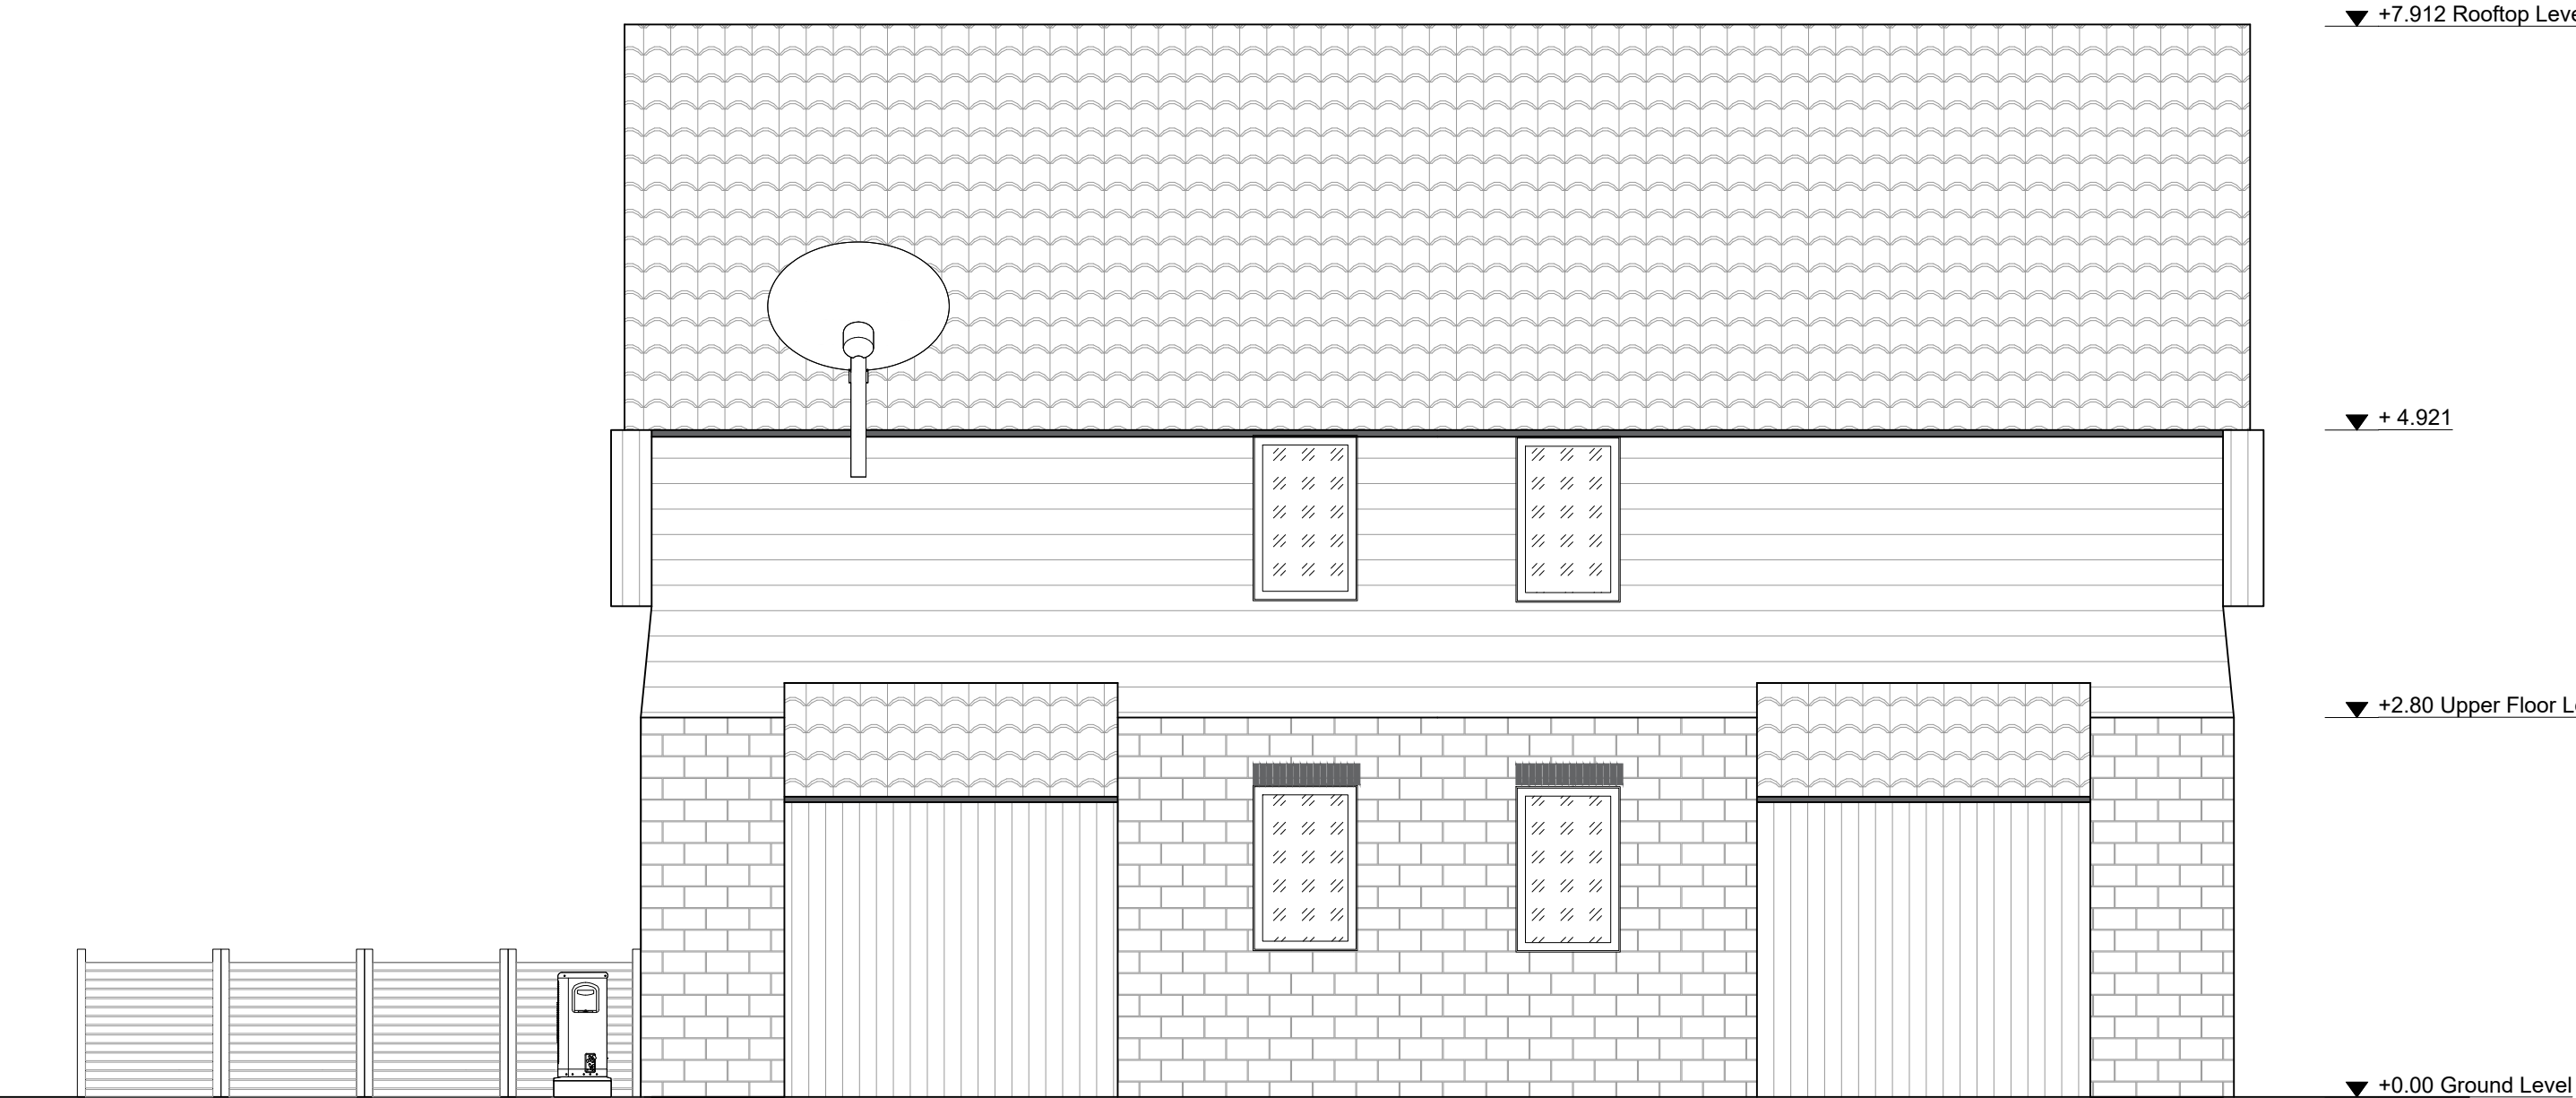

SIDE ELEVATION
Scale= 1:50

