


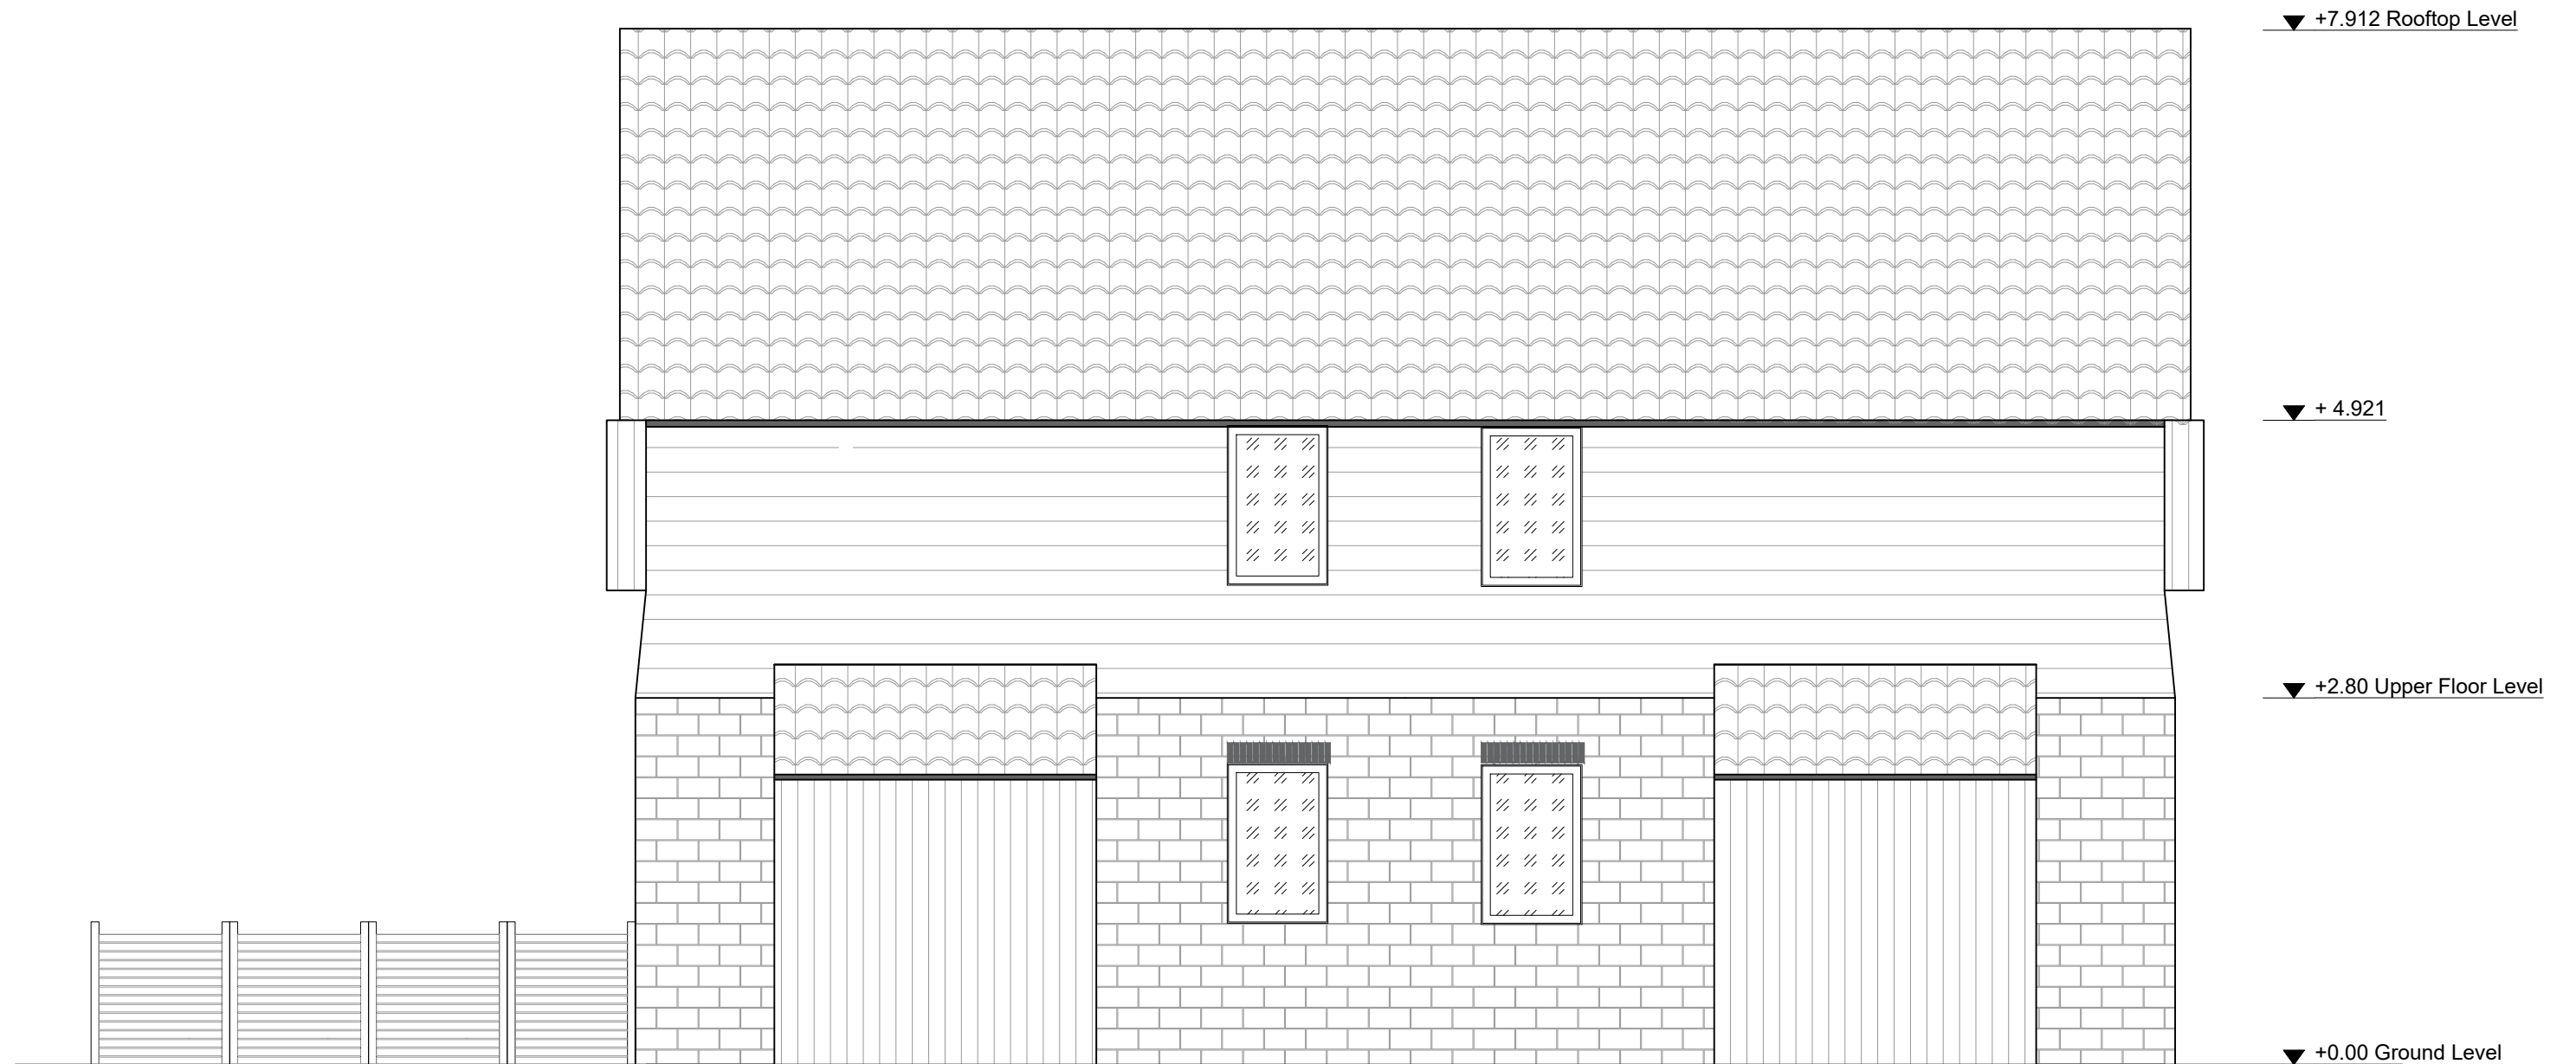

SIDE ELEVATION

Scale= 1:50

