


Location Plan

Site Address: Castlenau, Knowle Lane, Horton Heath, SO50 7DZ

Date Produced: 24-Feb-2024

Scale: 1:1250 @A3

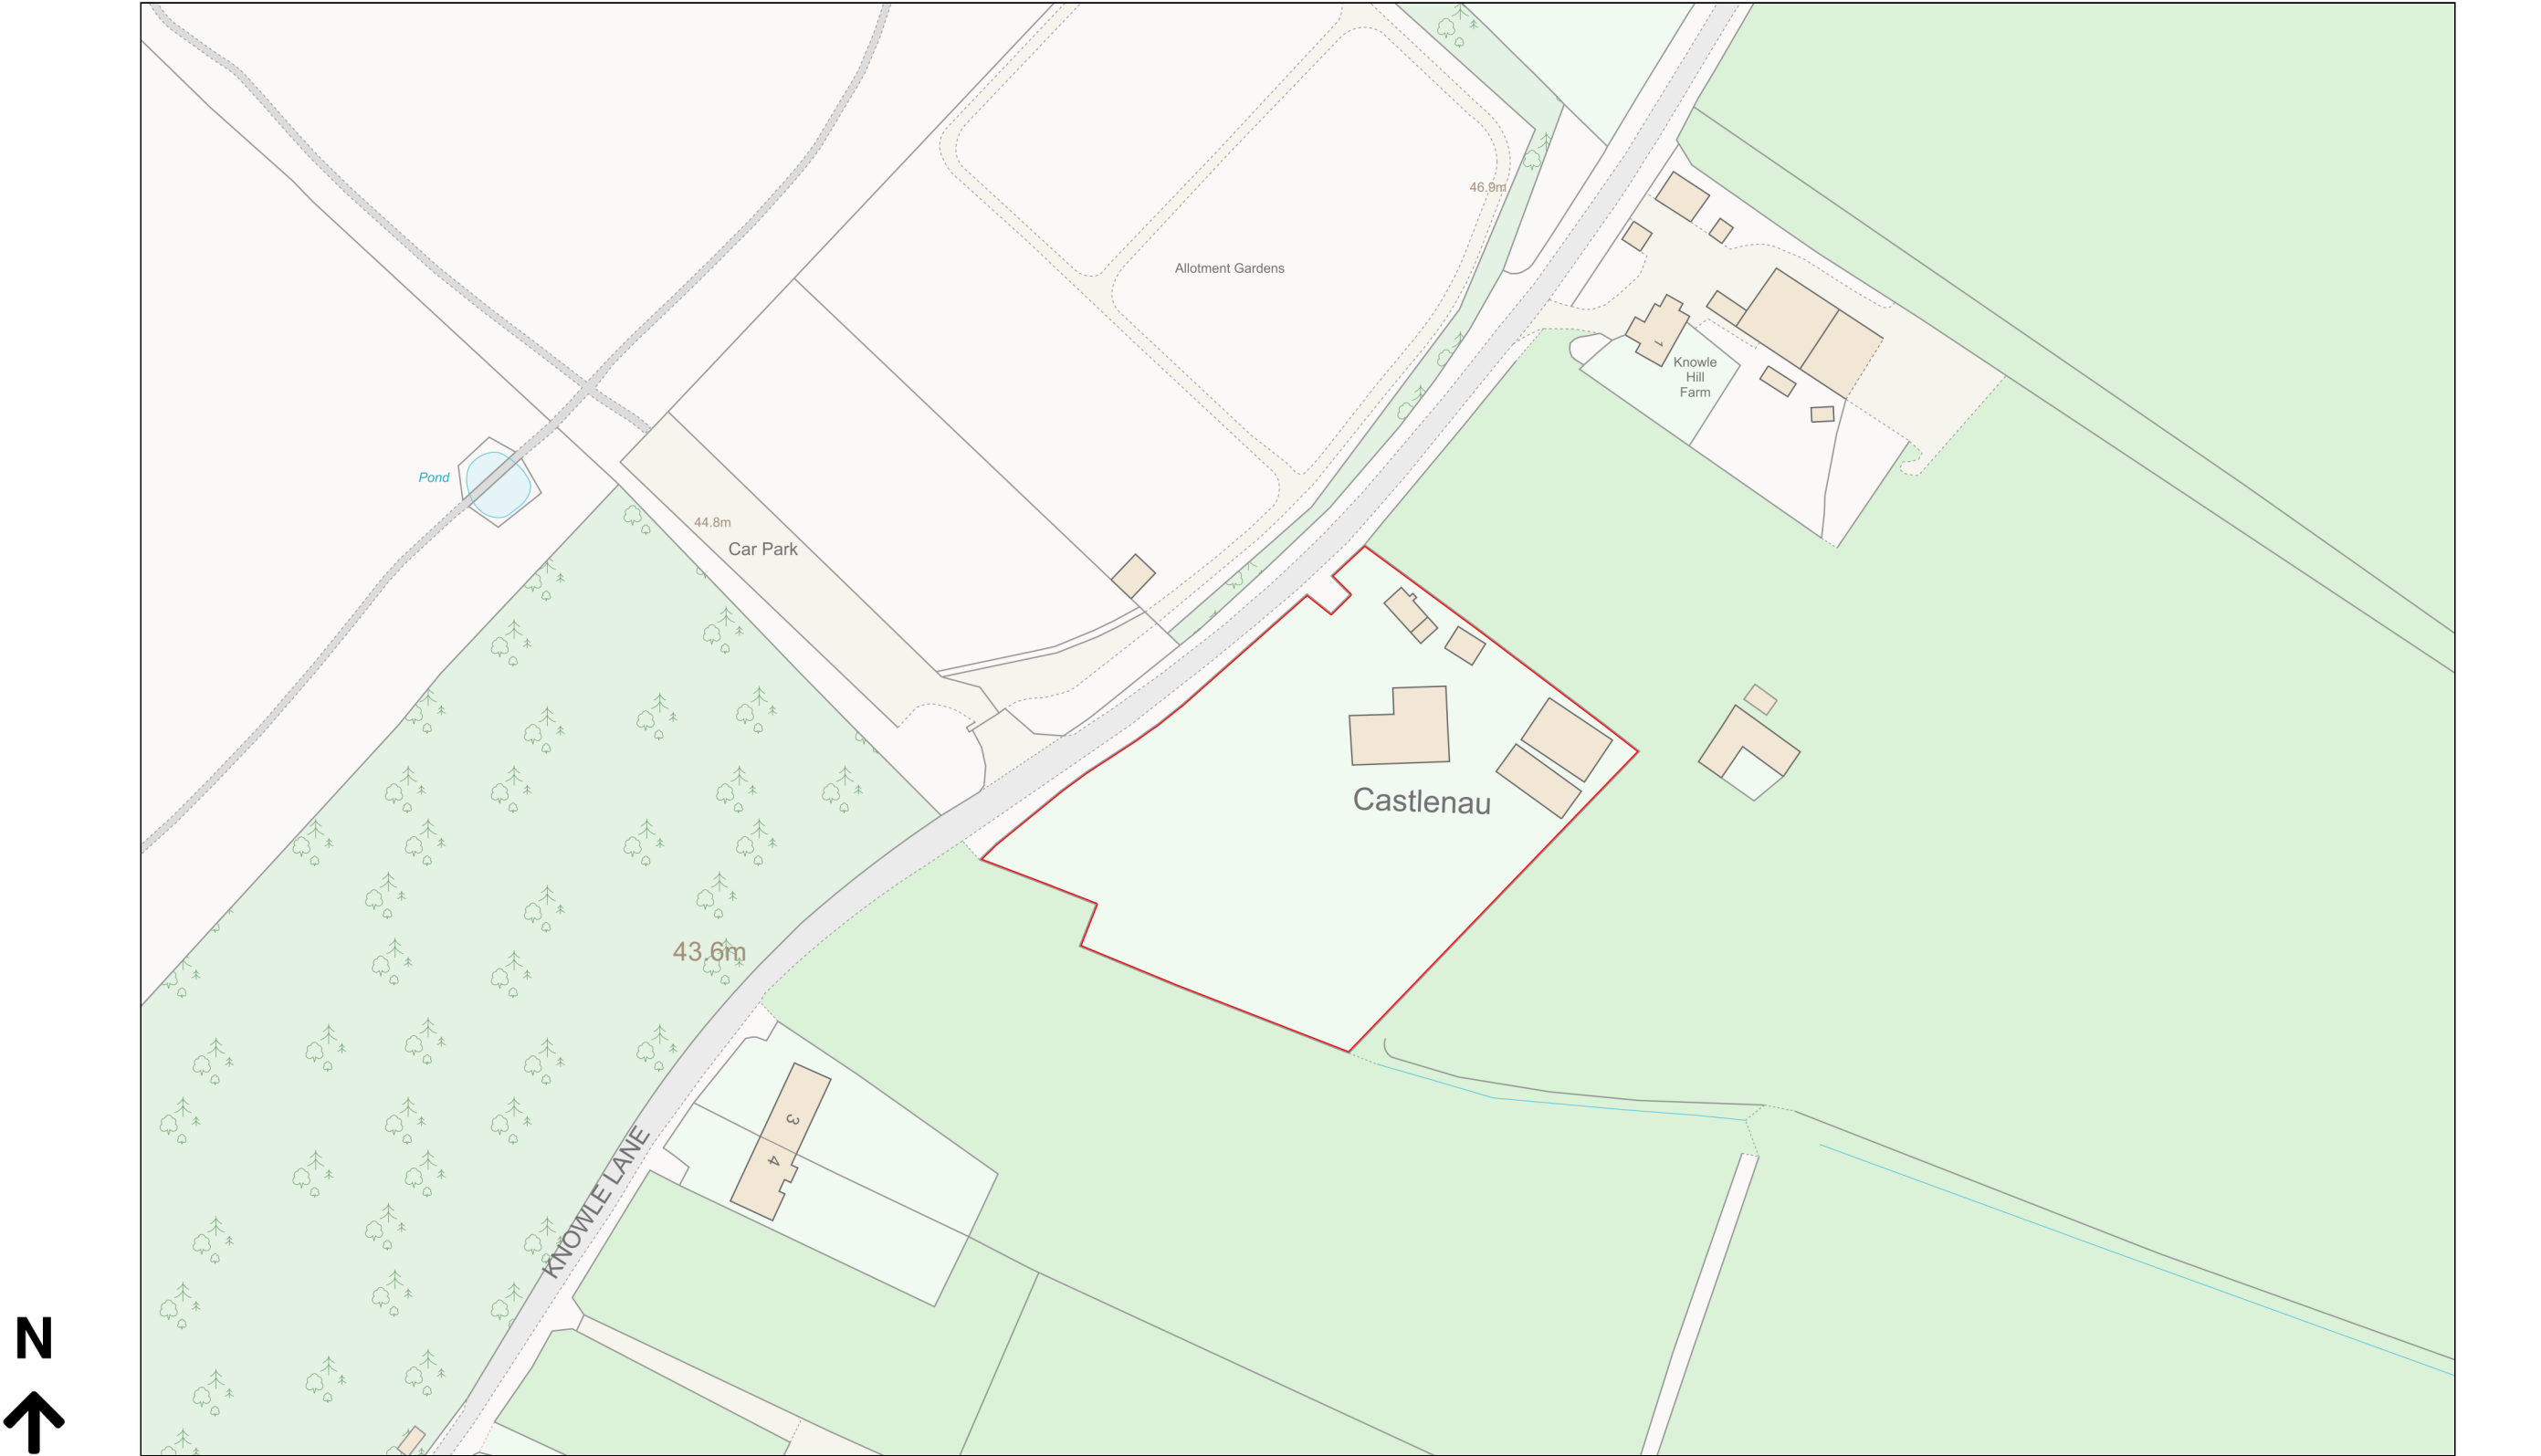

Planning Portal Reference: PP-12830559v1