


Revisions:

rev	date	drawn	comments
A	16/02/24		Amended OS plan.
B	23/02/24		Scale bar sketch removed.

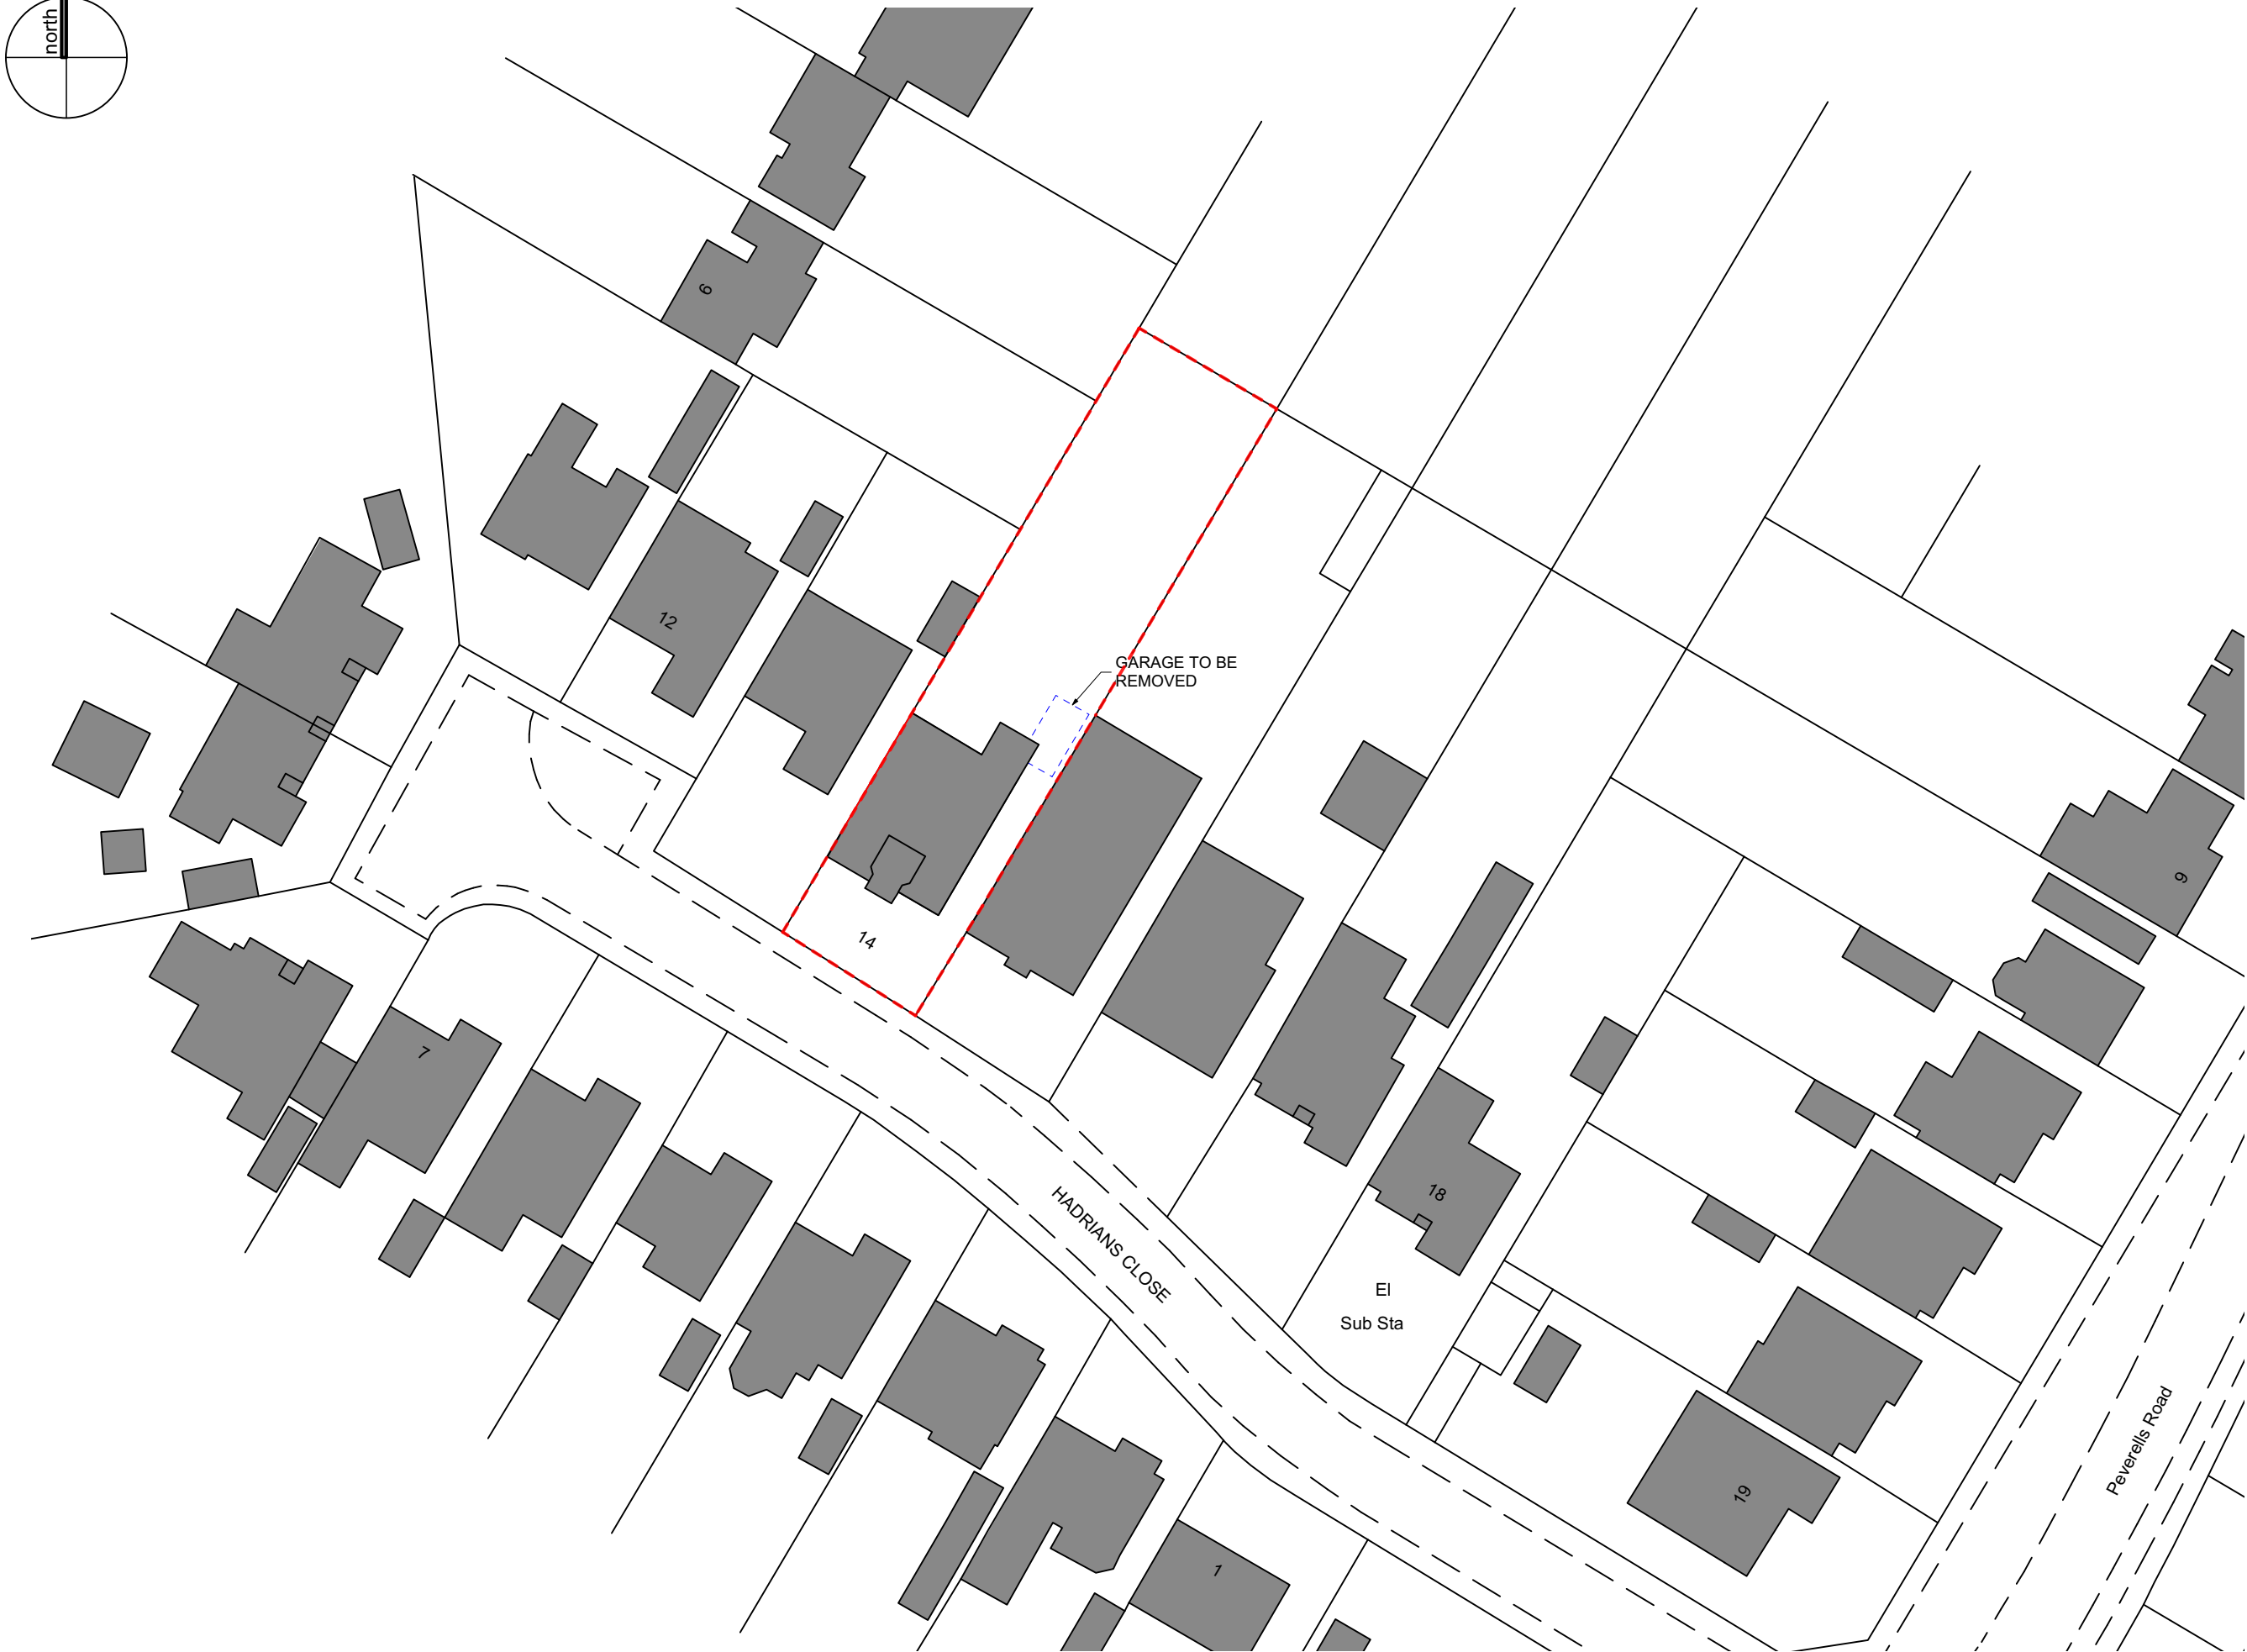

Project:

14 HADRIANS CLOSE,
CHANDLERS FORD,
SO53 2AS

Title:

PROPOSED BLOCK PLAN

Client:

MRS S PAPAGEORGAKI

Date:

JANUARY 2024

Dwg No:

8287/P/102

Revision:

B

Scale:

SCALE
1:500 @A3

Drawn:

EB

Checked:

PHB

Status:

PLANNING

THE
Genesis Design
STUDIO

CHARTERED ARCHITECTS

MEAD MILL MILL LANE ROMSEY
HAMPSHIRE HAMPSHIRE SO51 8EQ

T : (01794) 519333
F : (01794) 519666
E : mail@thegenesistudio.com

© The Genesis Design Studio Ltd

Ordnance Survey (c) Crown Copyright 2024. All rights reserved. Licence number 100022432

