



Revisions:

rev	date	drawn	comments
A	05/02/24		Updated scale.
B	16/02/24		Amended OS plan.
C	23/02/24		Scale bar sketch removed.

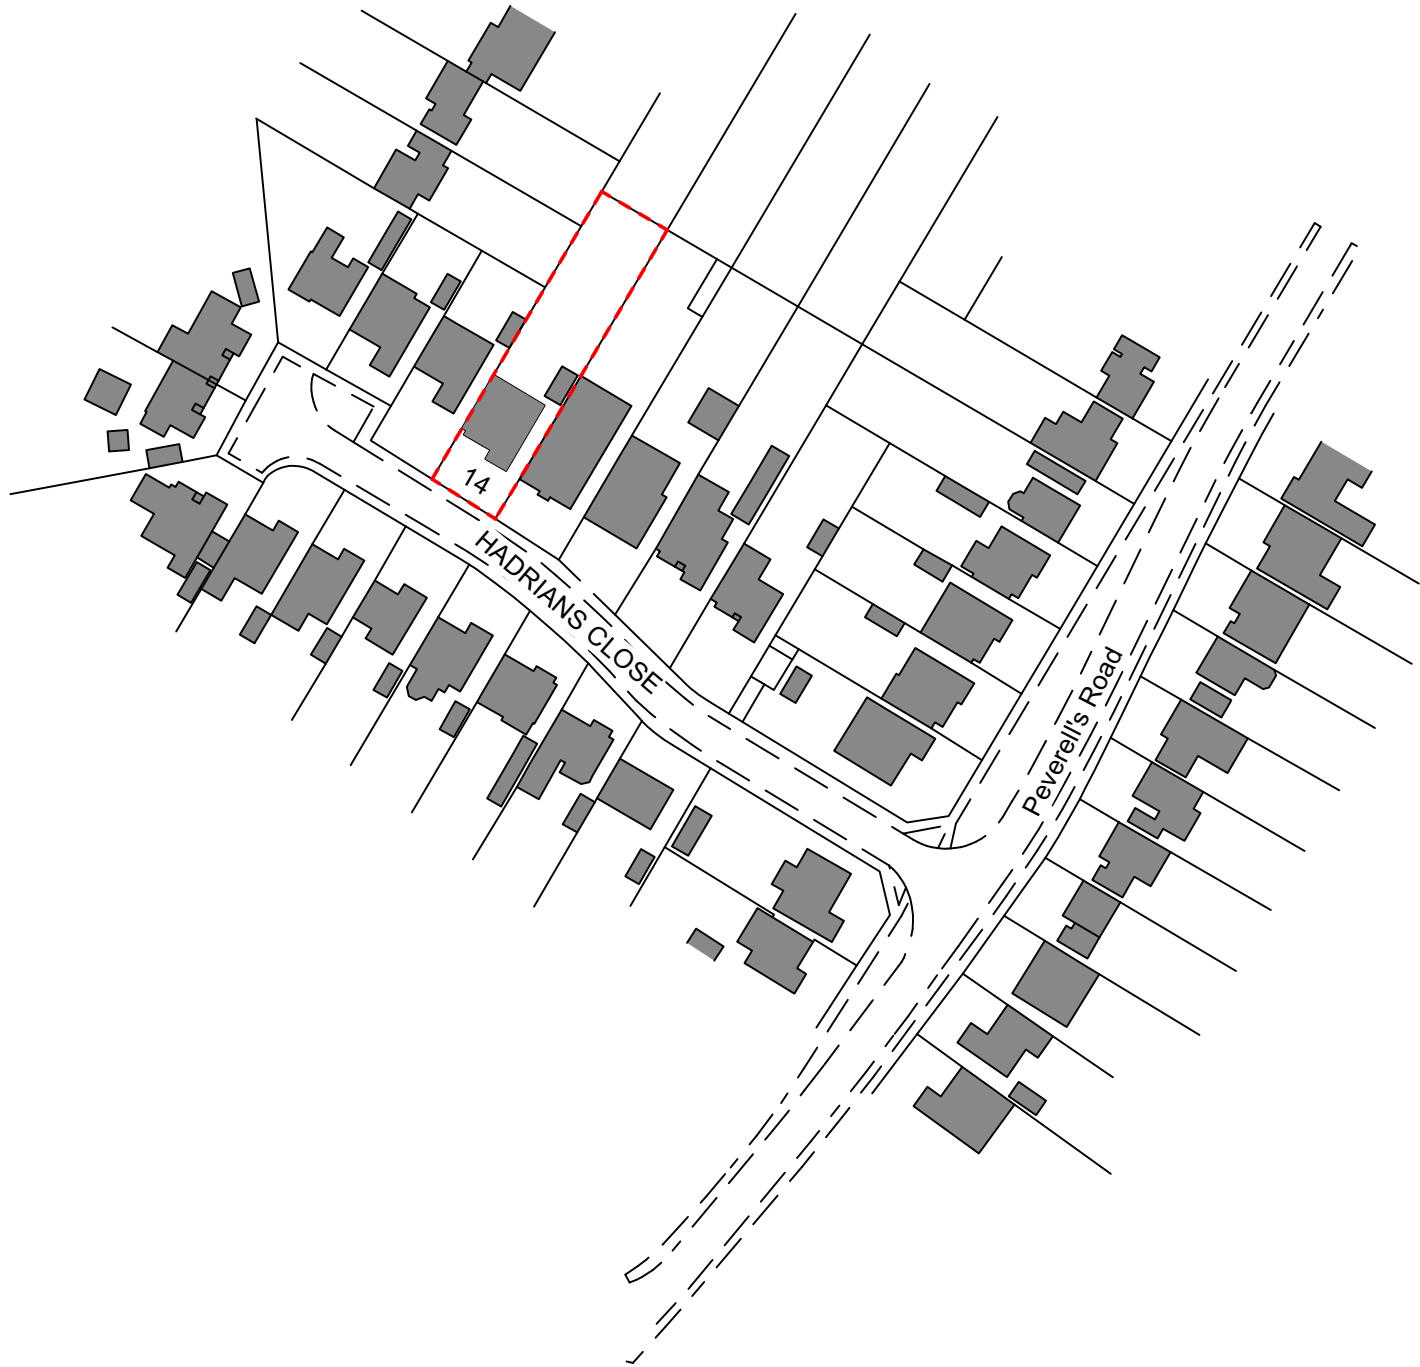

Ordnance Survey (c) Crown Copyright 2024. All rights reserved. Licence number 100022432

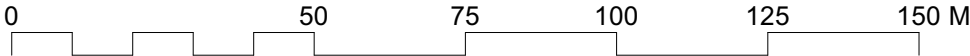

Project:

14 HADRIANS CLOSE,
CHANDLERS FORD,
SO53 2AS

Title:

EXISTING SITE
LOCATION PLAN

Client:

MRS S PAPAGEORGAKI

Date:

JANUARY 2024

Dwg No:

8287/E/101

Revision:

C

Scale:

SCALE
1:1250@A3

Drawn:

EB

Checked:

PHB

Status:

EXISTING

THE
Genesis Design
STUDIO

CHARTERED ARCHITECTS

MEAD MILL MILL LANE ROMSEY
HAMPSHIRE SO51 8EQ

T : (01794) 519333
F : (01794) 519666
E : mail@thegenesisdesignstudio.com

© The Genesis Design Studio Ltd