




CLIENT: DRAPER SELF STORAGE	SITE NAME: HEAD OFFICE	REVISION	DATE	REV BY	NOTES
DRAWING NO : 40779-1I	DATE: 14-08-2023	G	19/02/2024	LP	2NO. INT ILL LOZENGES ADDED
		H	22/02/2024	LP	PAGE 15 SPECIFICATION ALTERED
DRAWN BY: LP	SCALE: 1-50 1-25 @A3	I	23/02/2024	LP	ADDED SIGNS REMOVED.
		D	10/01/2024	DM	P10 ALTERED
PLANNING: -		E	12/01/2024	LP	ALL ALTERED - NEW LOGOS
		F	06/02/2024	LP	VARIOUS CHANGES AND ALTERATIONS

DRAPER SELF STORAGE

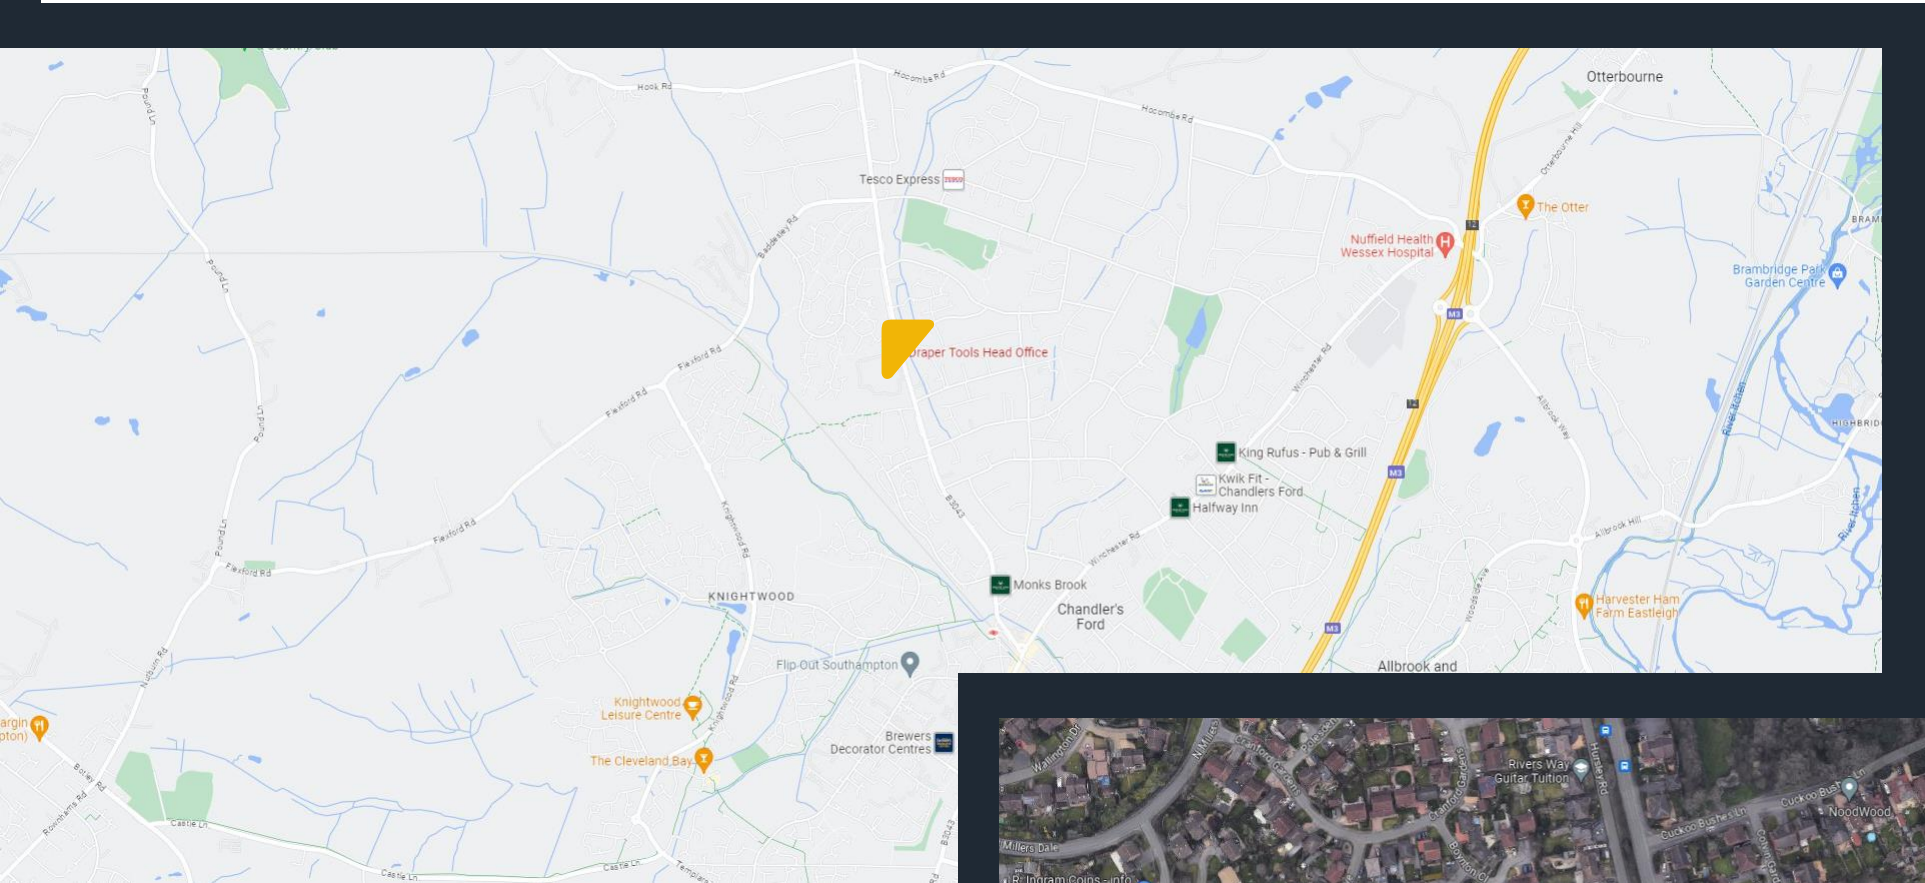


EASTLEIGH



Hursley Rd, Chandler's Ford, Eastleigh, SO53 1YF





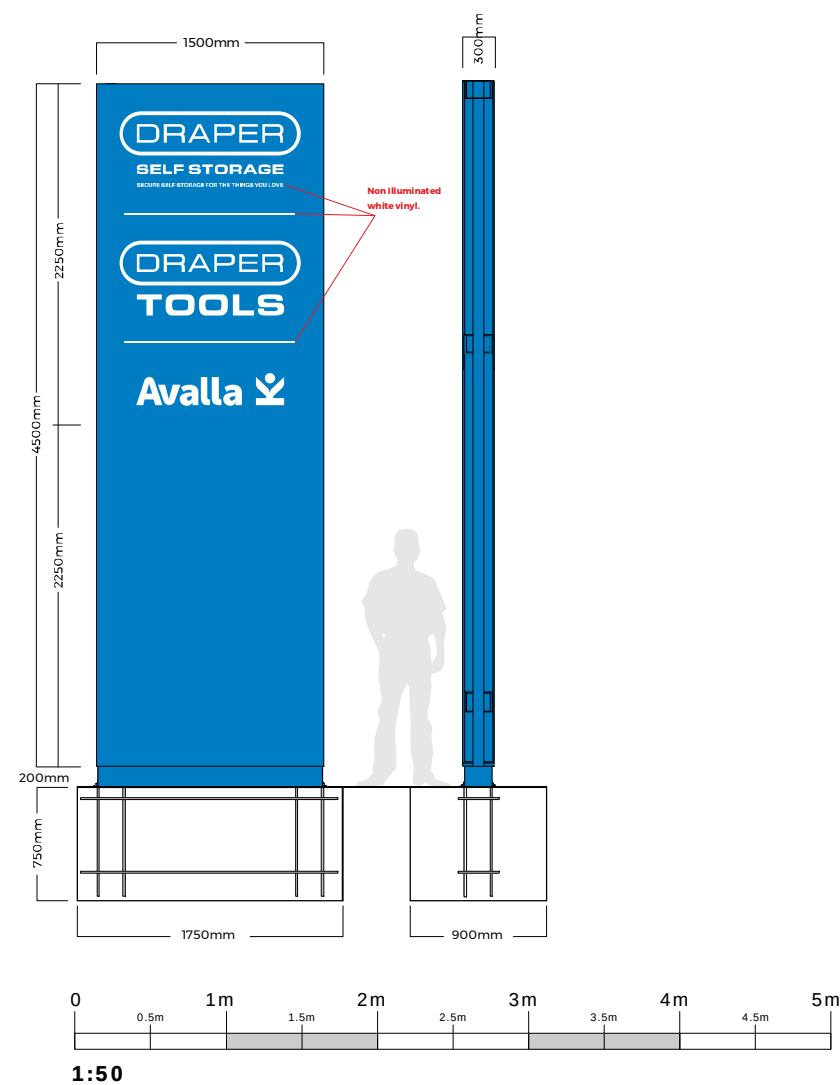


1No. Double sided part internally illuminated fret cut and backed off 3mm aluminium clad structure. Consisting of mild steel box sectional frame and ground cage. Frame covered with fret cut aluminium trays and folded shaped side trims.


Trays and trims to be powder coated Blue RAL 5002, backed off with 5mm opal acrylic with applied blue and vinyl details as required.


Applied Gloss white vinyl to the Non-illuminated section of totem for completion.



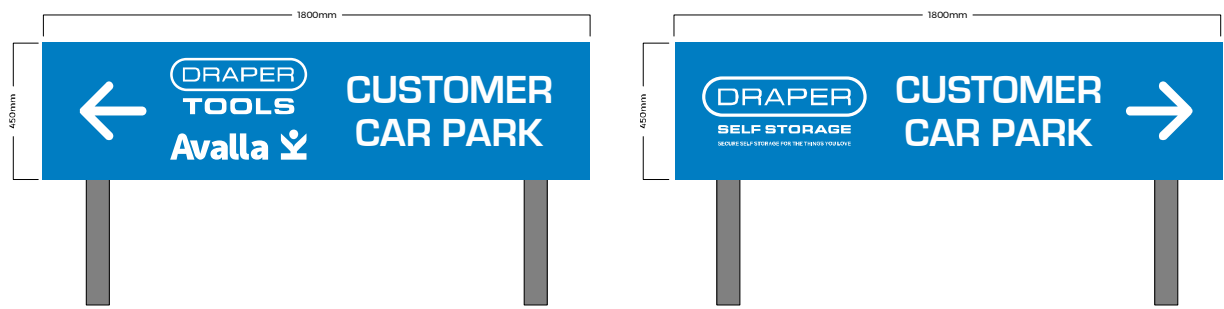



2No. Non illuminated flat aluminium panels Powder coated blue RAL TBC with sign fix channel to rear complete with applied white vinyl graphics to face. panels fixed new 76mm posts.

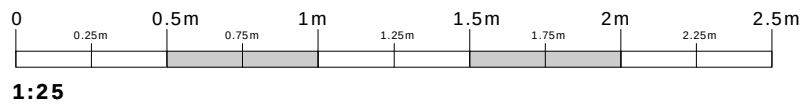

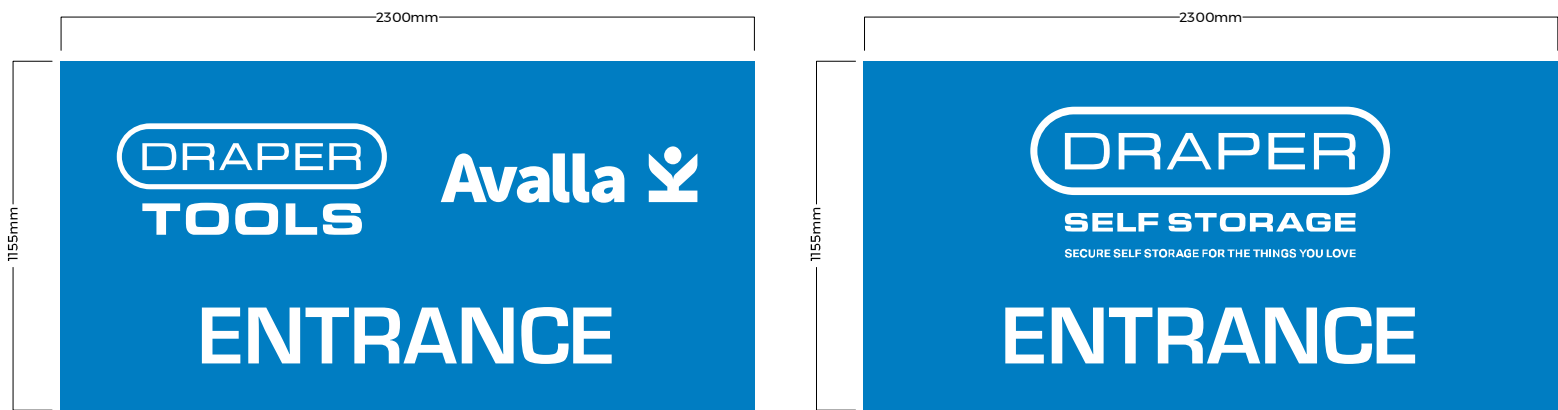


2No. Non illuminated flat aluminium panels Powder coated blue RAL TBC
with sign fix channel to rear complete with applied white vinyl graphics to face. panels fixed new 76mm posts.

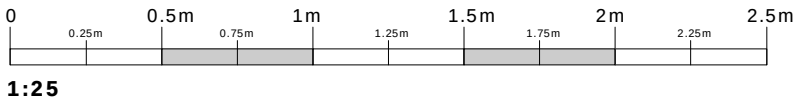

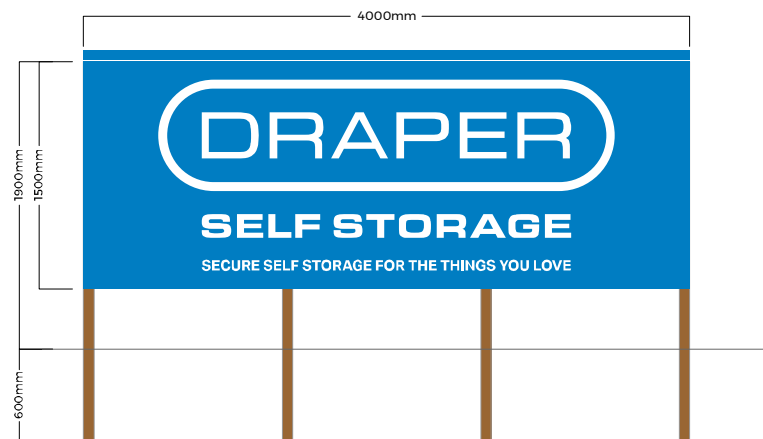


1No. Externally illuminated (Via Led lighting Canopy) aluminium tray sign powder coated and vinyled to std colour (TBC) Sign fixed to 4No. newly installed 50mm x 50mm x 2500mm posts set into ground 600mm.

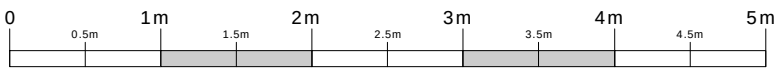


1:50



Proposed

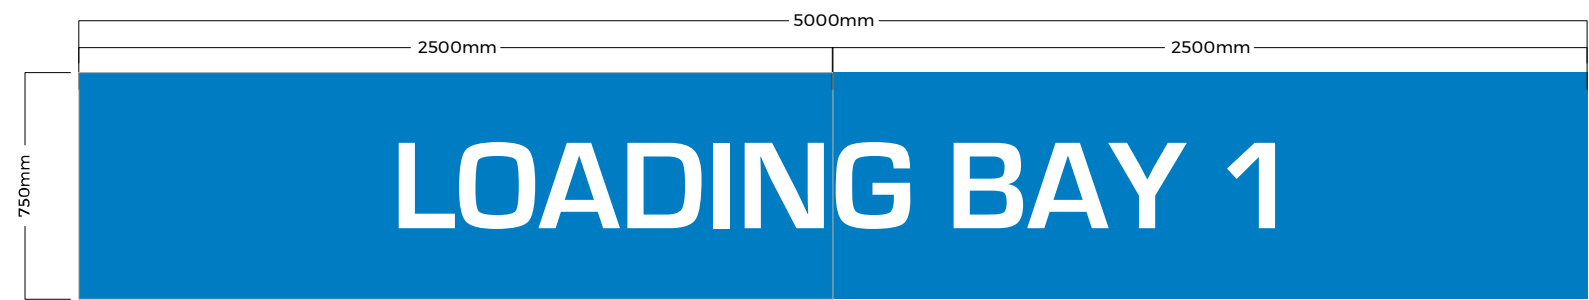


1No. Non illuminated fret cut and powder coated aluminium tray complete with face applied white vinyl text.
Tray to have 40mm returns. Powder coat RAL TBC.

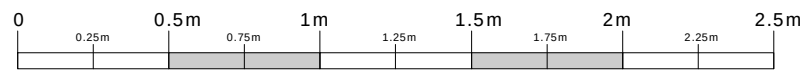

1:25




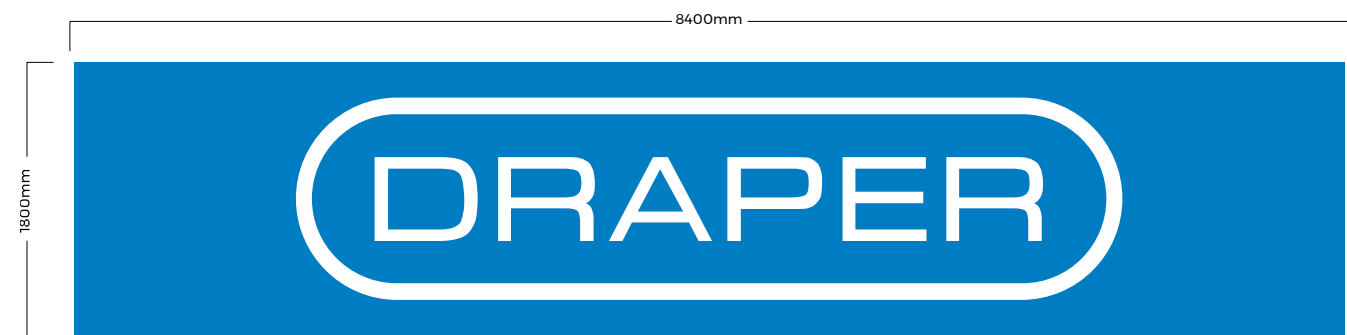

1No. Internally LED illuminated aluminium Flex face boxes complete with digitally printed and laminated flex face skins.
Text and border to illuminate only.





1:50

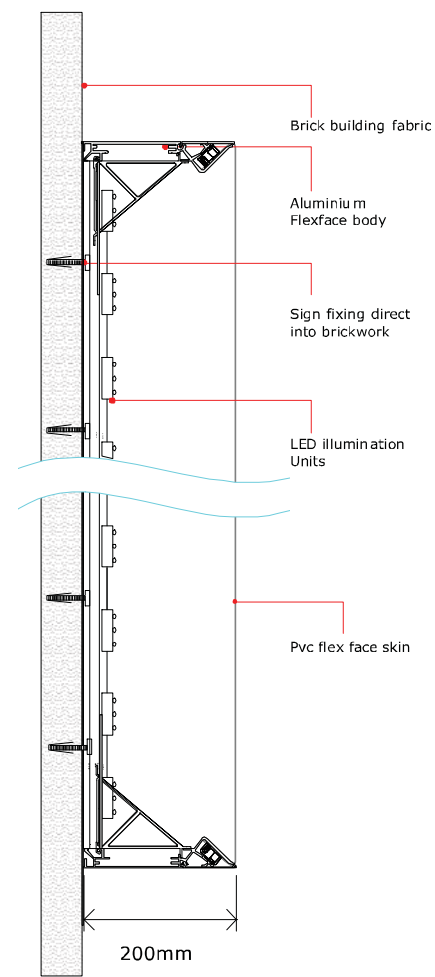


LED Internal Illumination



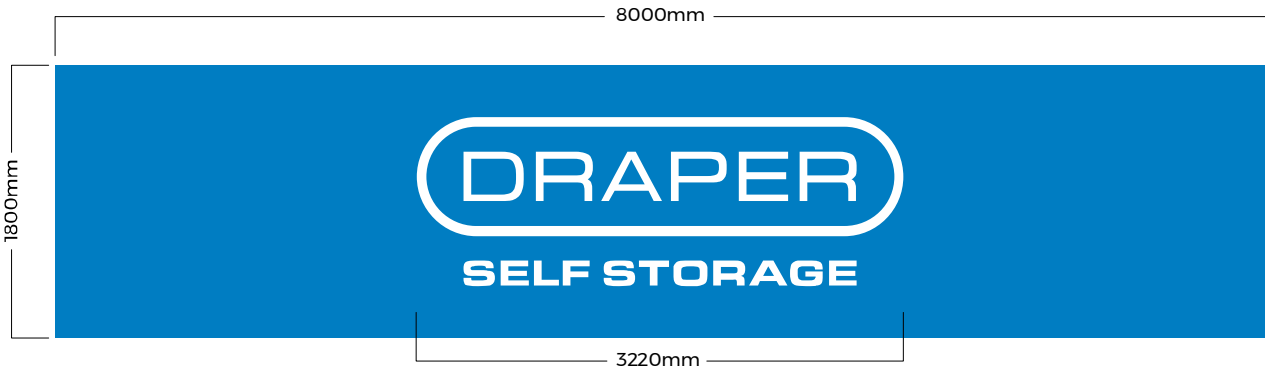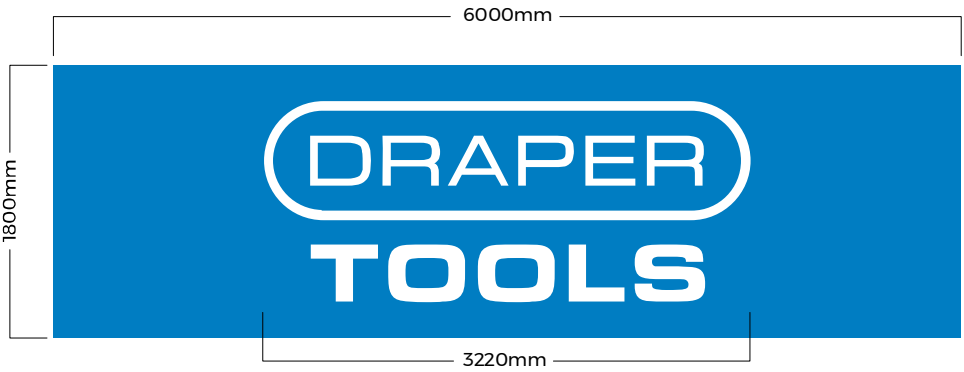


2No. Sets of Non illuminated flat cut 5mm white acrylic letters fixed via locators to painted cladding.

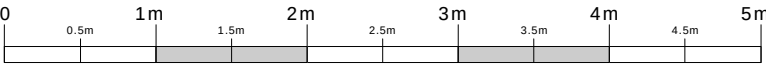

1:50



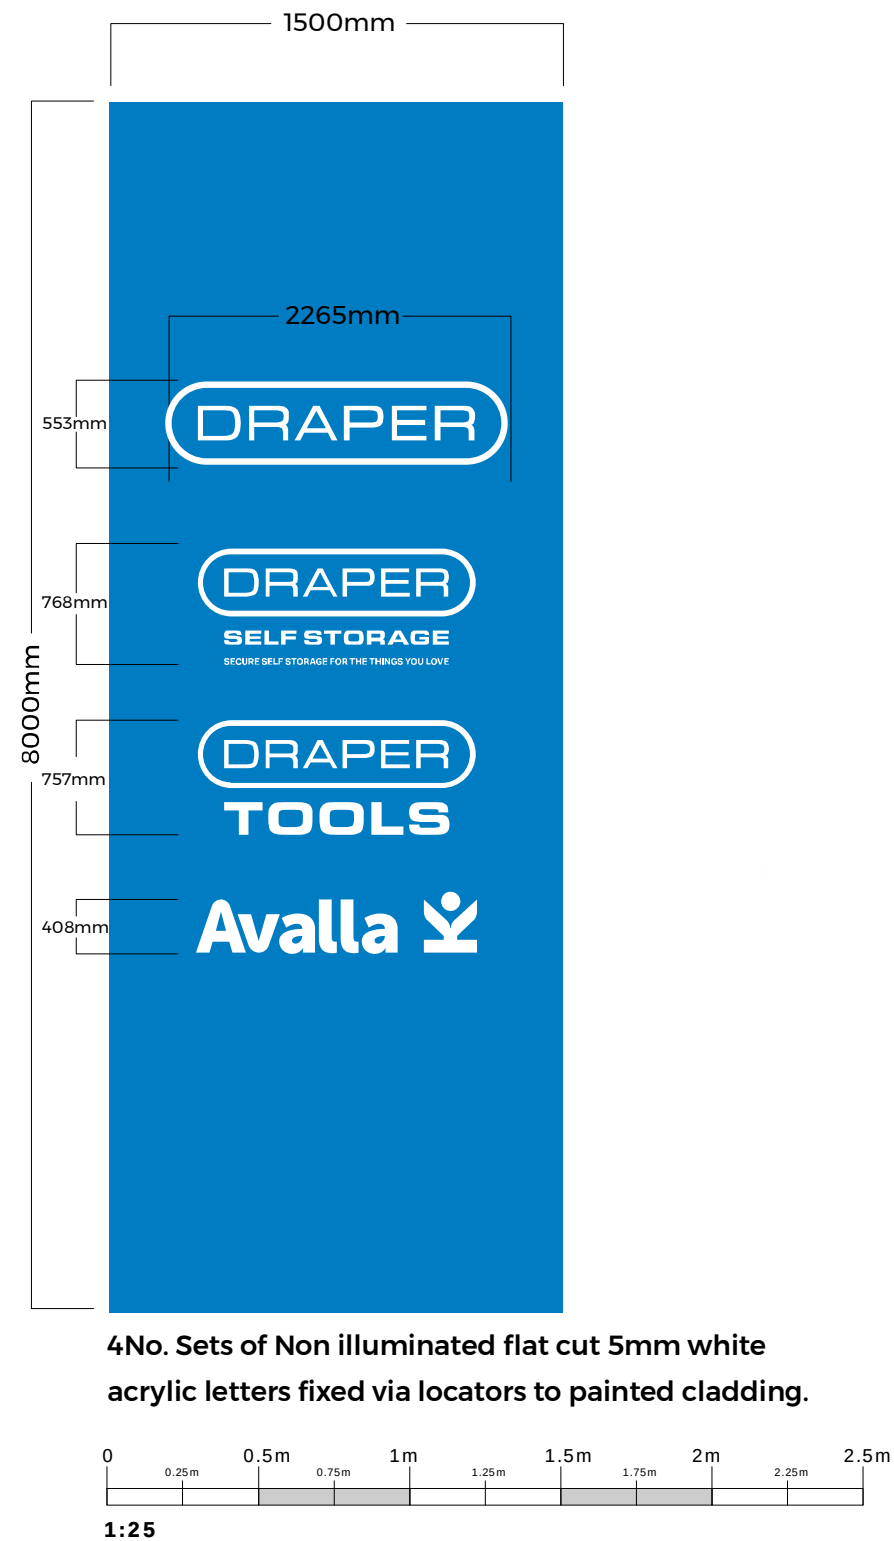



ALL OLD SIGNAGE TO BE REMOVED