





Existing Front Elevation 1:100 @ A3

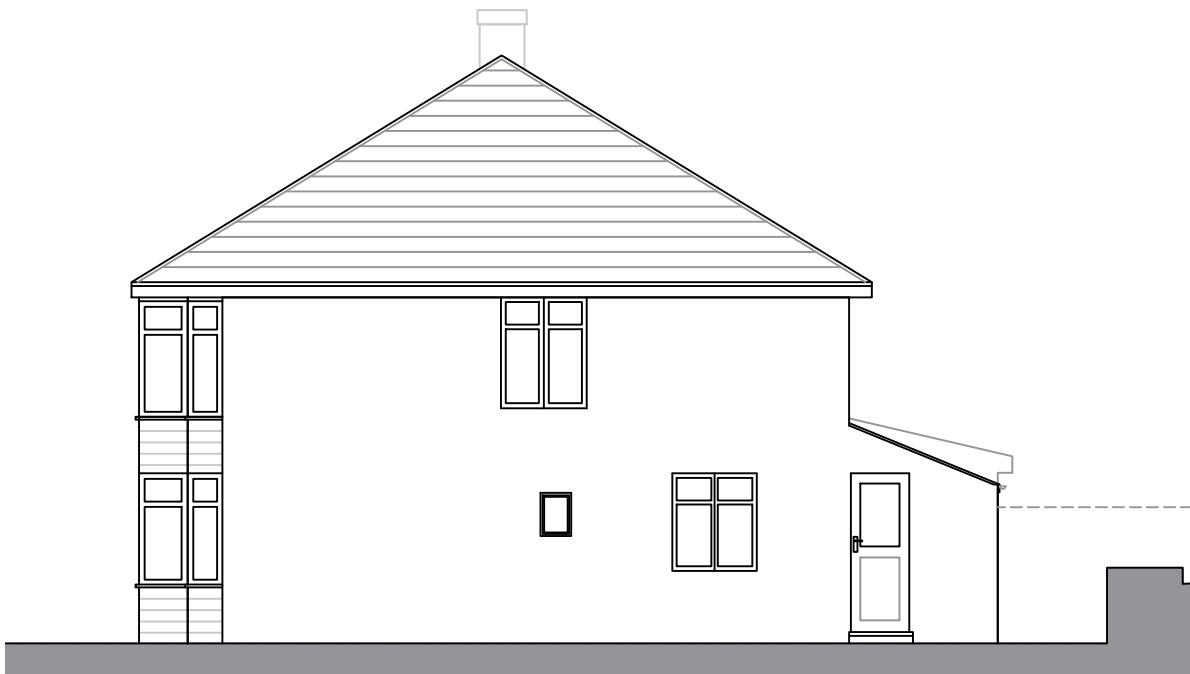

Existing Side Elevation 1:100 @ A3



Proposed Front Elevation 1:100 @ A3

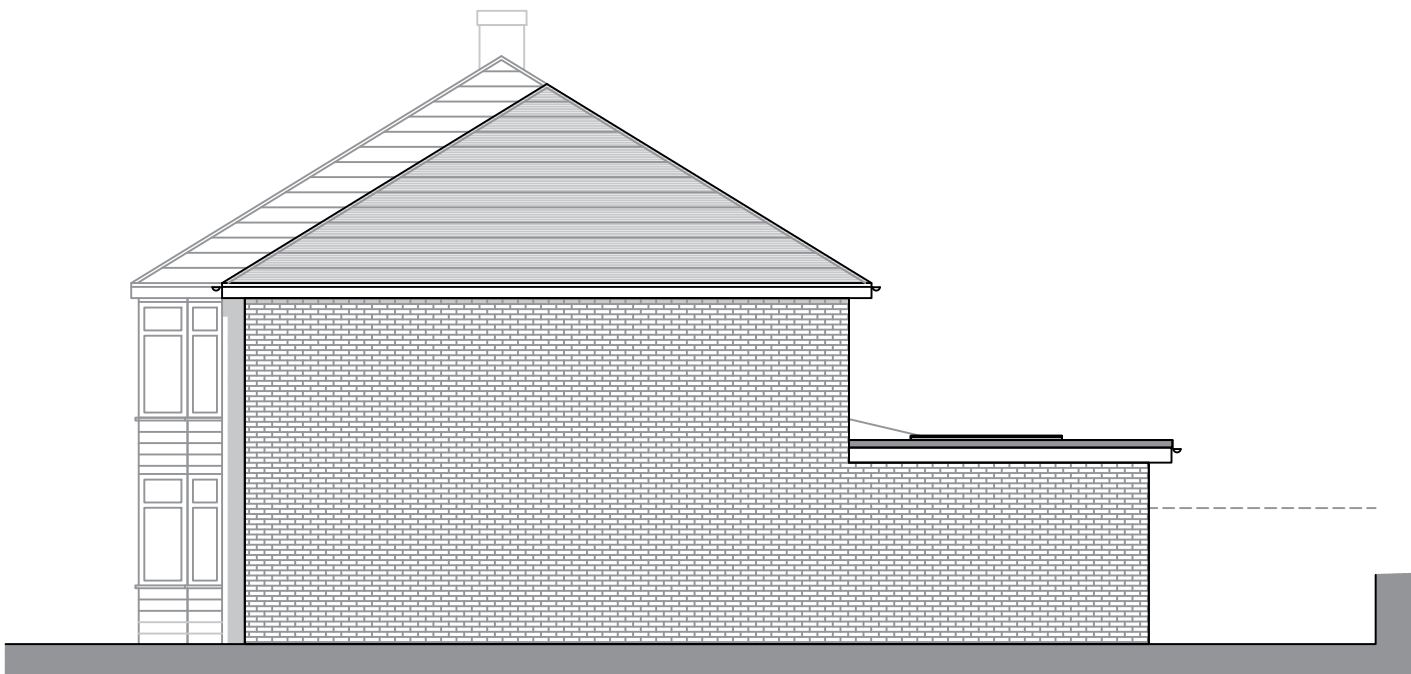

Proposed Side Elevation 1:100 @ A3