


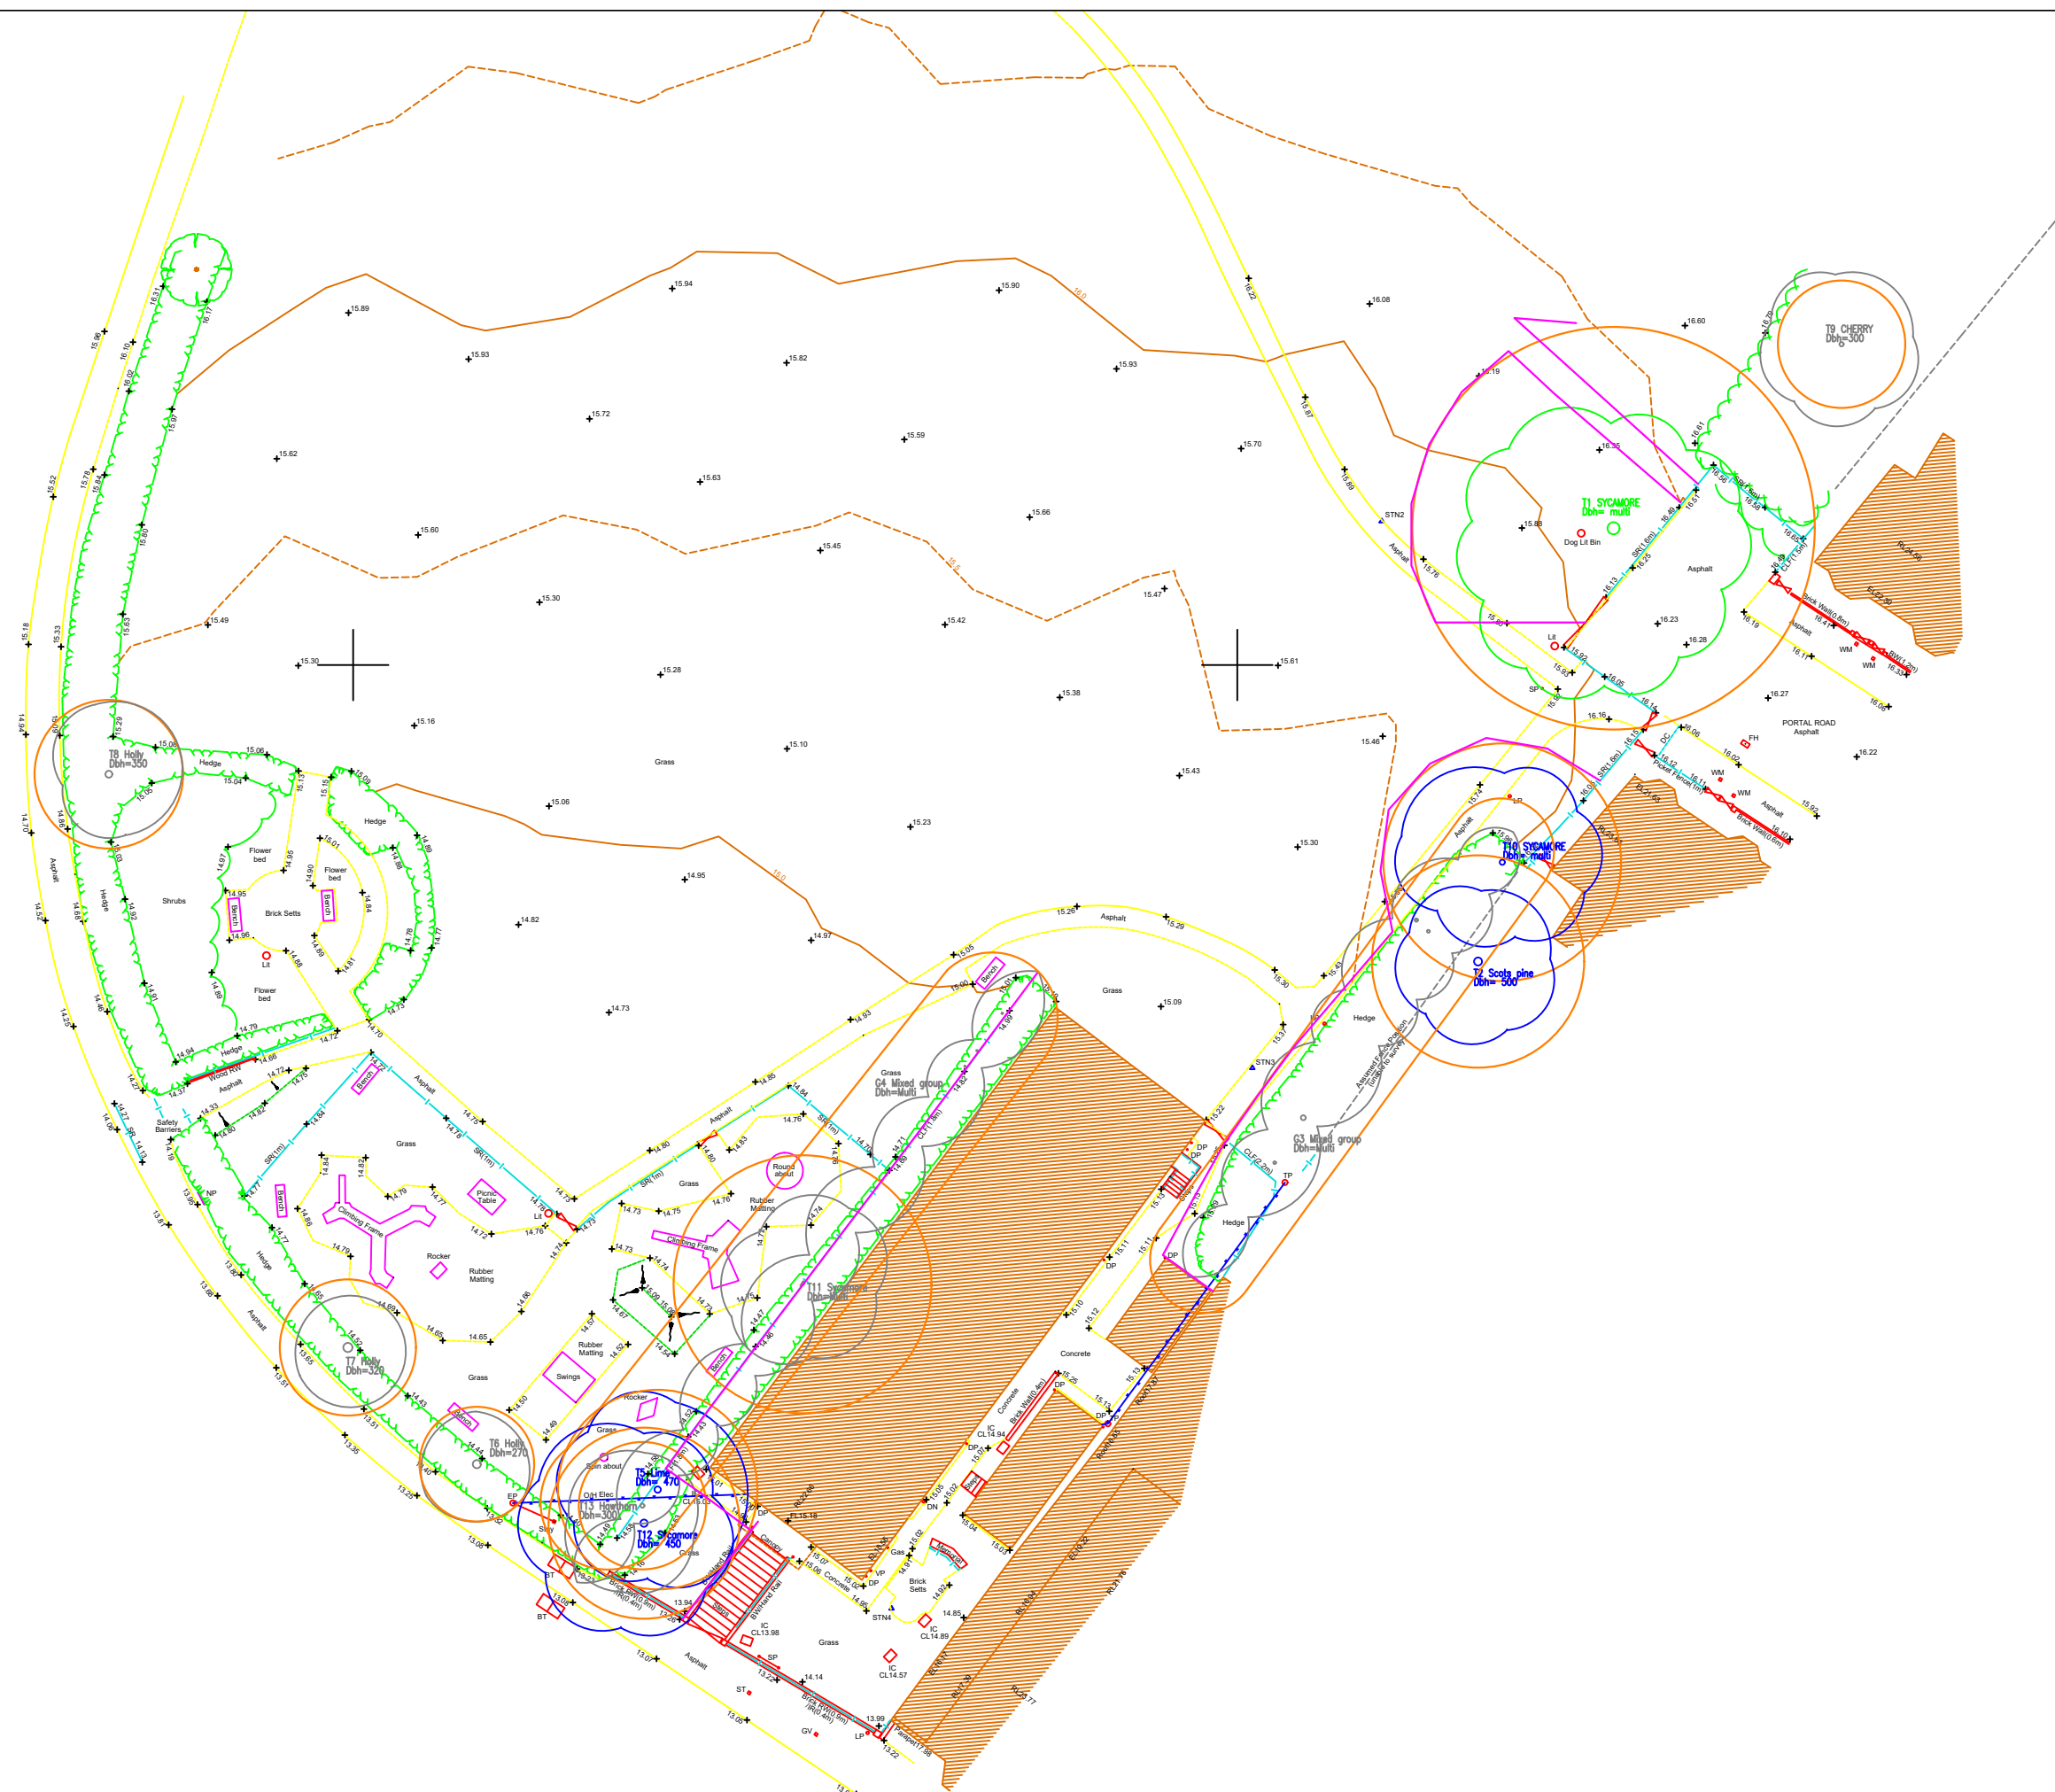


BS 5837:2012

CATEGORY 'A' TREES	○
CATEGORY 'B' TREES	○
CATEGORY 'C' TREES	○
CATEGORY 'U' TREES	○

ROOT PROTECTION AREA ———

TREE PROTECTION BARRIER ———

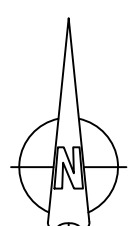

project	BISHOPSTOKE MEMORIAL HALL, CHURCH ROAD BISHOPSTOKE, EASTLEIGH, SO50 6LQ		
client	EASTLEIGH BOROUGH COUNCIL		
drawing title	TREE SURVEY AND TREE PROTECTION PLAN		

MARK HINSLEY
ARBORICULTURAL
CONSULTANTS LTD

Office F11, 10 Whittle Road, Ferndown, Dorset, BH21 7RU
Website: www.treedvice.info
E-Mail: markhinsley@treedvice.info
Tel. 01202 876177

Copyright 2015 ©

scale	1:200	paper size	A3
drawn by	IH	date	22/01/2024
drawing number	5332	revision	