


PROPOSED WALL @ 1 LINNET SQUARE S05093L

LARCH PANKLING

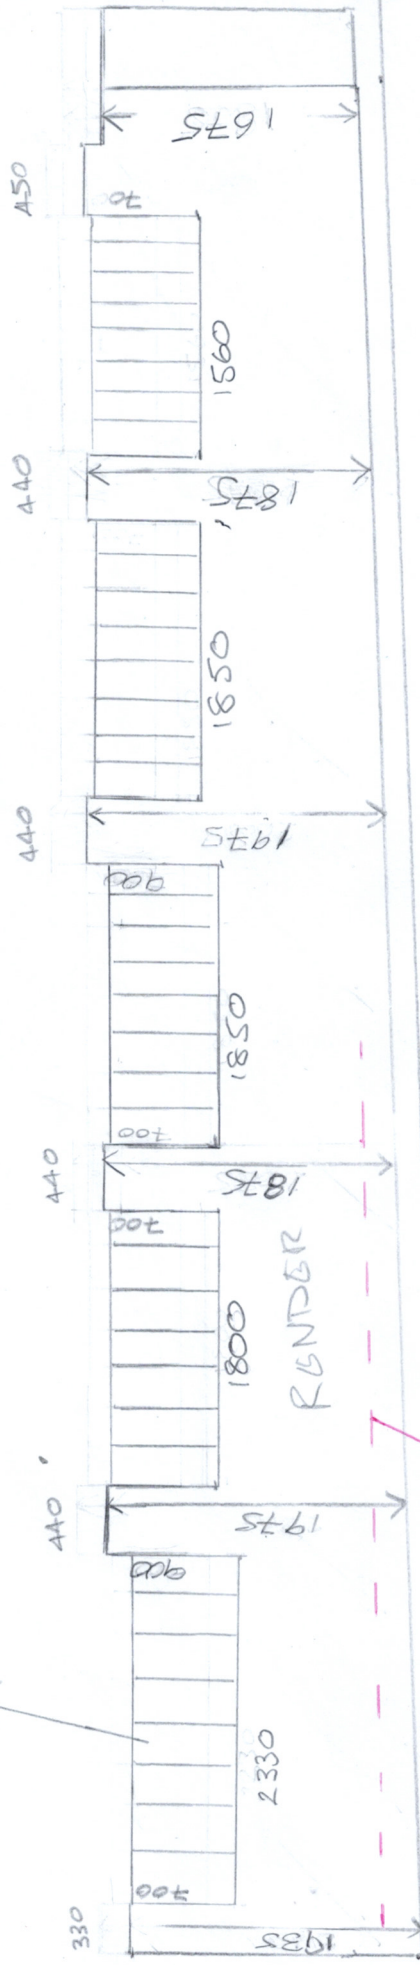

TITLE	NORTH ELEVATION (A4)
DRWG NO.	04
SCALE	1:50
DATE	29/1/24

EXISTING DRIVE LEVEL
SLOPE TO BE REMOVED
ADJOINING HIGHWAY

