



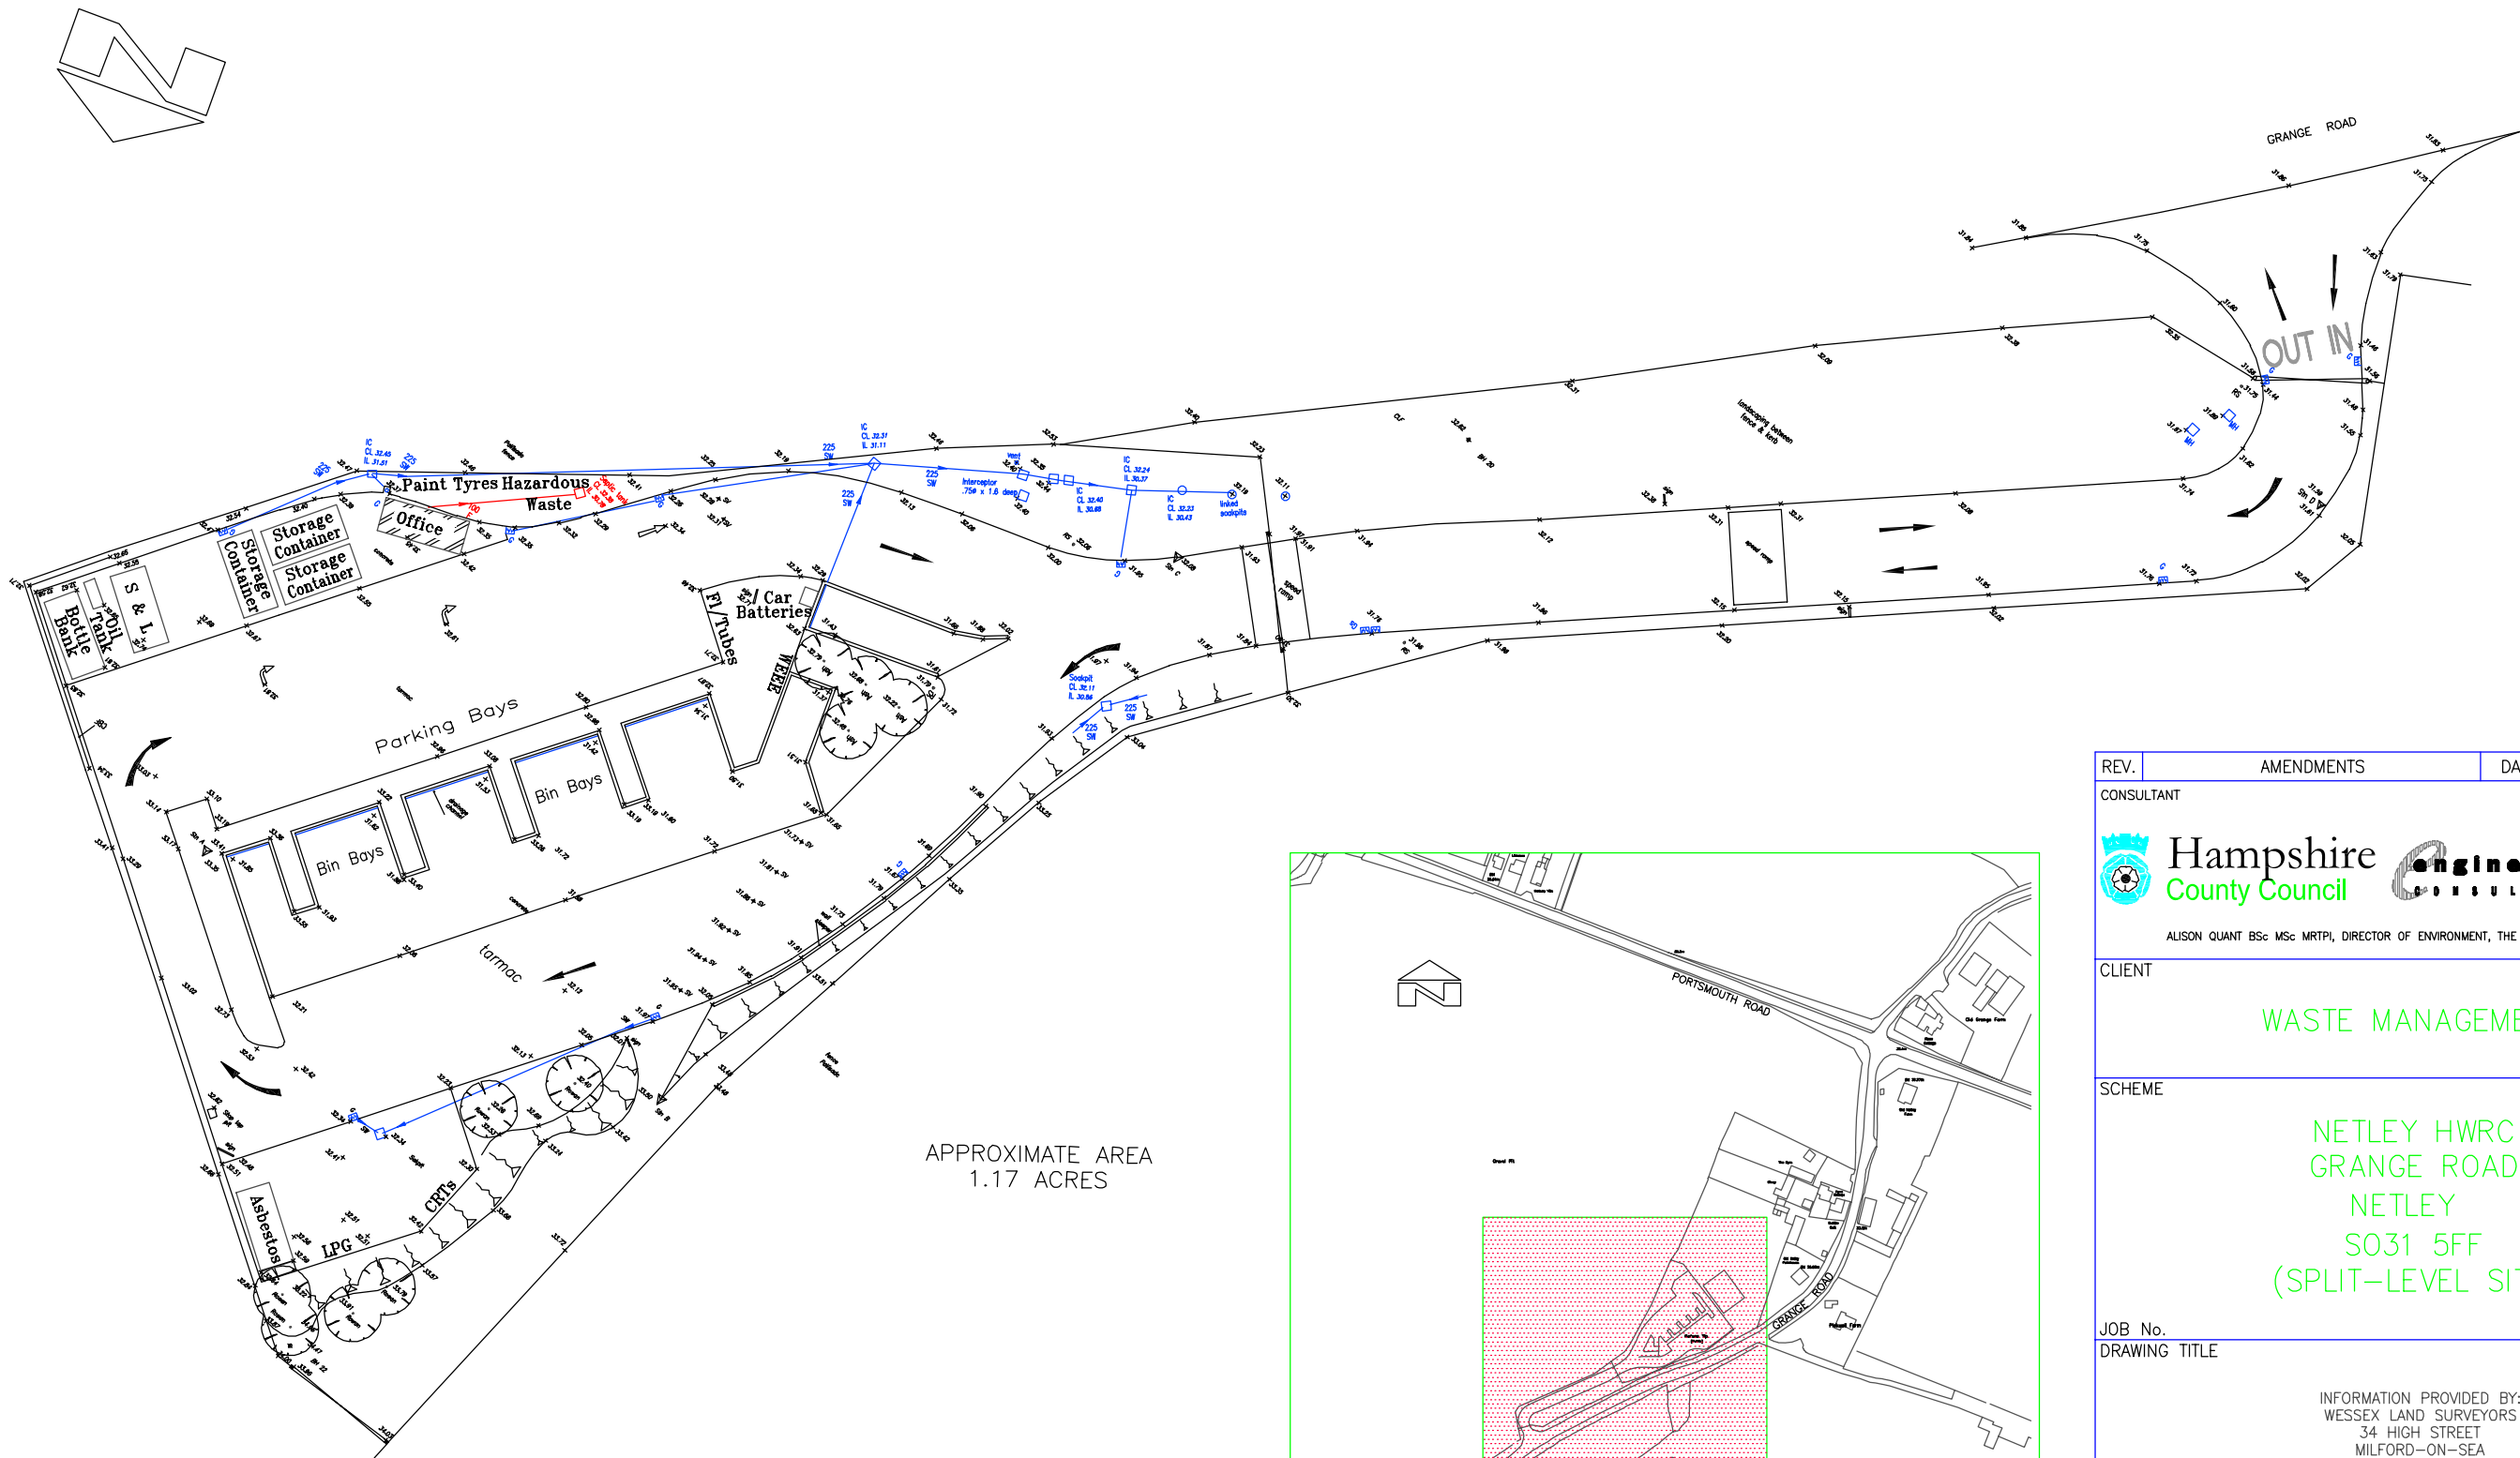

APPROXIMATE AREA
1.17 ACRES

PLAN
SCALE 1/500

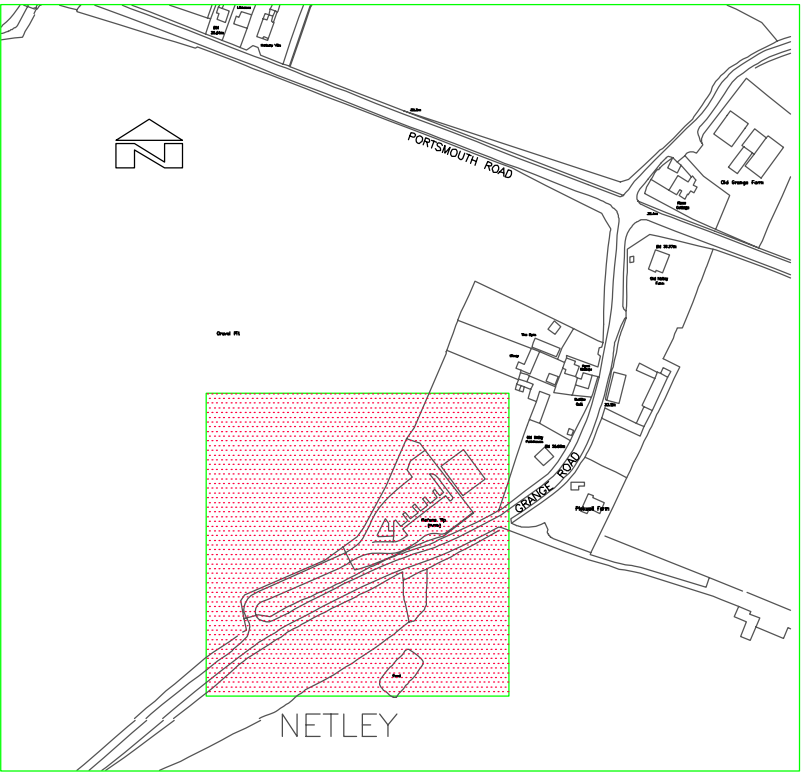

LOCATION PLAN
SCALE 1/5000

SU4419

"REPRODUCED FROM THE ORDNANCE SURVEY MAPPING
WITH THE PERMISSION OF THE CONTROLLER OF HER
MAJESTY'S STATIONERY OFFICE © CROWN COPYRIGHT
UNAUTHORISED REPRODUCTION INFRINGES CROWN COPYRIGHT
AND MAY LEAD TO PROSECUTION OR CIVIL PROCEEDINGS".
"HAMPSHIRE COUNTY COUNCIL, 076651".

REV.	AMENDMENTS	DATE	DRAWN	CHKD	APPD
CONSULTANT					
 Hampshire County Council  engineering CONSULTANCY  Certificate No. FS 21645 ALISON QUANT BSc MSc MRTPI, DIRECTOR OF ENVIRONMENT, THE CASTLE, WINCHESTER.					
CLIENT					
WASTE MANAGEMENT					
SCHEME					
NETLEY HWRC GRANGE ROAD NETLEY SO31 5FF (SPLIT-LEVEL SITE)					
JOB No.					
DRAWING TITLE					
INFORMATION PROVIDED BY: WESSEX LAND SURVEYORS 34 HIGH STREET MILFORD-ON-SEA LYMINGTON HANTS SO41 0QD					
HCC CADplot: 17-Jan-2008 at 2:40pm					
SCALE	DRAWN	CHECKED	SHEET No.		
AS SHOWN	R.W.				
DATE	CAD	APPROVED			
DECEMBER 07	L.M.H.				
DRG No.NET-A					REV A
					SUFFIX

HCC CADfile: C:\OWORK\2007\NETLEY 2007\NETLEYA3.dwg