

THIS DRAWING IS THE COPYRIGHT OF C&P PARTNERS LTD AND SHOULD NOT BE REPRODUCED, COPIED OR ALTERED BY A THIRD PARTY WITHOUT PRIOR WRITTEN CONSENT.


PLEASE NOTE THAT THIS DRAWING HAS ORIGINATED FROM A THIRD PARTY SURVEY OR DRAWING. C&P PARTNERS LTD WILL NOT ACCEPT RESPONSIBILITY FOR THE ACCURACY OF PLANS SUPPLIED BY A THIRD PARTY.

THIS DRAWING IS SUBJECT TO CHANGE DUE TO POTENTIAL THIRD PARTY CONSTRUCTION WORK ONCE THE STRUCTURAL ALTERATIONS HAVE BEEN MADE, AN ADDITIONAL SURVEY WILL BE REQUIRED.


ALL DIMENSIONS TO BE VERIFIED ON SITE BEFORE COMMENCING ANY WORK OR PREPARING CONCRETE DRAWINGS.

ALL MATERIALS, COMPONENTS AND WORKMANSHIP ARE TO COMPLY WITH THE RELEVANT BRITISH STANDARDS, CODES OF PRACTICE AND APPROPRIATE MANUFACTURER'S RECOMMENDATIONS.

ALL DRAWINGS TO BE READ IN CONJUNCTION WITH THE ENTIRE DRAWING PACK. REFER TO THE DRAWING SCHEDULE REFER TO DETAIL DRAWINGS AS MARKED. THROUGHOUT DRAWINGS ARE TO BE READ IN CONJUNCTION WITH THE ACTUAL, LIKE INFORMATION AND PRE-EXISTING DOCUMENTS SUPPLIED BY THIRD PARTIES.

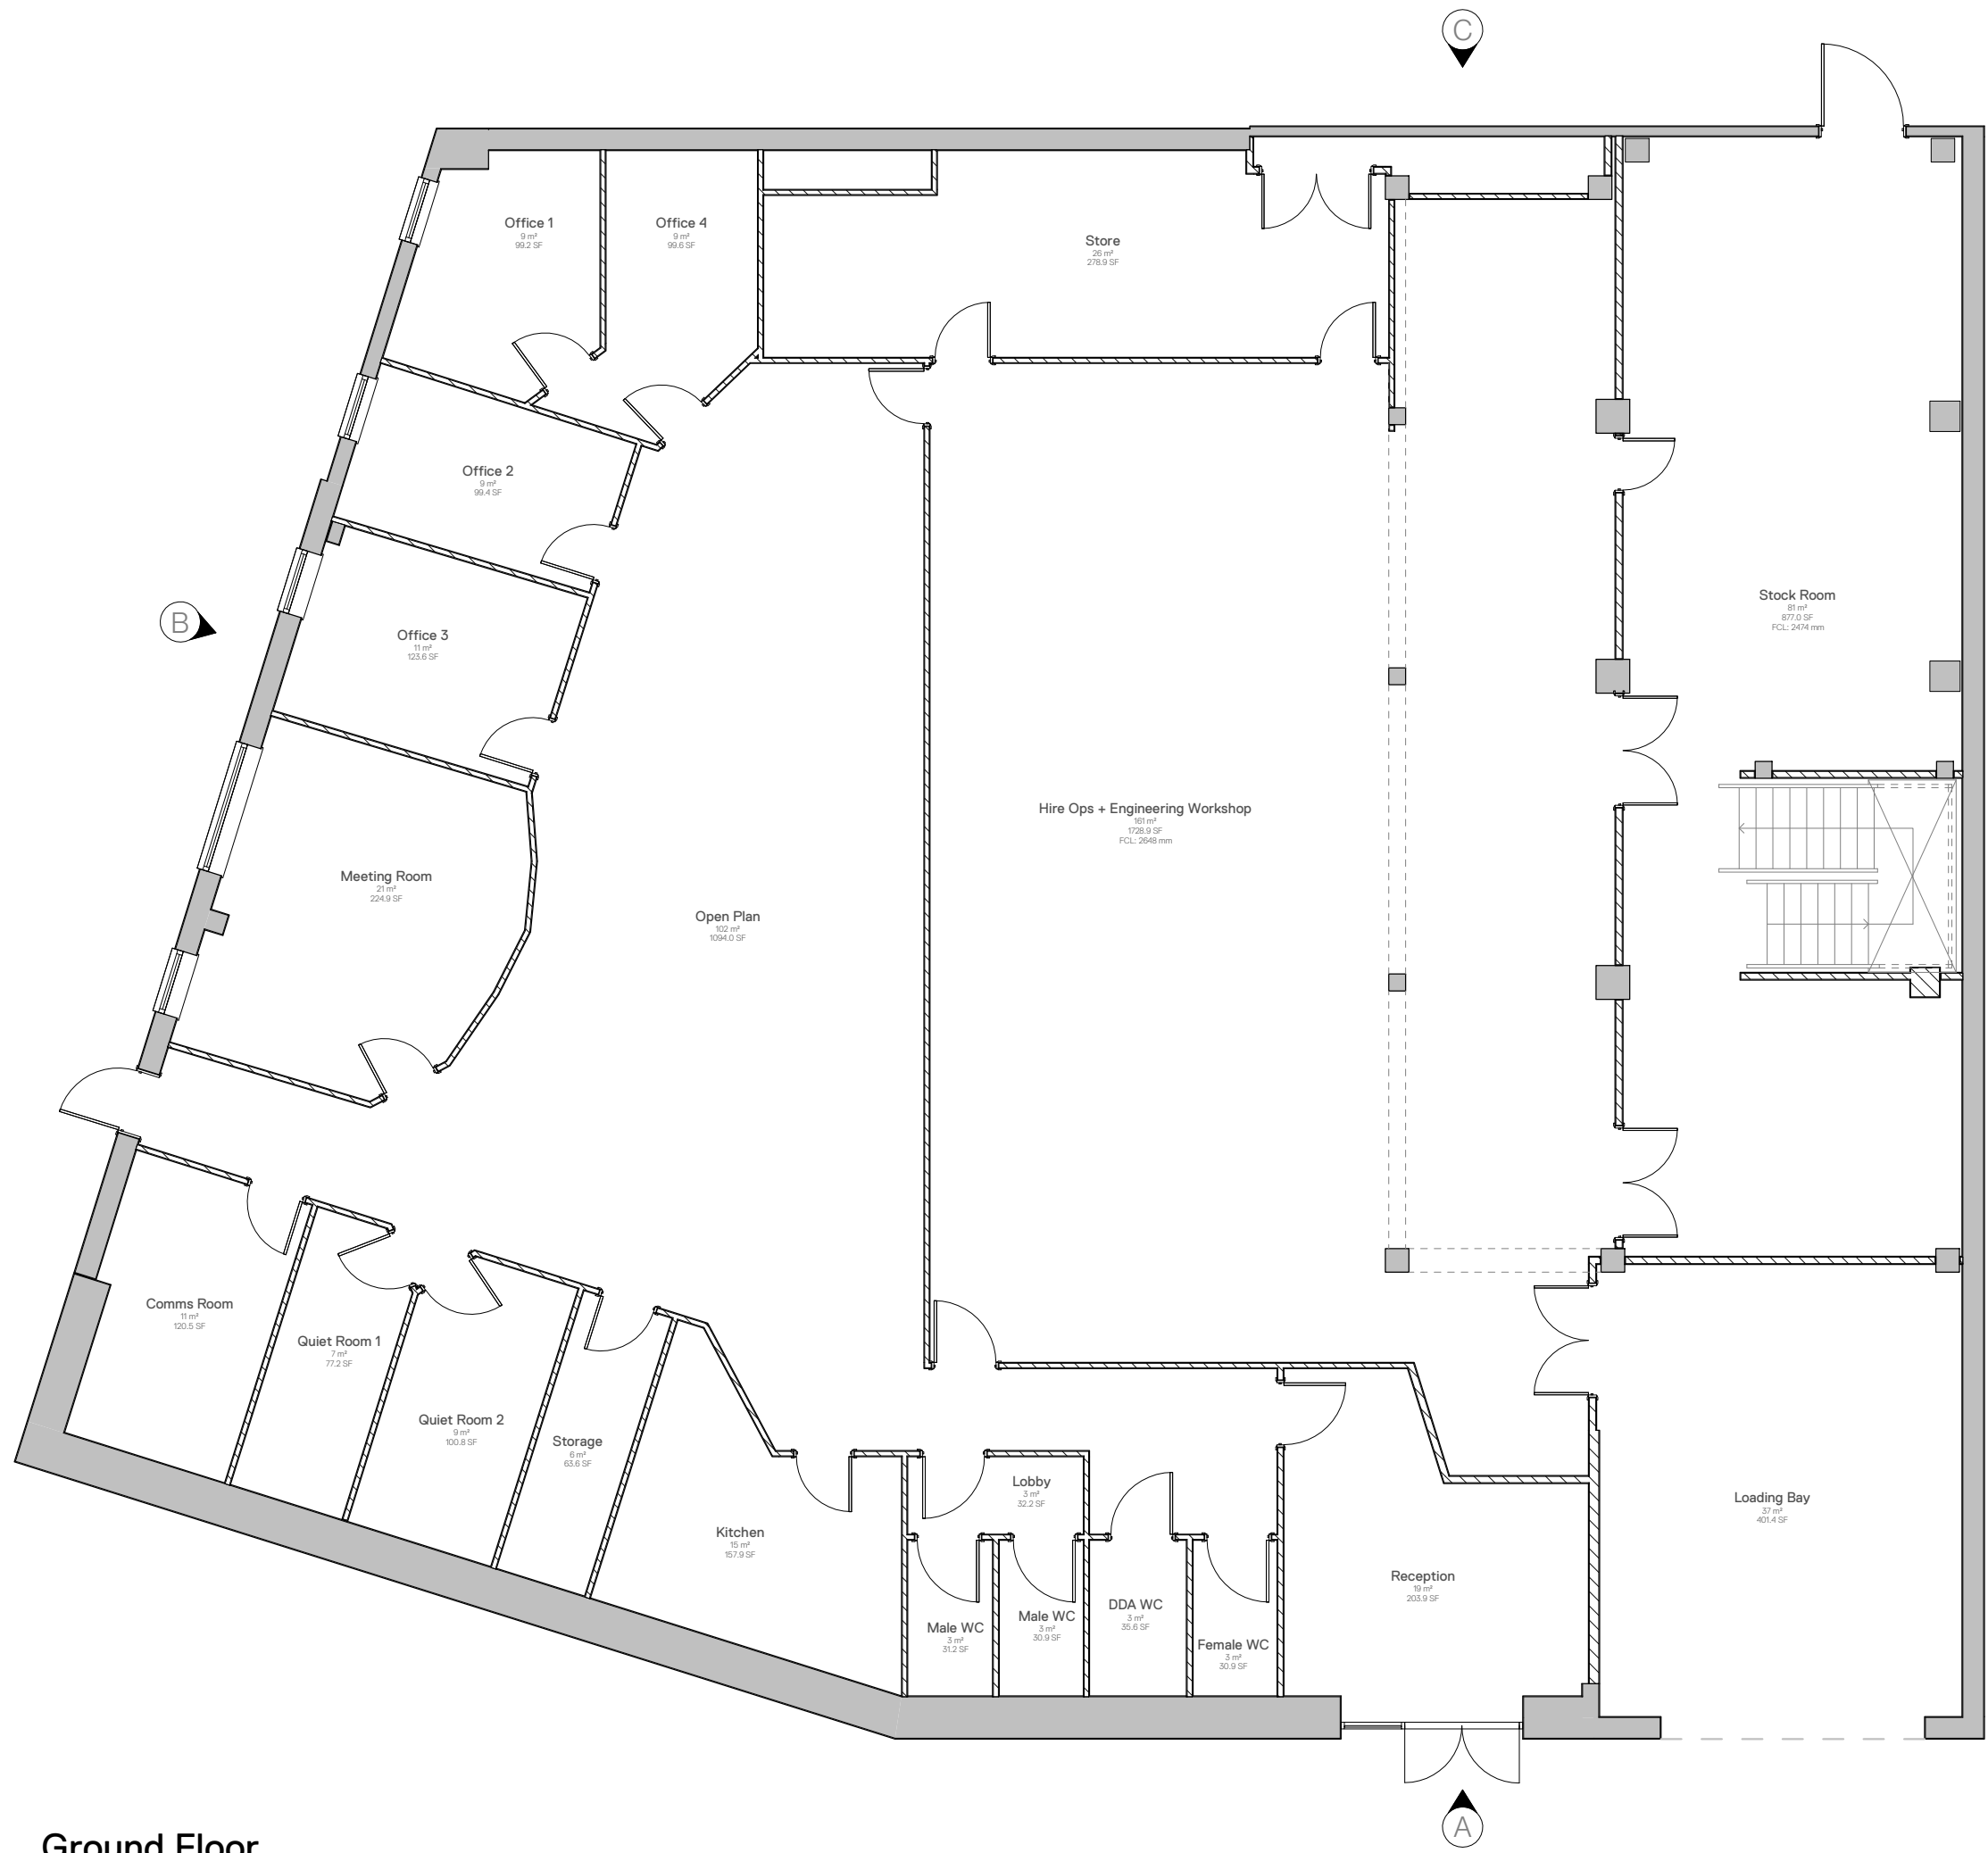

Ground Floor
1:100

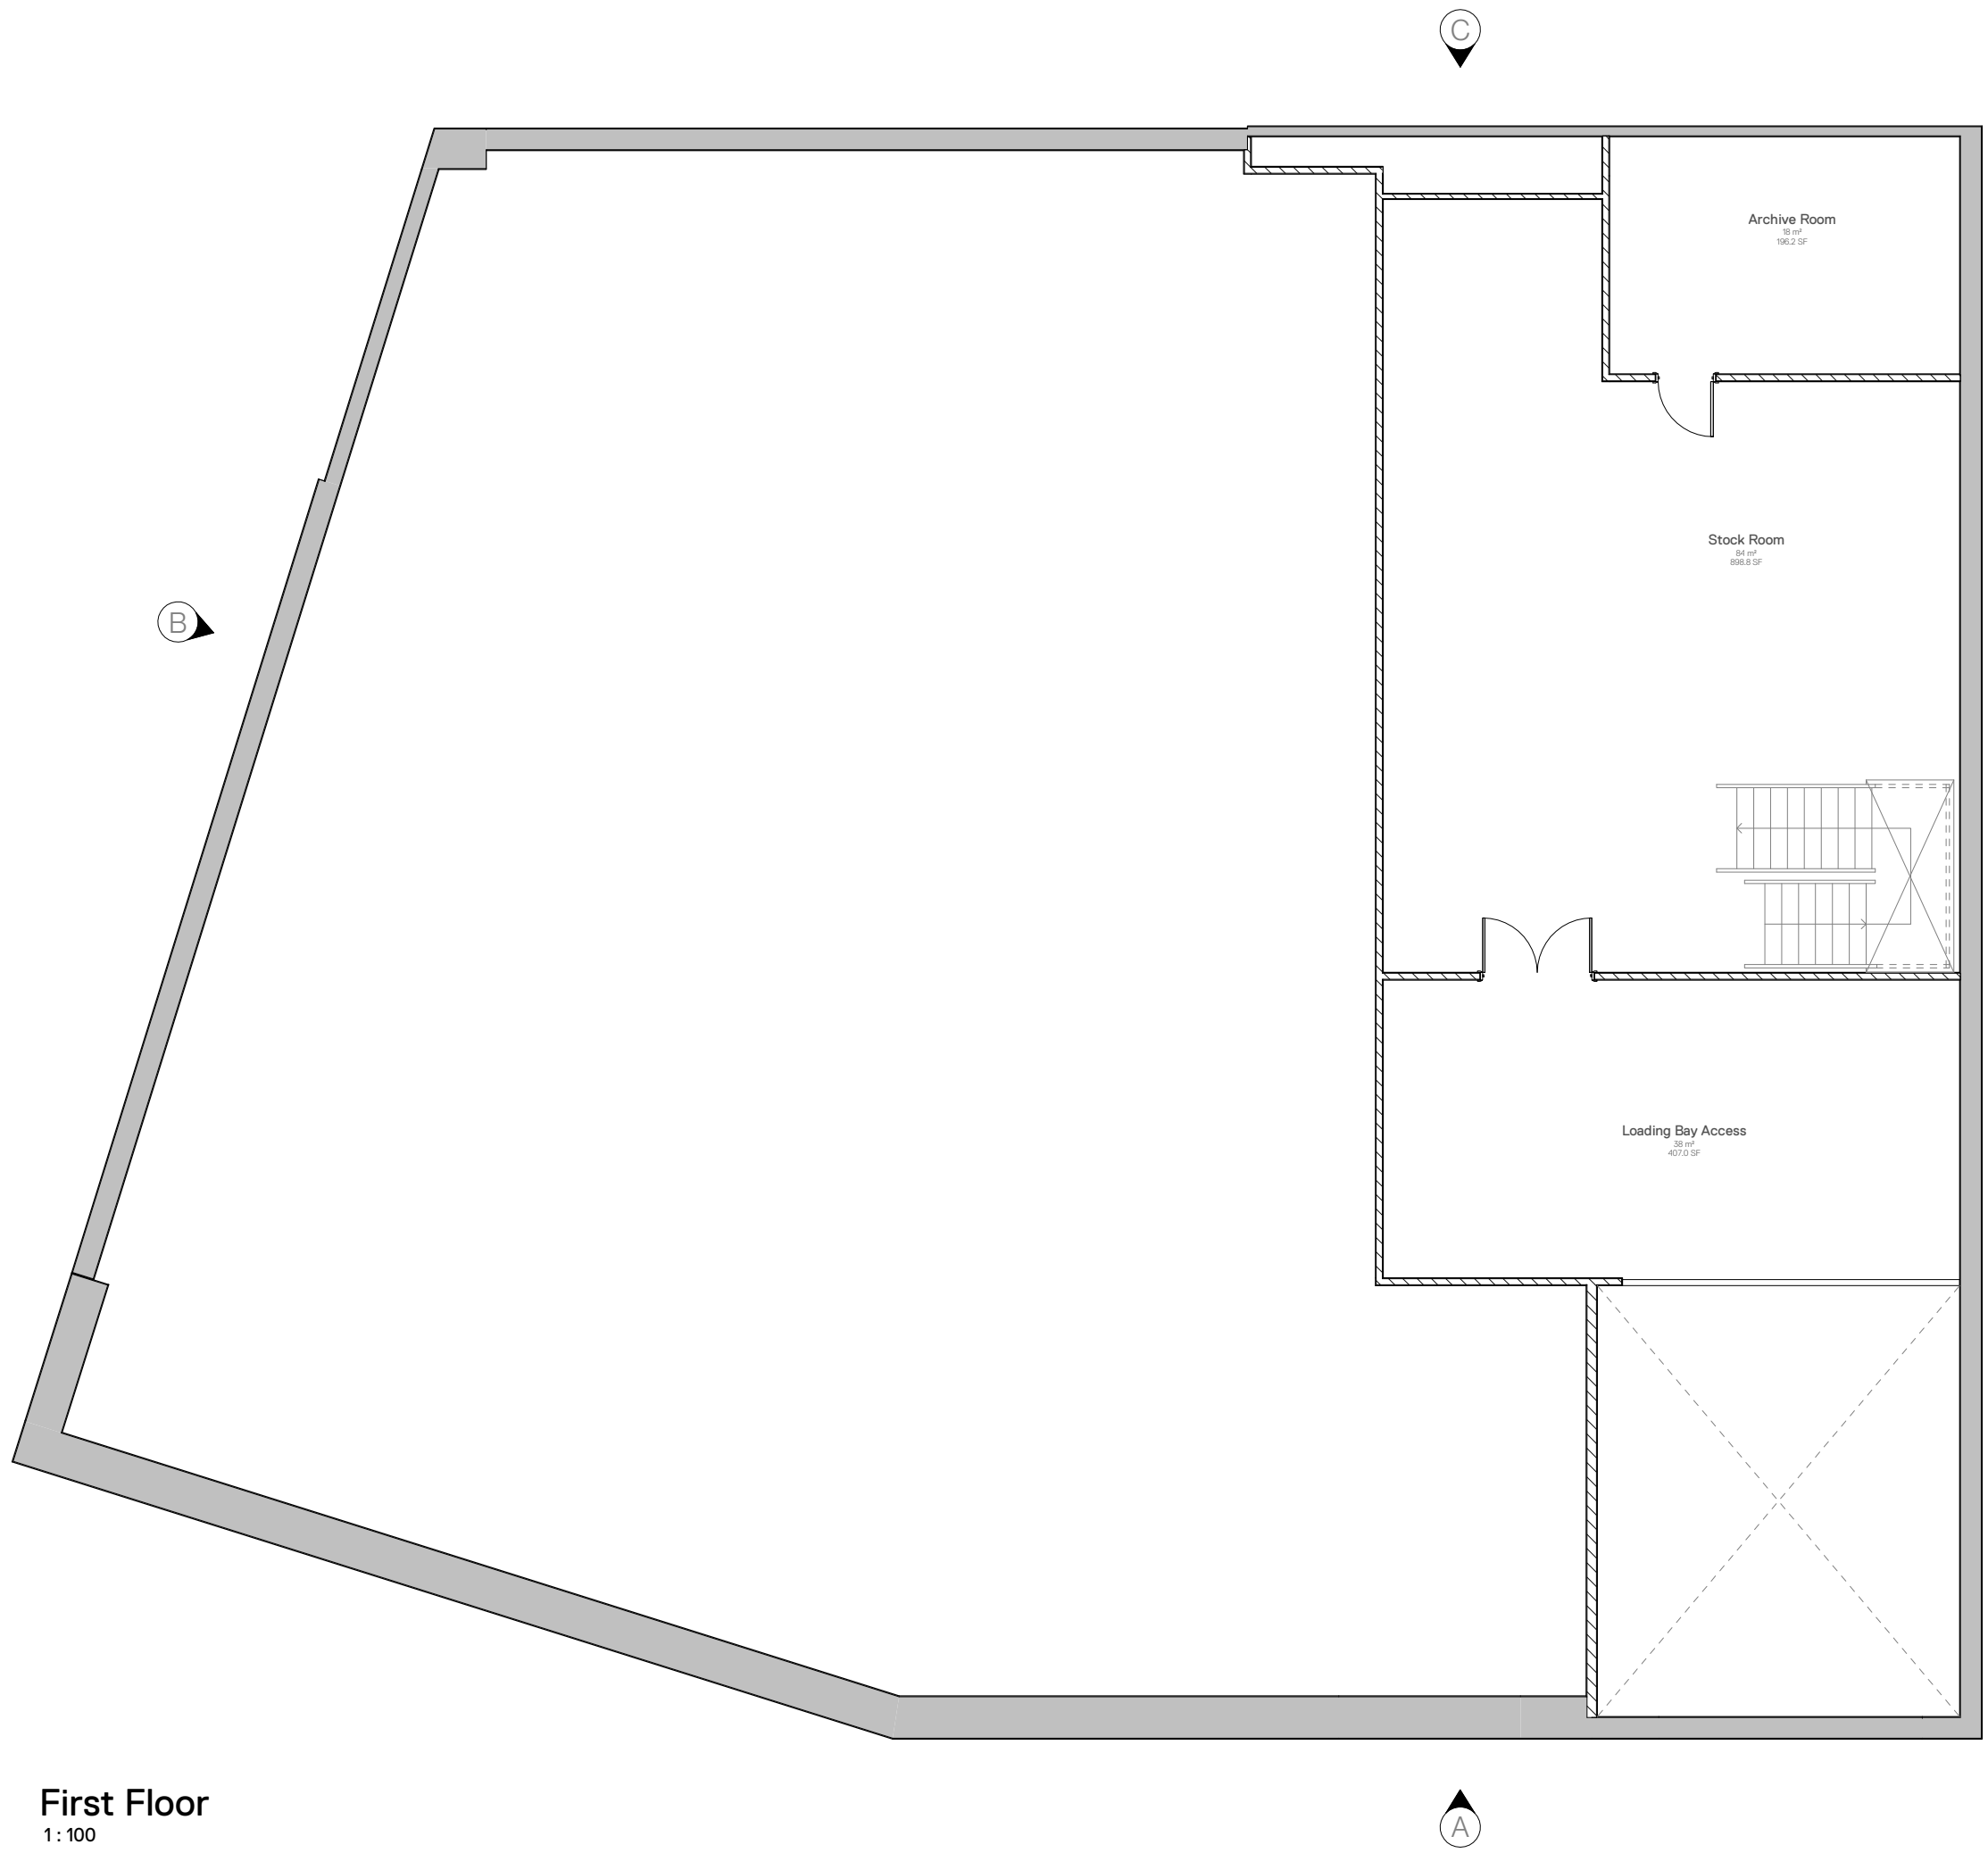

First Floor
1:100

A	26.12.23	AC	Revised post site visit on 20.12
REV:	11.12.23	AC	First Issue
DATE:	BY:	DESCRIPTION:	
EXISTING			
transmation The Midlands' Leading www.transmation.co.uk info@transmation.co.uk			
0 1 2 3 4 5m			
CLIENT 2CL Communications Ltd			
PROJECT DETAILS Unit C Woodside Trading Centre, Parnham Drive, Eastleigh, SO50 4NU (Transmation Project Ref: 36055)			
DWG No.	2901-OF&F-1	REV	A
DRAWN BY	AC	A1@	1:100
Existing Plan			