


Revisions:


rev	date	drawn	comments

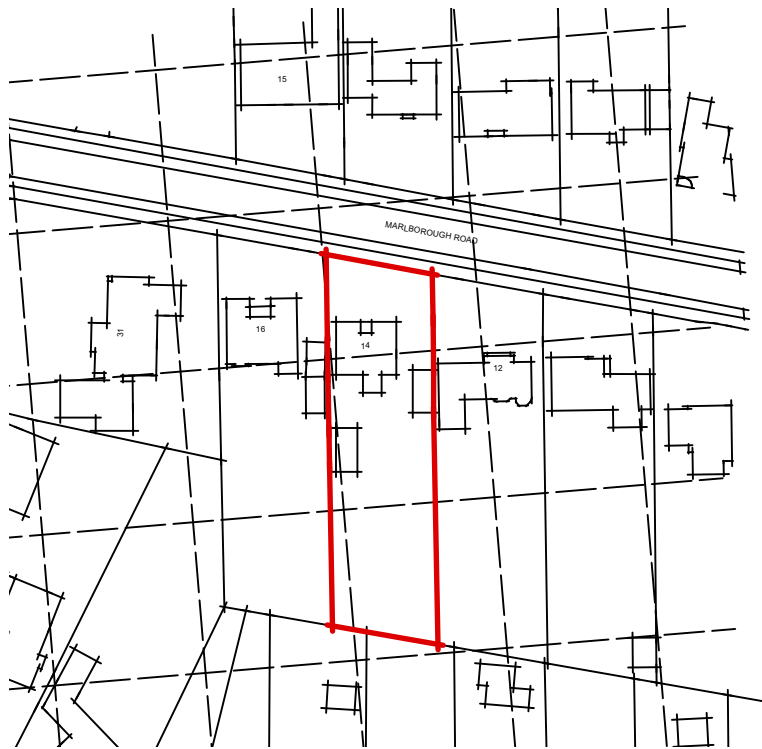

Ordnance Survey (c) Crown Copyright 2023. All rights reserved. Licence number 100022432

EXISTING
SITE LOCATION PLAN

1:1250 @ A3

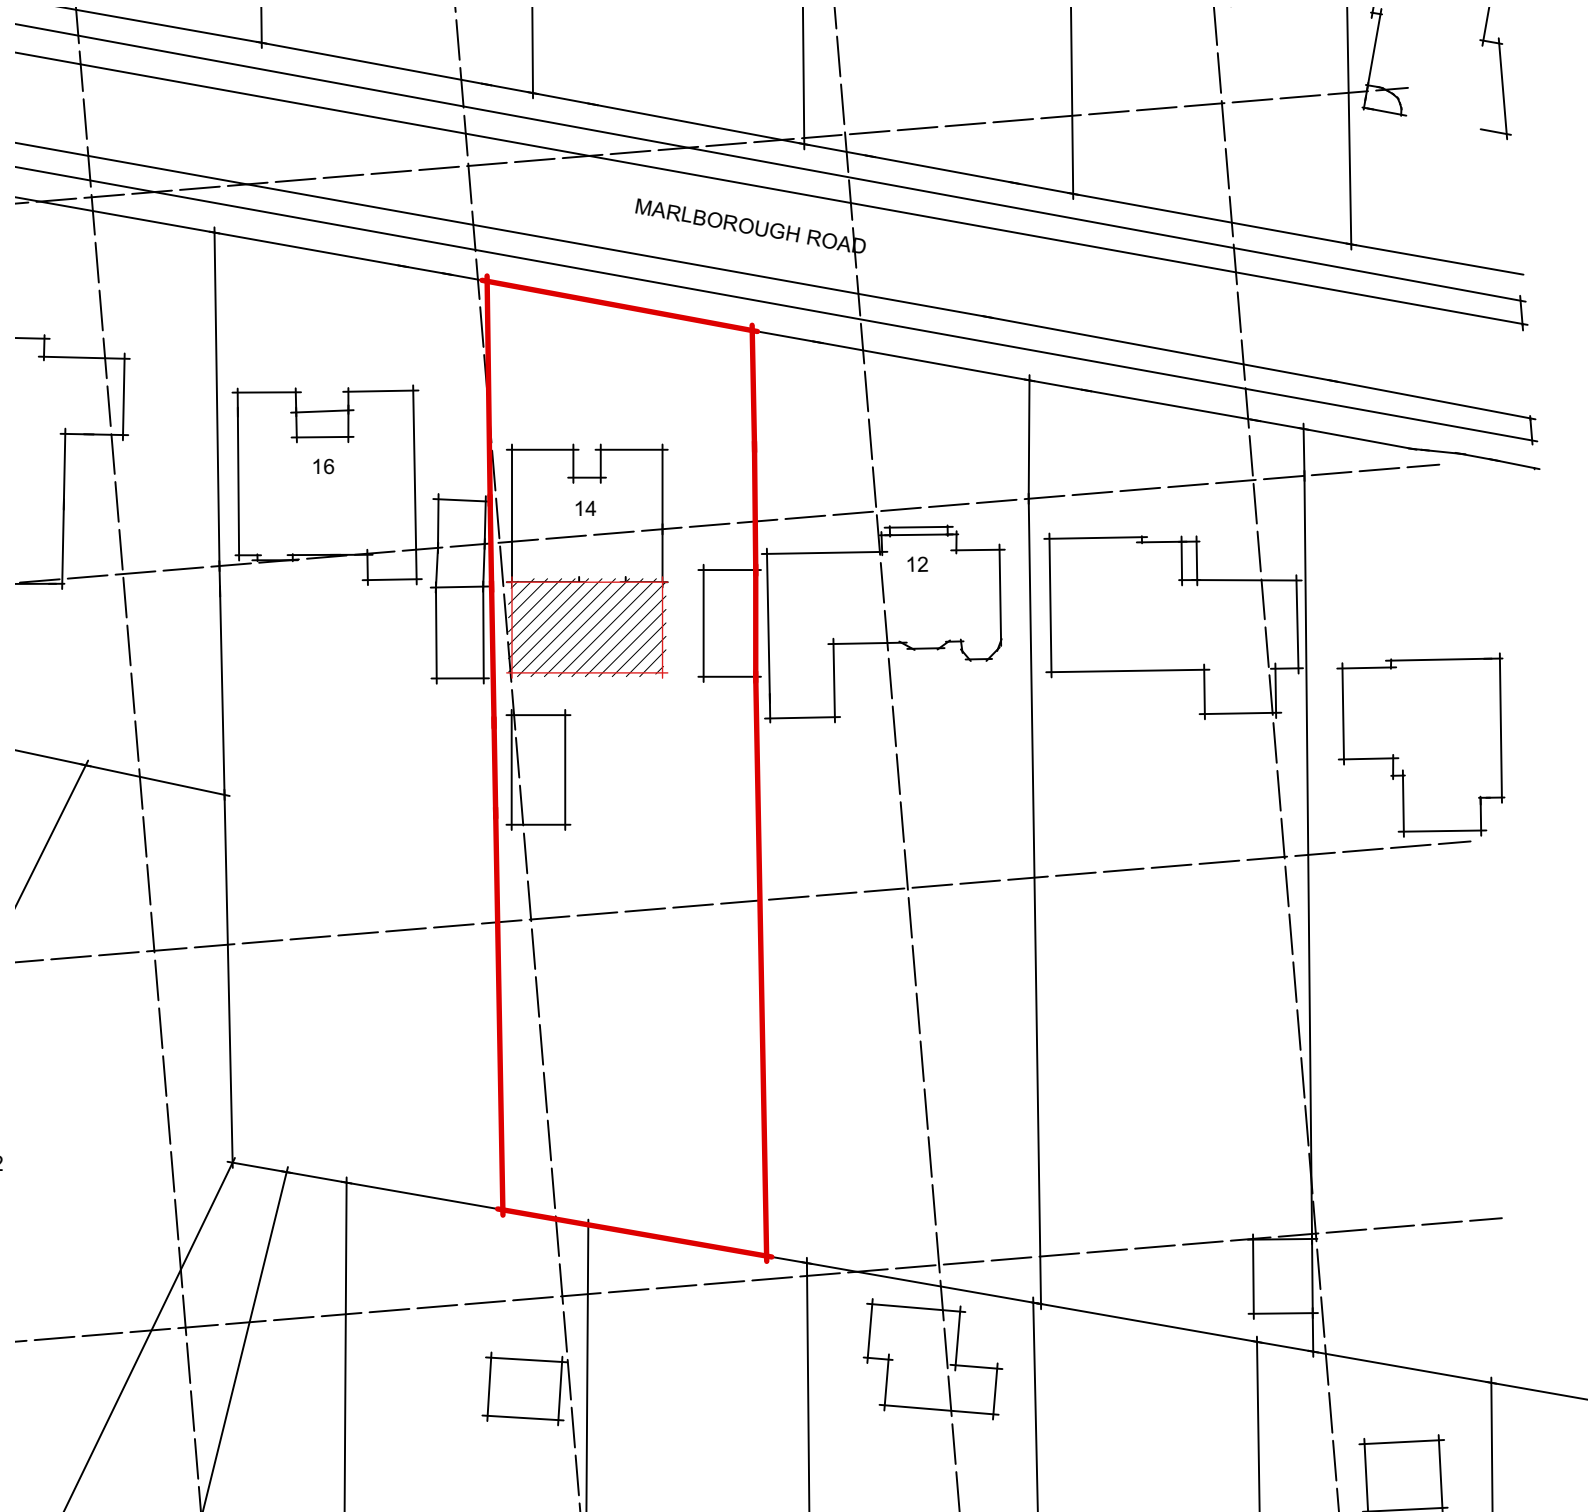

EXISTING
BLOCK PLAN

1:500 @ A3



Project:

14 MARLBOROUGH RD
CHANDLERS FORD,
HAMPSHIRE
SO53 5DH

Title:

SITE LOCATION PLAN +
EXISTING BLOCK PLAN

Client:

MR AFSHAR

Date:

DEC 2023

Dwg No:

8278/E/100

Revision:

-

Scale:

VARIOUS

@ A3

Drawn:

TMP

Checked:

PHB

Status:

PRELIM

THE
Genesis Design
STUDIO

CHARTERED ARCHITECTS

MEAD MILL MILL LANE ROMSEY
HAMPSHIRE SO51 8EQ

T : (01794) 519333
F : (01794) 519666
E : mail@thegenesistudio.com

© The Genesis Design Studio Ltd