



REVISIONS		
A	Planning Package	21/12/23
B	Planning Comments	29/02/24

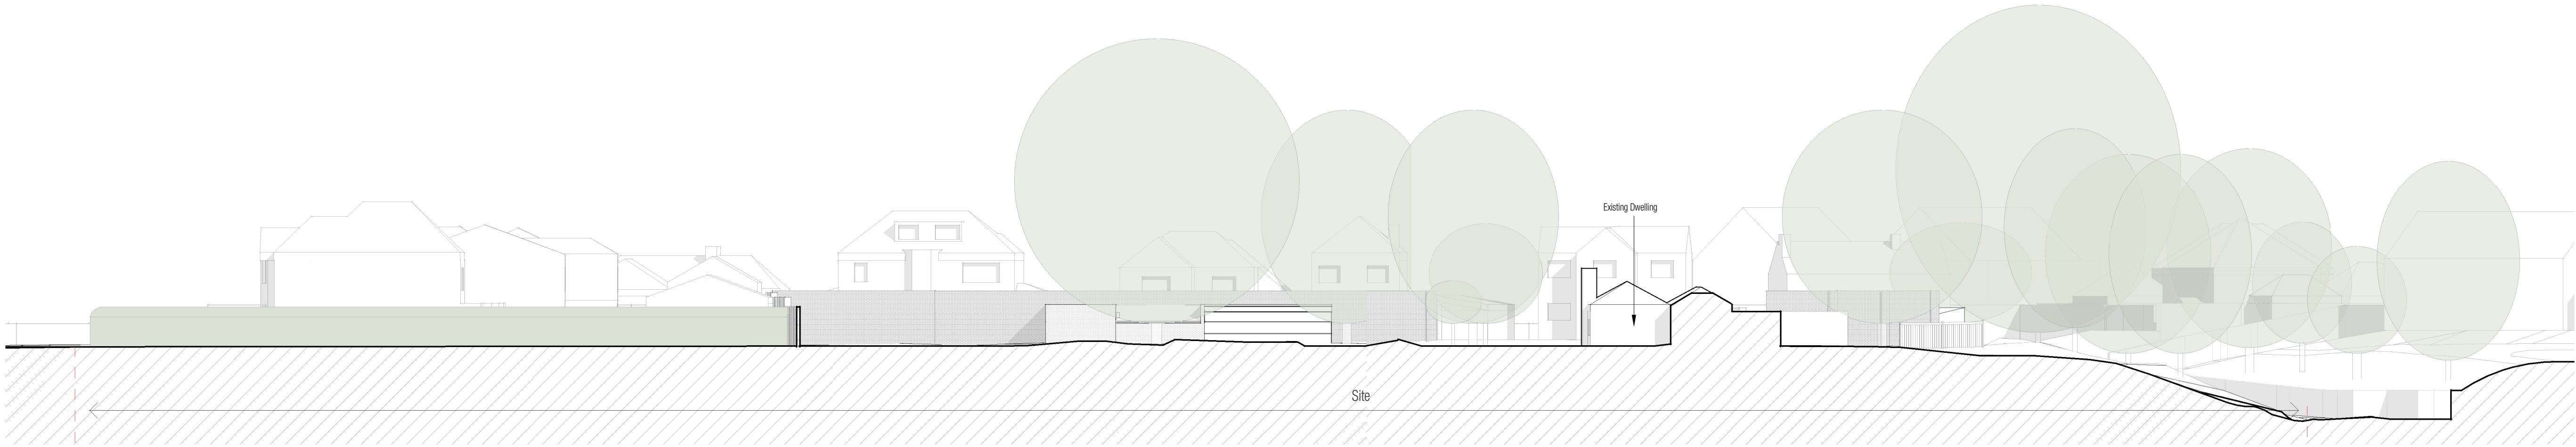


Existing South-West Site Elevation

1 : 250

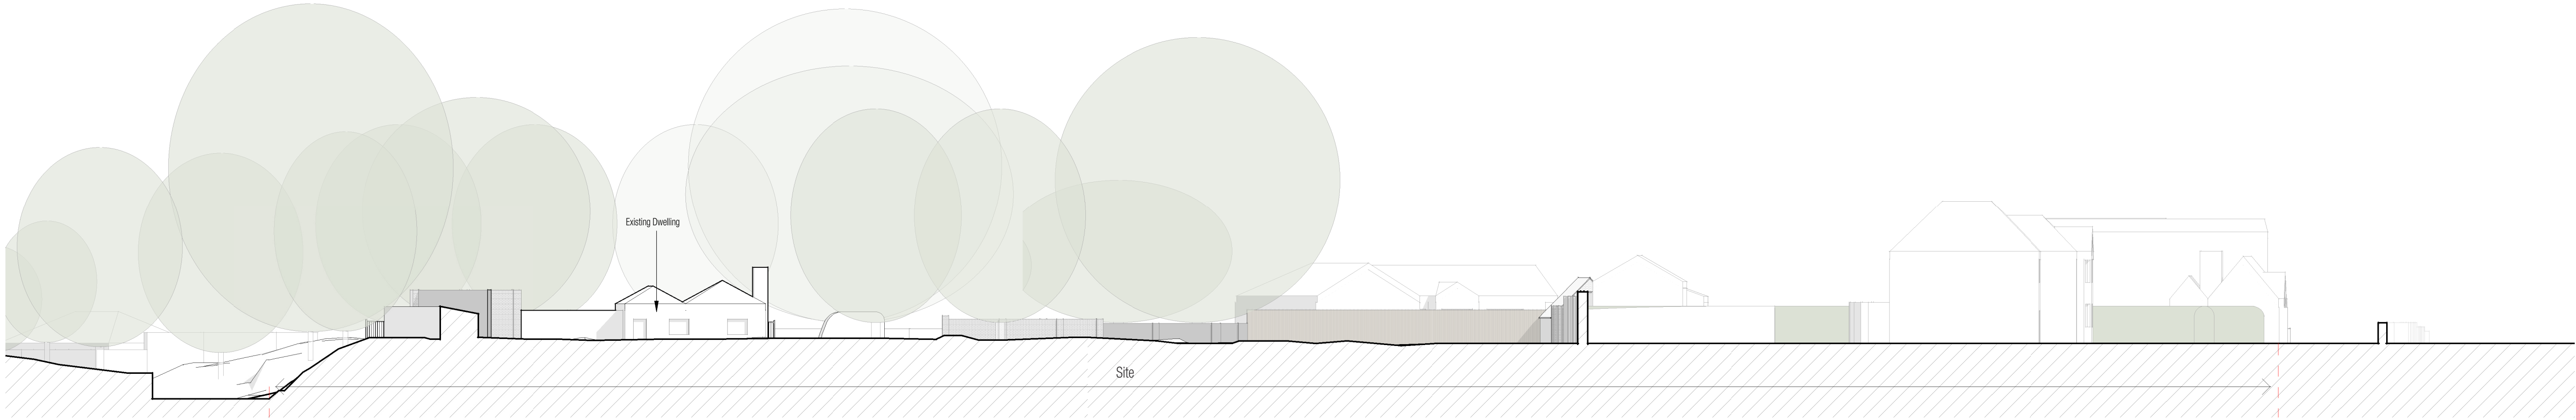


Existing North-East Site Elevation

1 : 250

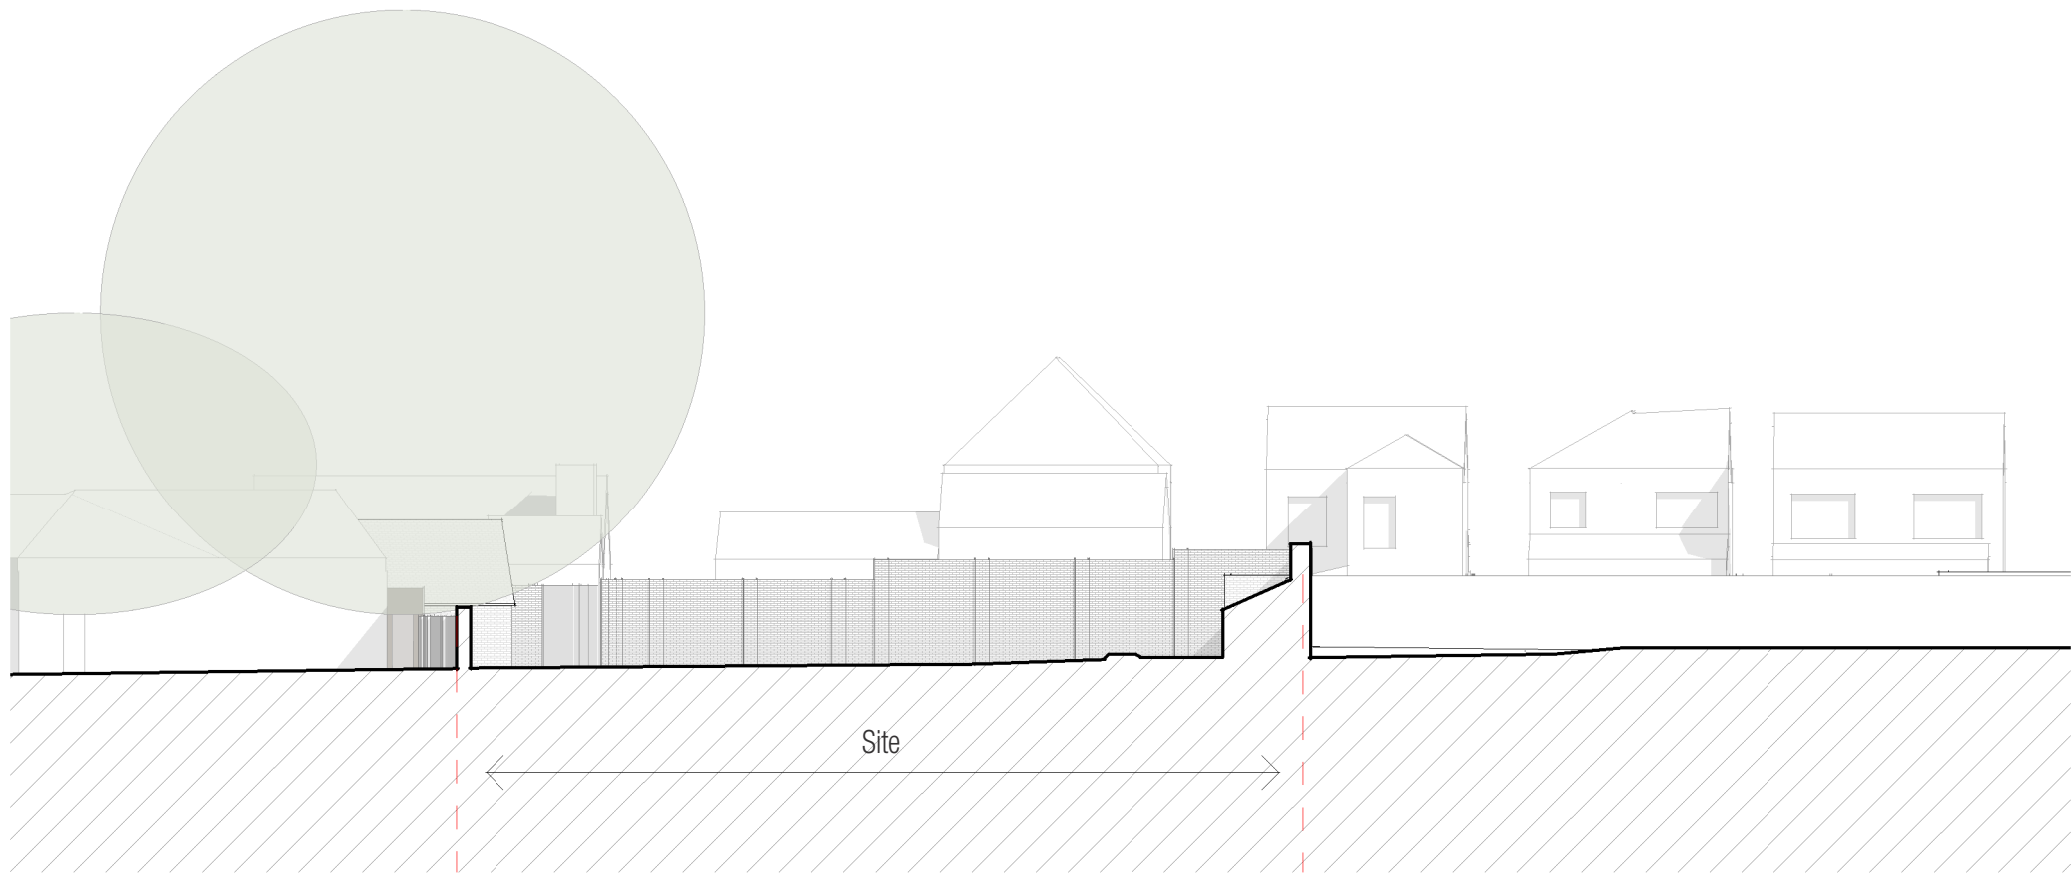


Existing South-East Site Elevation

1 : 250

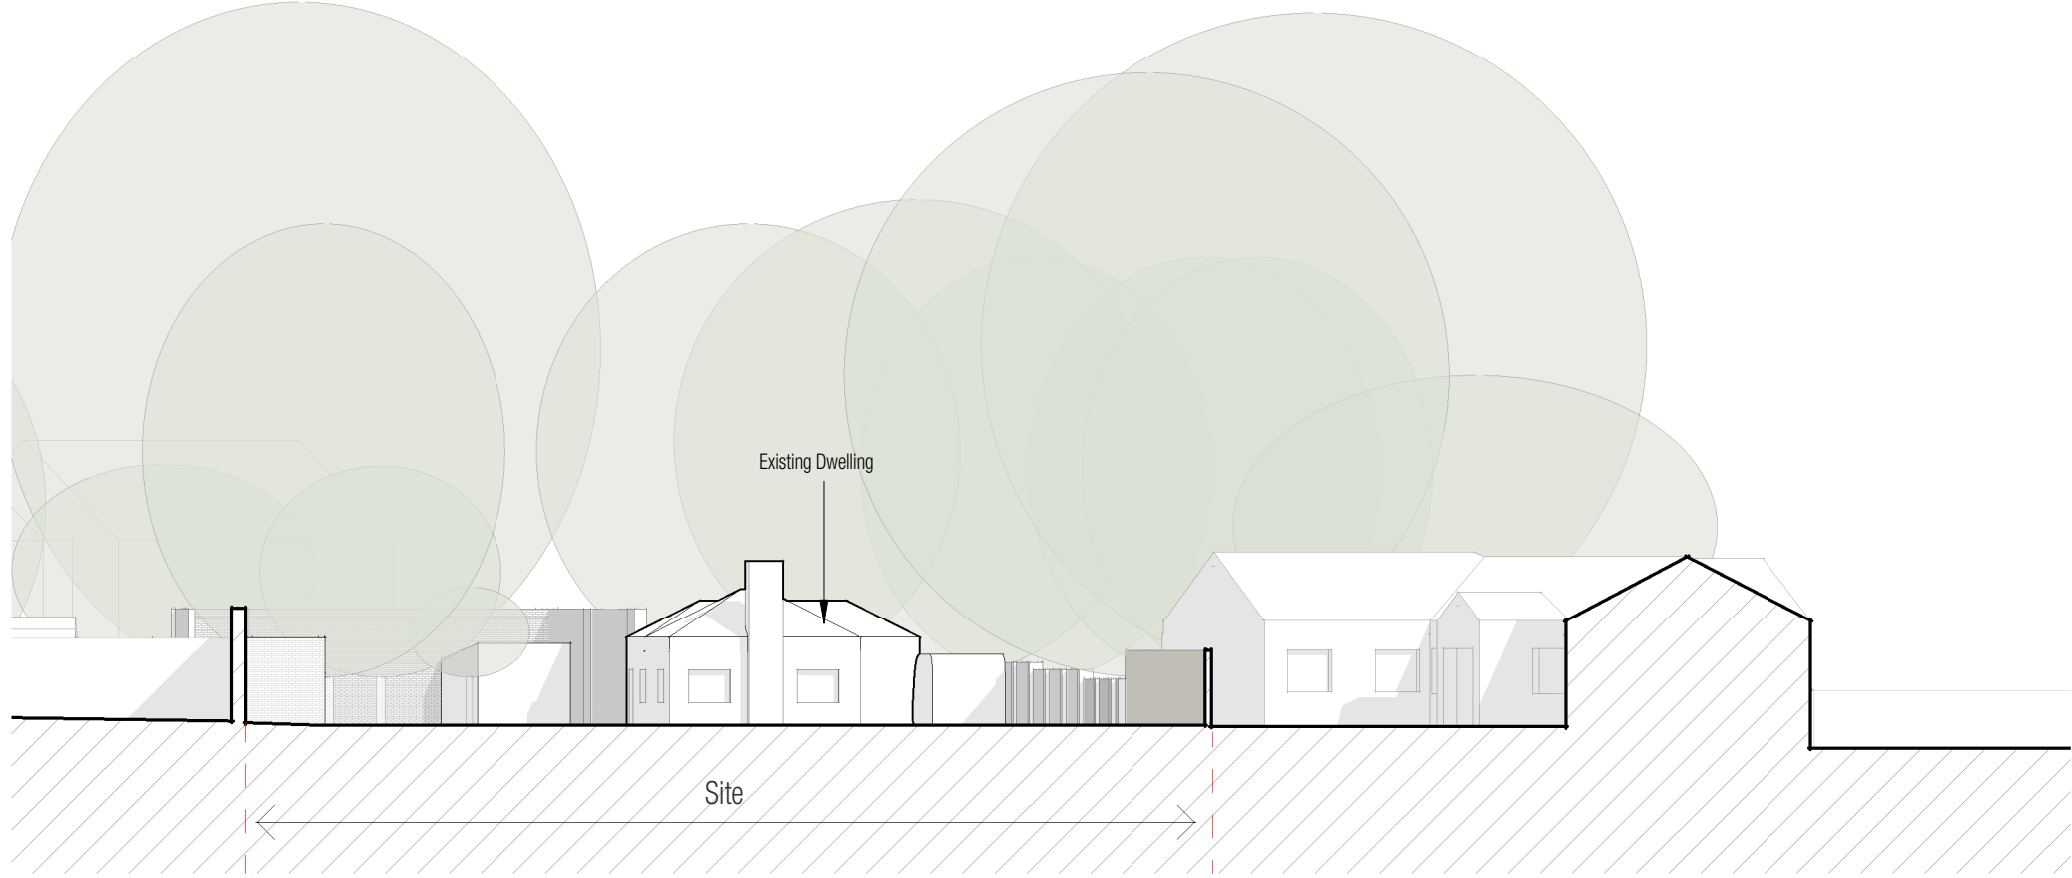


Existing North-West Site Elevation

1 : 250

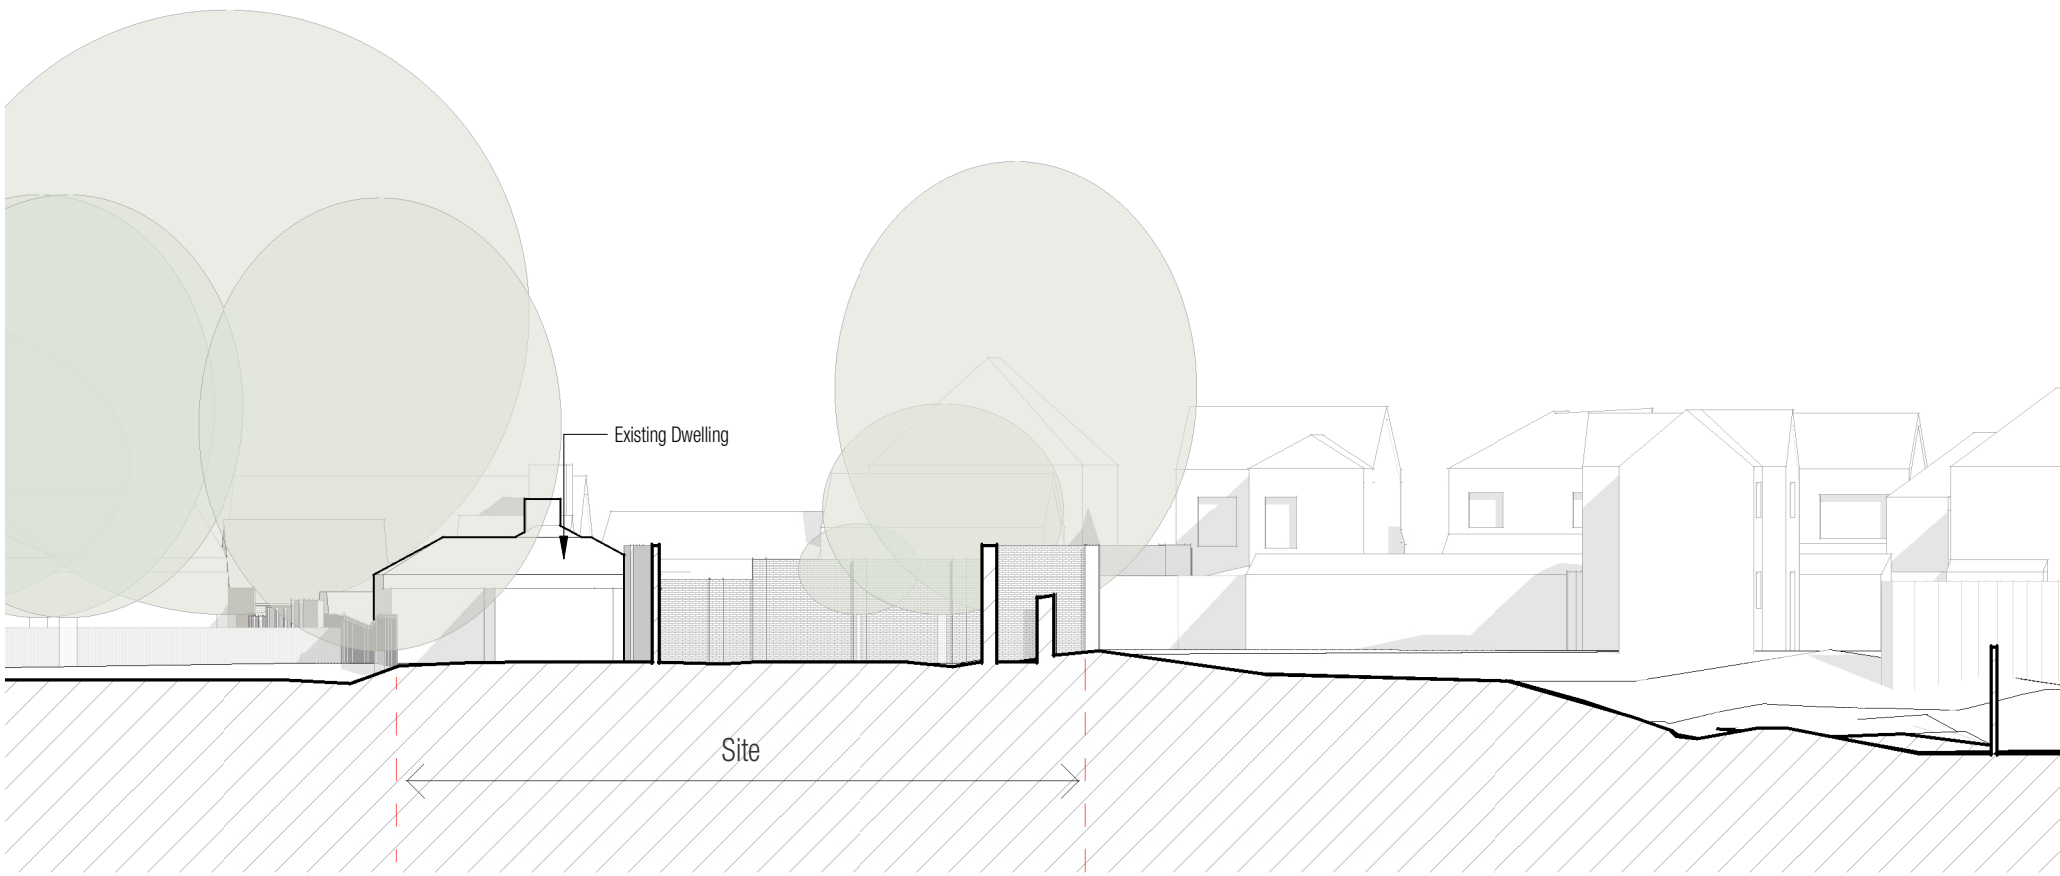

Existing South-East Site Elevation


1 : 250

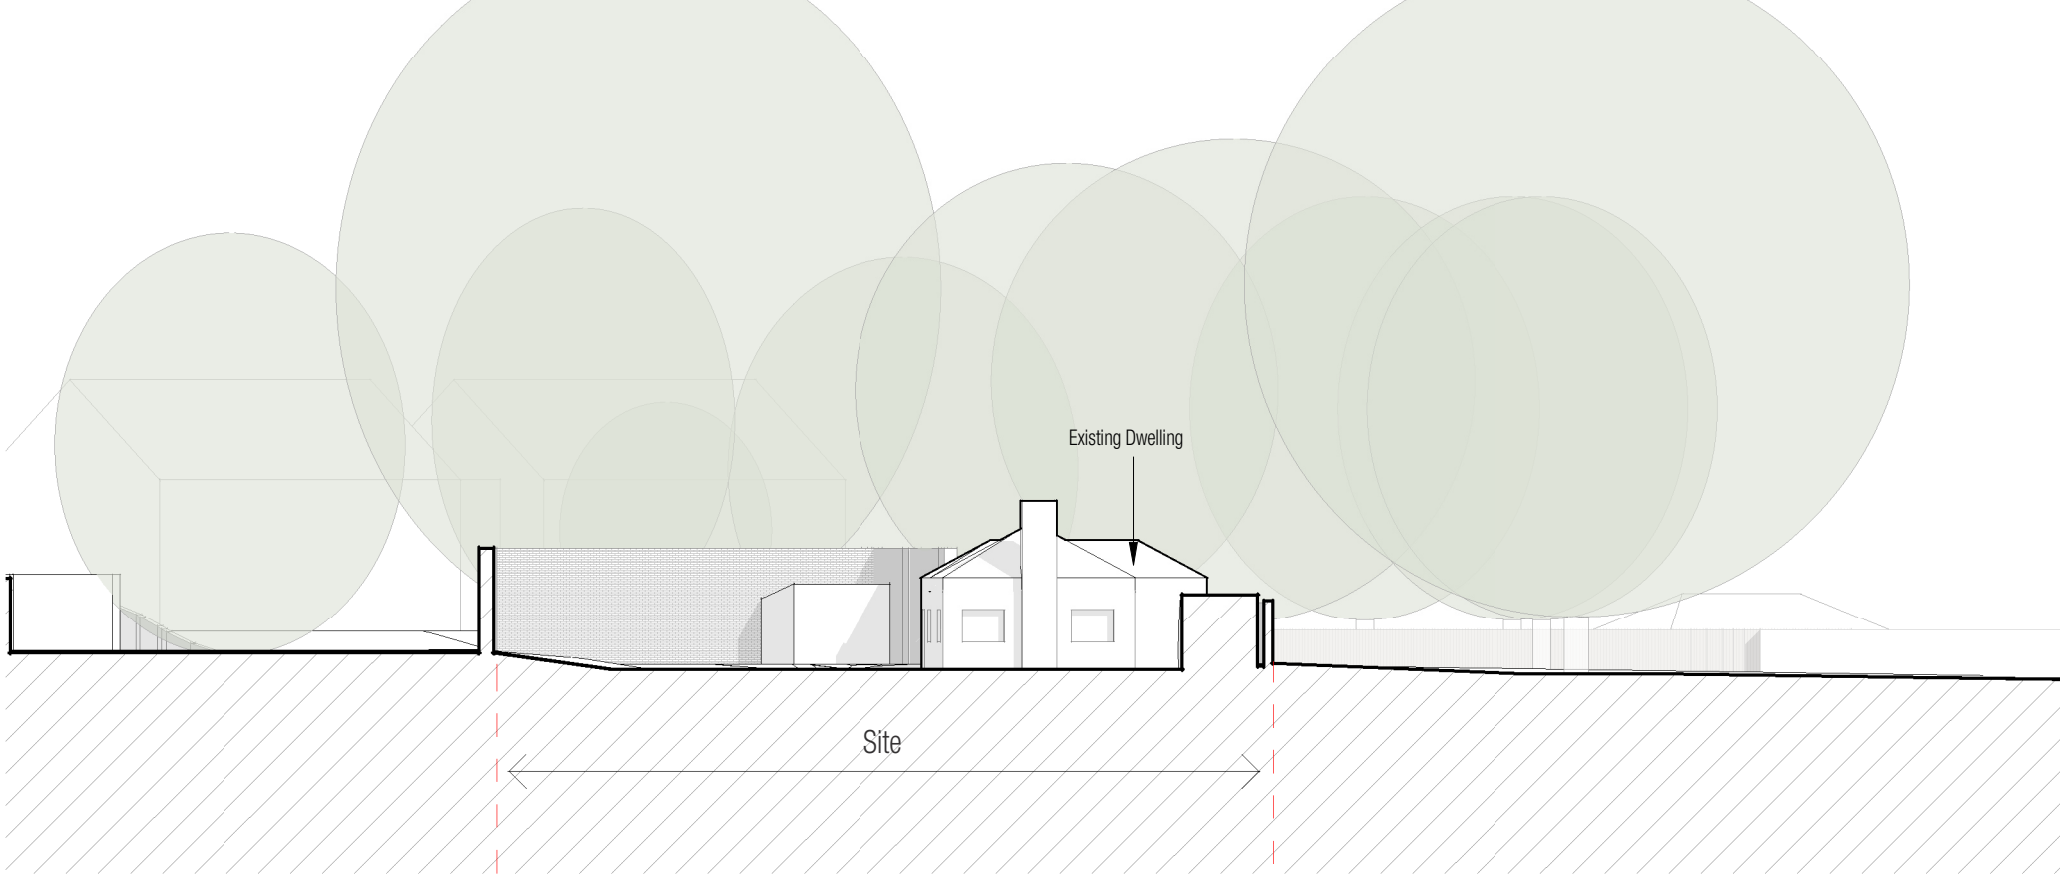

Existing North-West Site Elevation

1 : 250

KEY PLAN

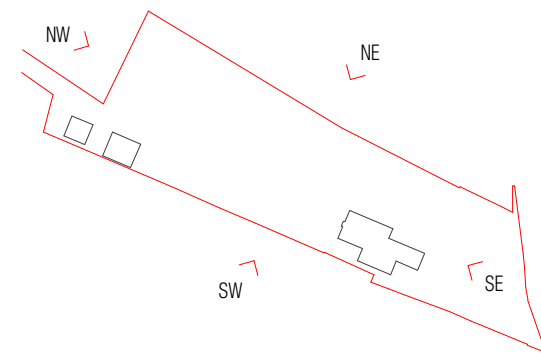

NOT FOR CONSTRUCTION

GILES ARCHITECTS

45 Southgate Street - Winchester
www.gilesarchitects.co.uk
01962 458 078

STATUS
PLANNING

PROJECT
ST. MARTINS CLOSE,
BISHOPSTOKE, SO50 6BH

TITLE
EXISTING SITE ELEVATIONS

SCALE
As indicated @ A1

DATE
21/12/23

DRAWN
CS

REVIEWED
AG

JOB NO.
2022-009

NUMBER
110

REVISION
B

