




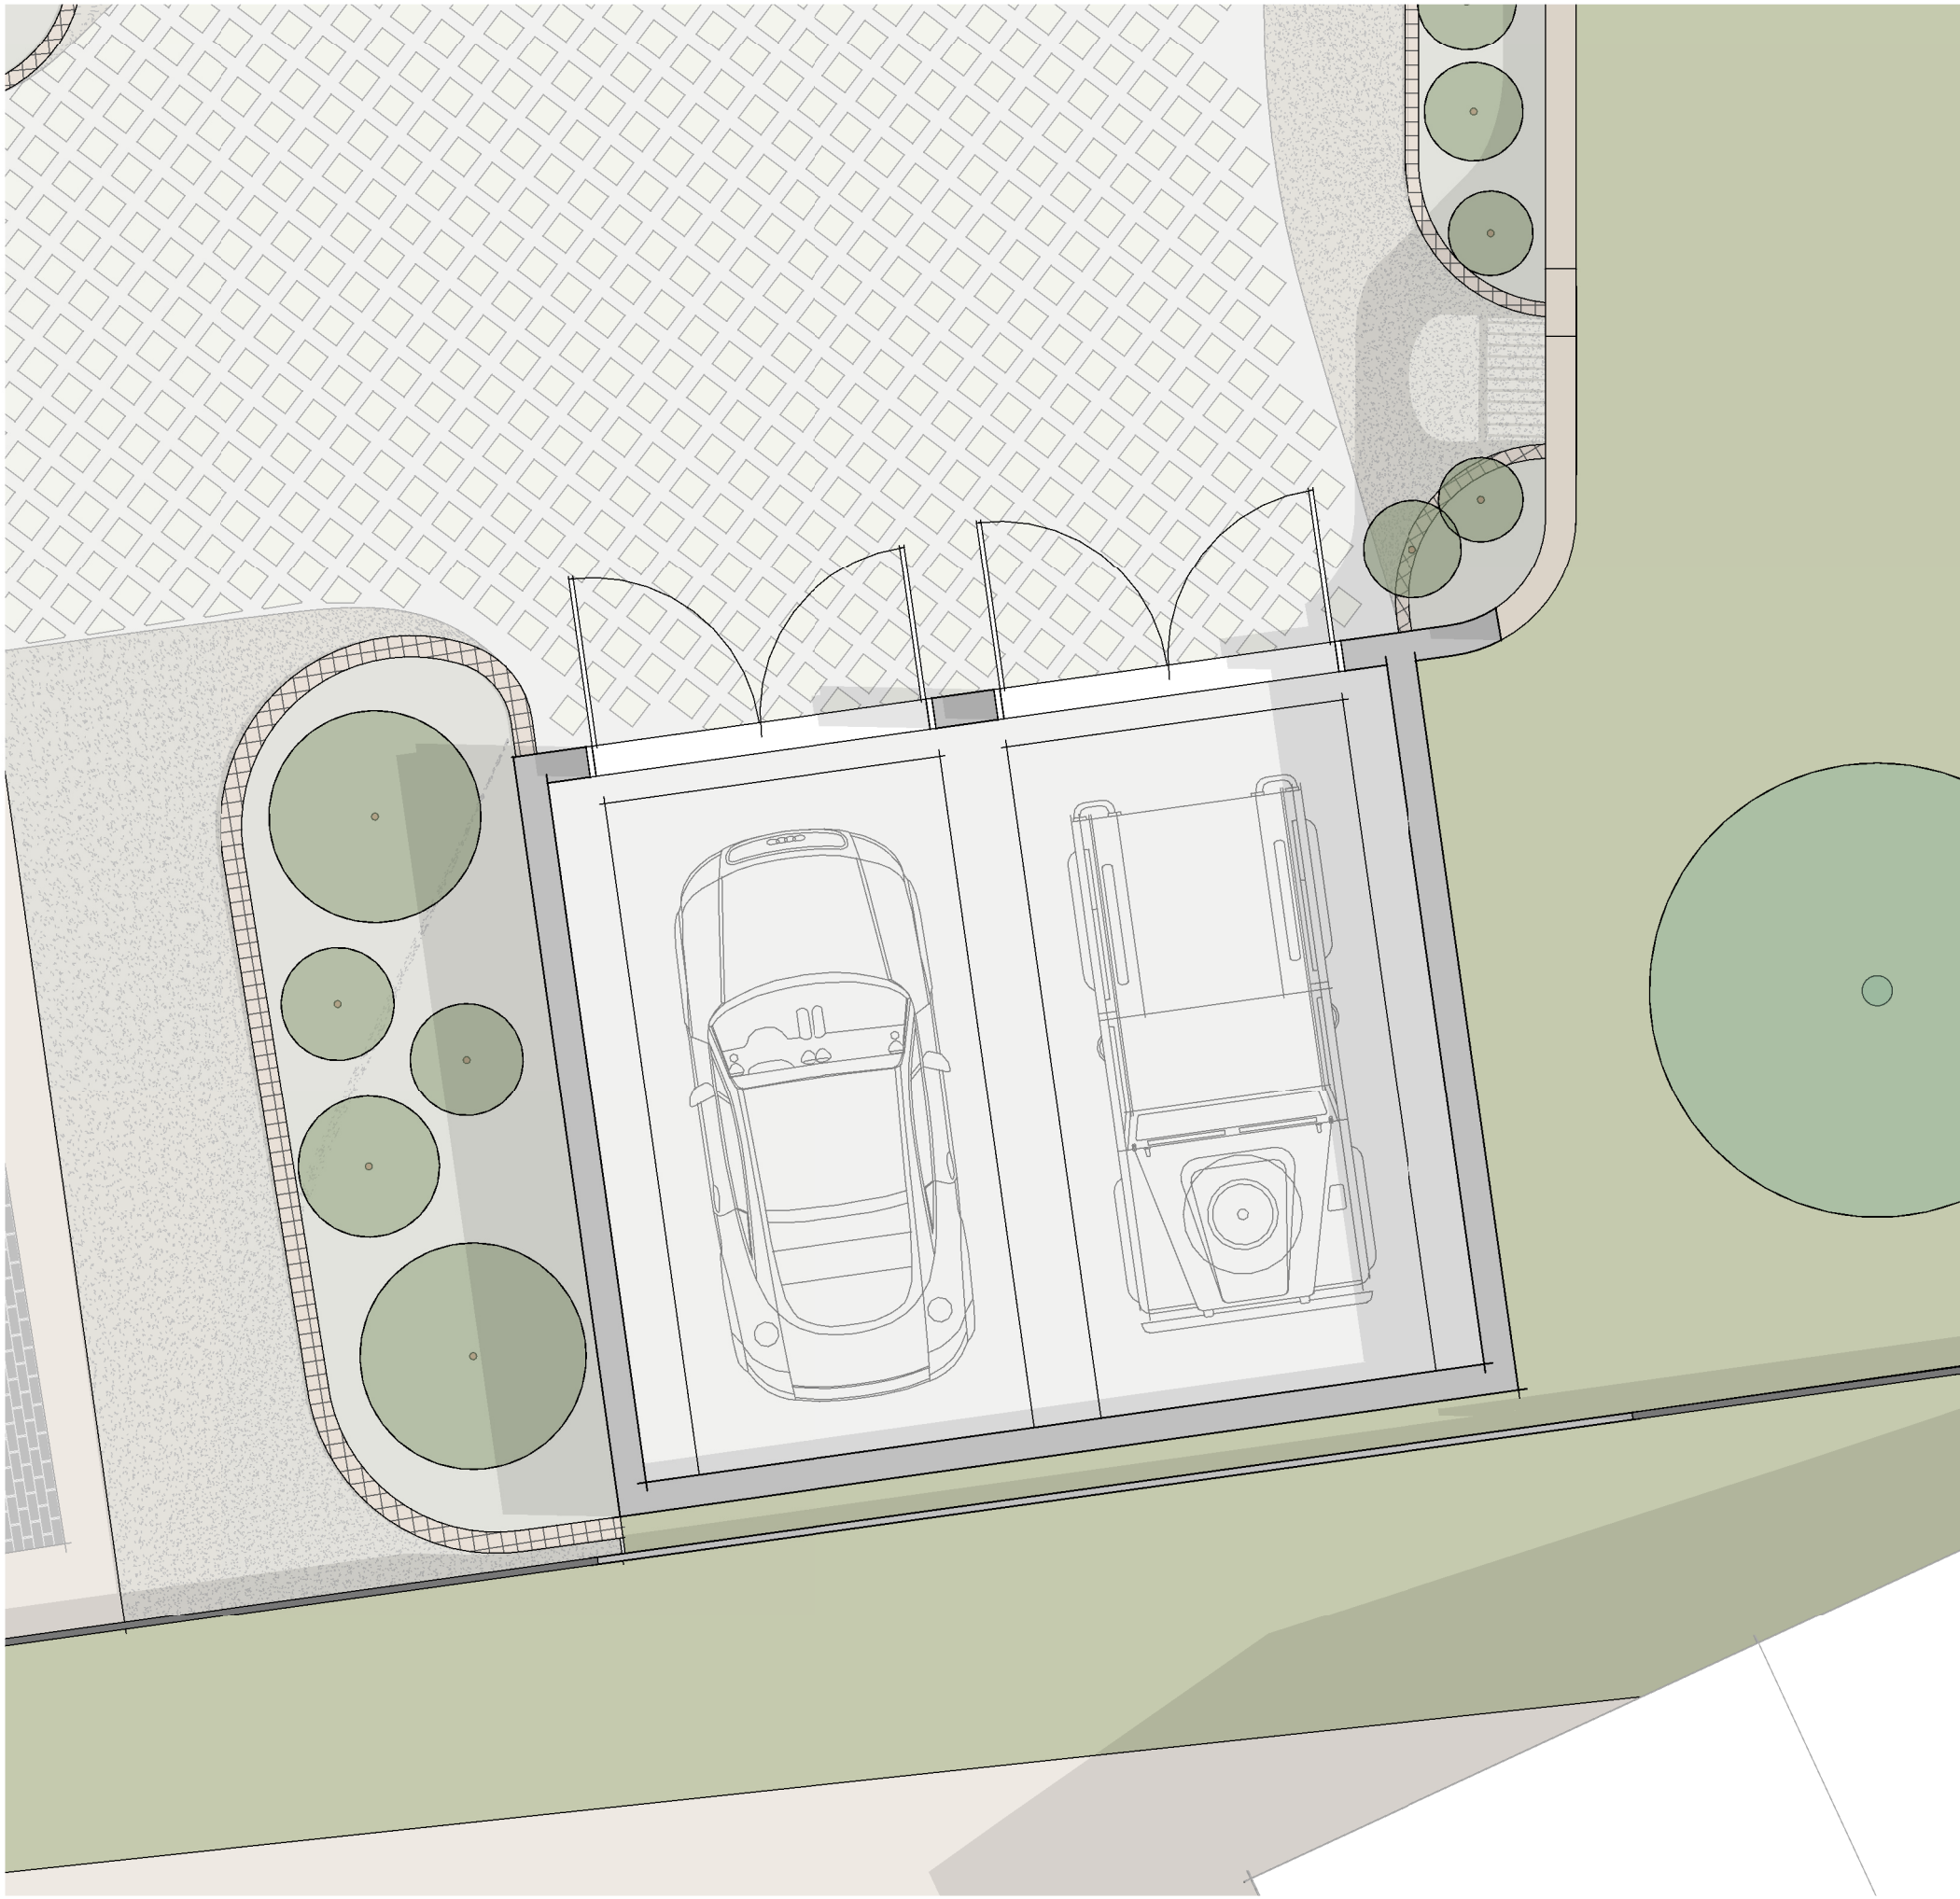


Proposed Garage Floor Plan - H.01
1 : 50

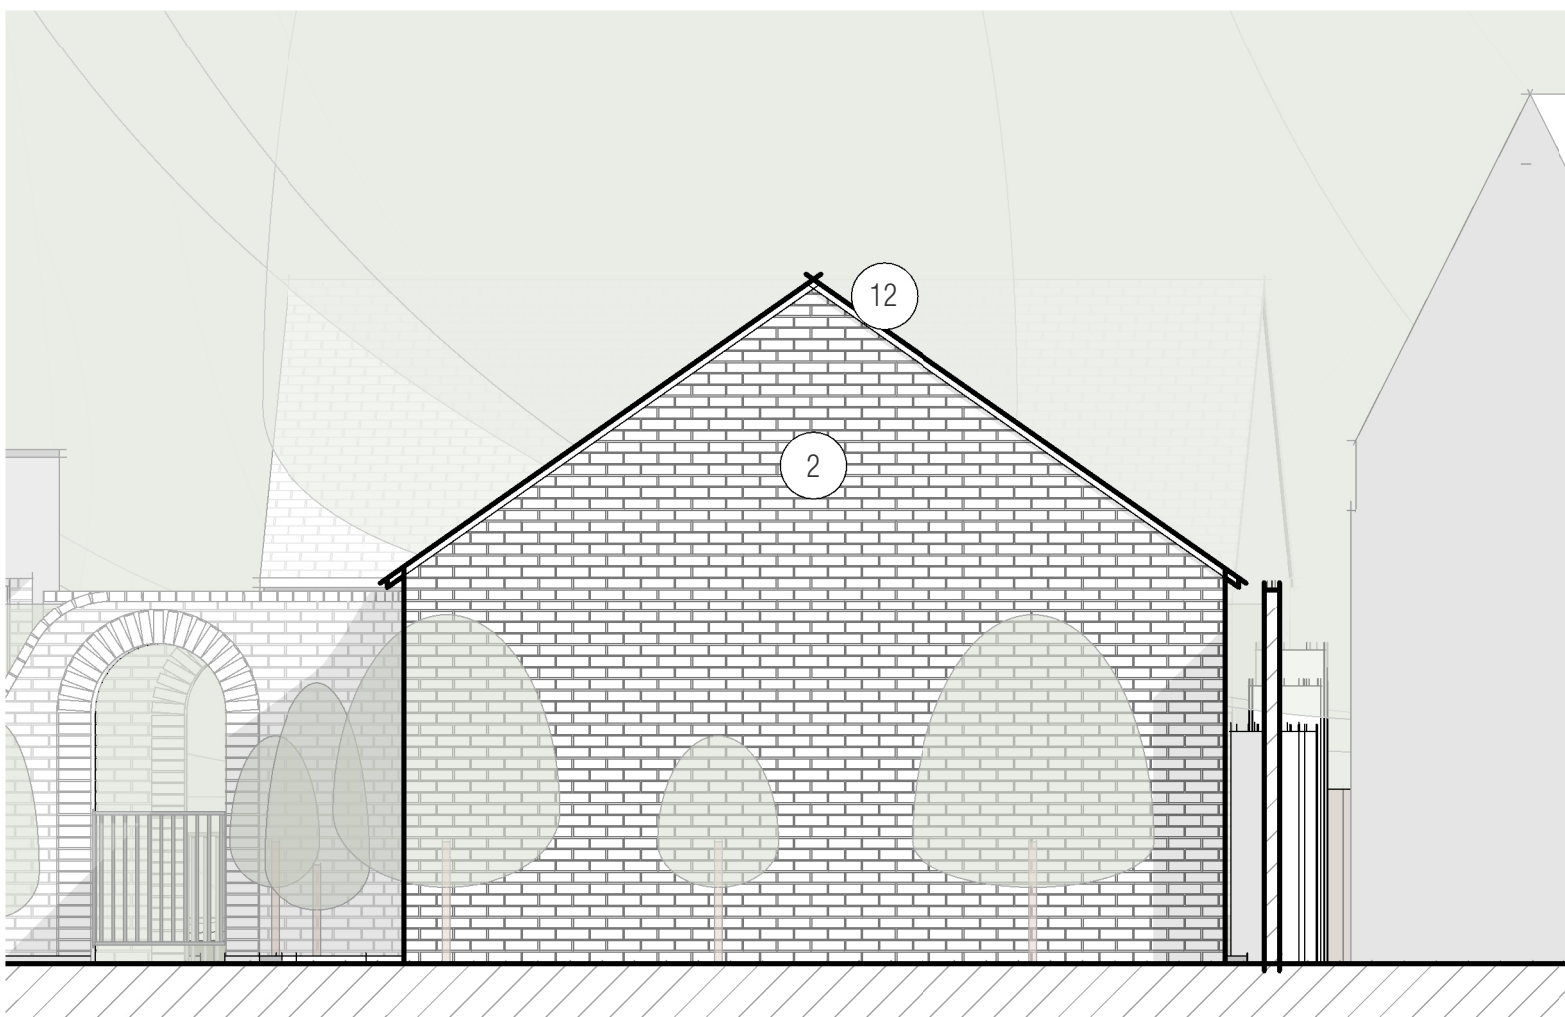


Proposed Garage West Elevation - H.01
1 : 50

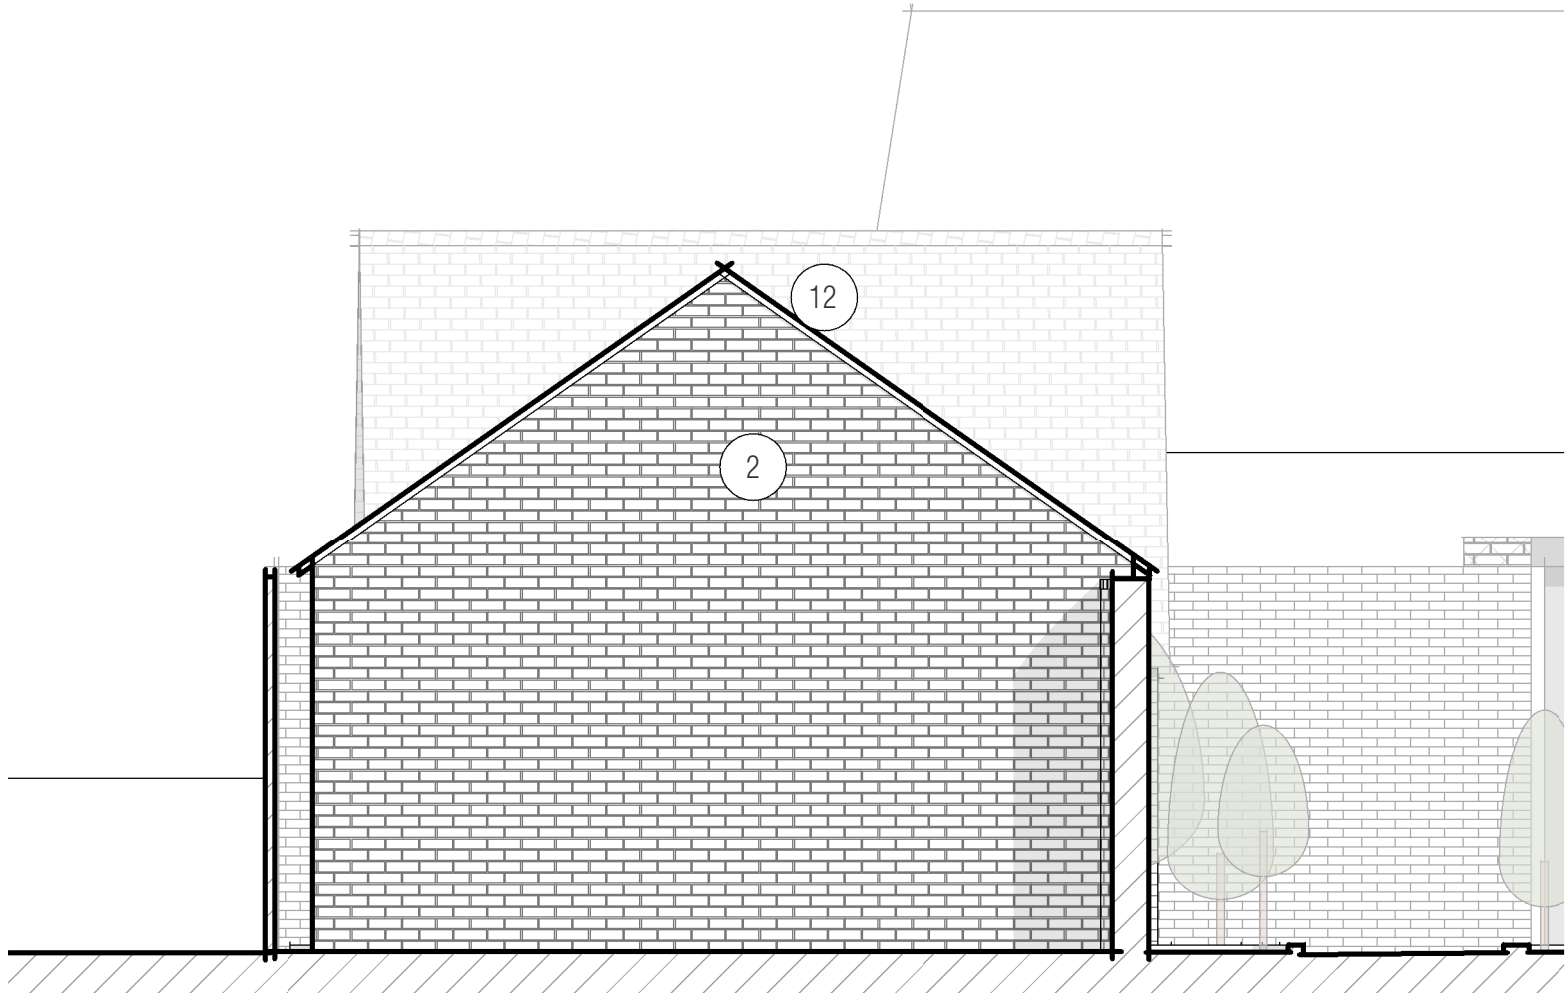

Proposed Garage East Elevation - H.01
1 : 50

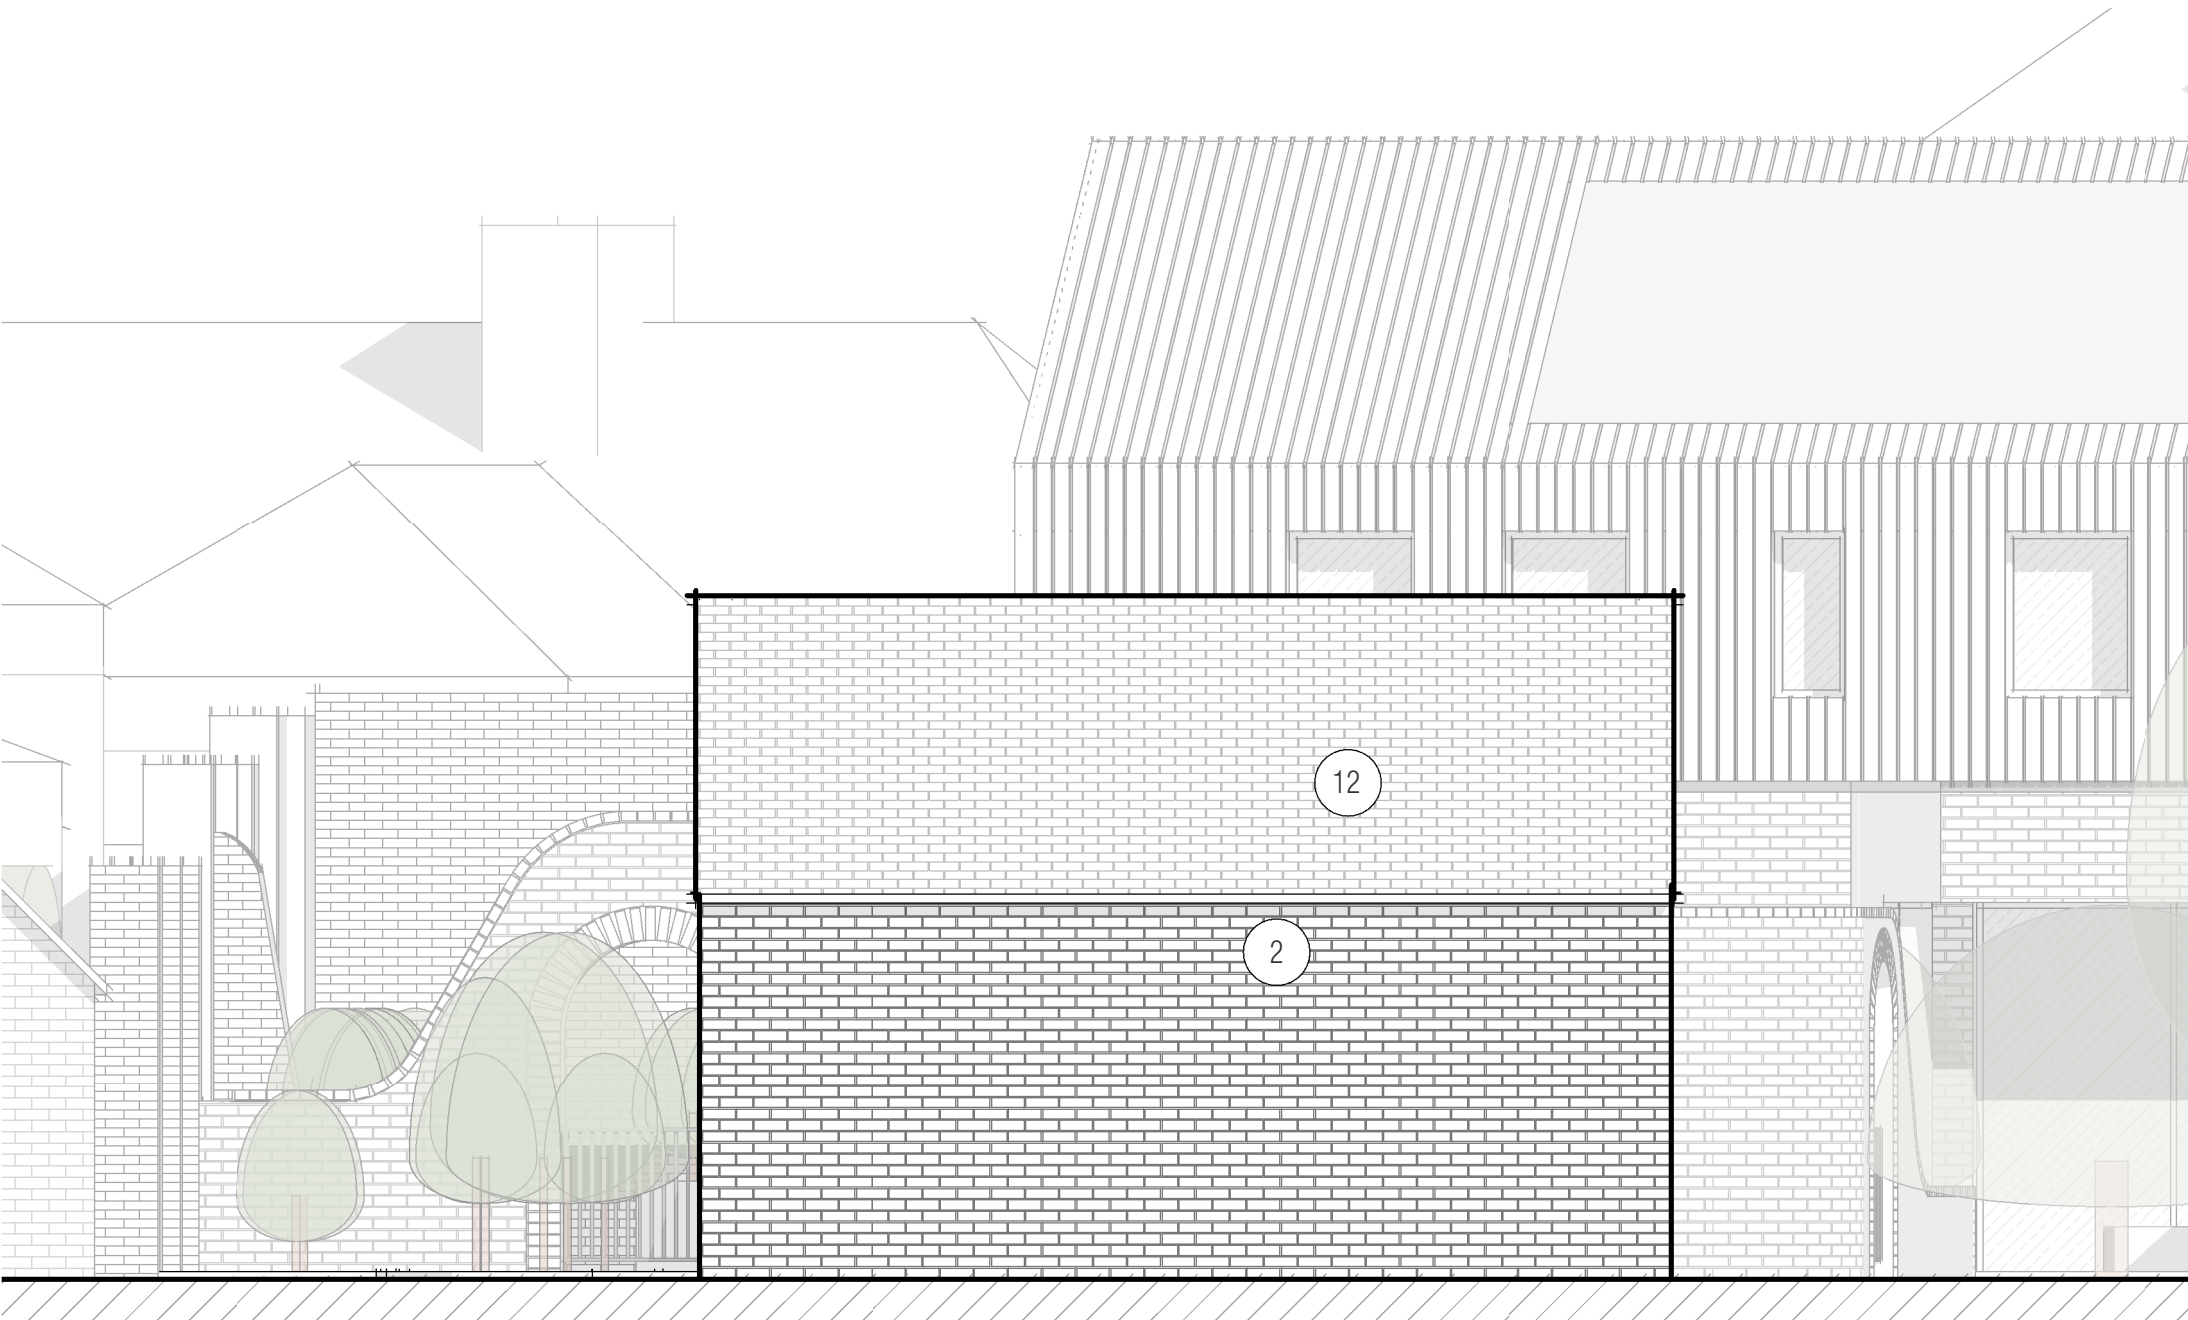

Proposed Garage South Elevation - H.01
1 : 50

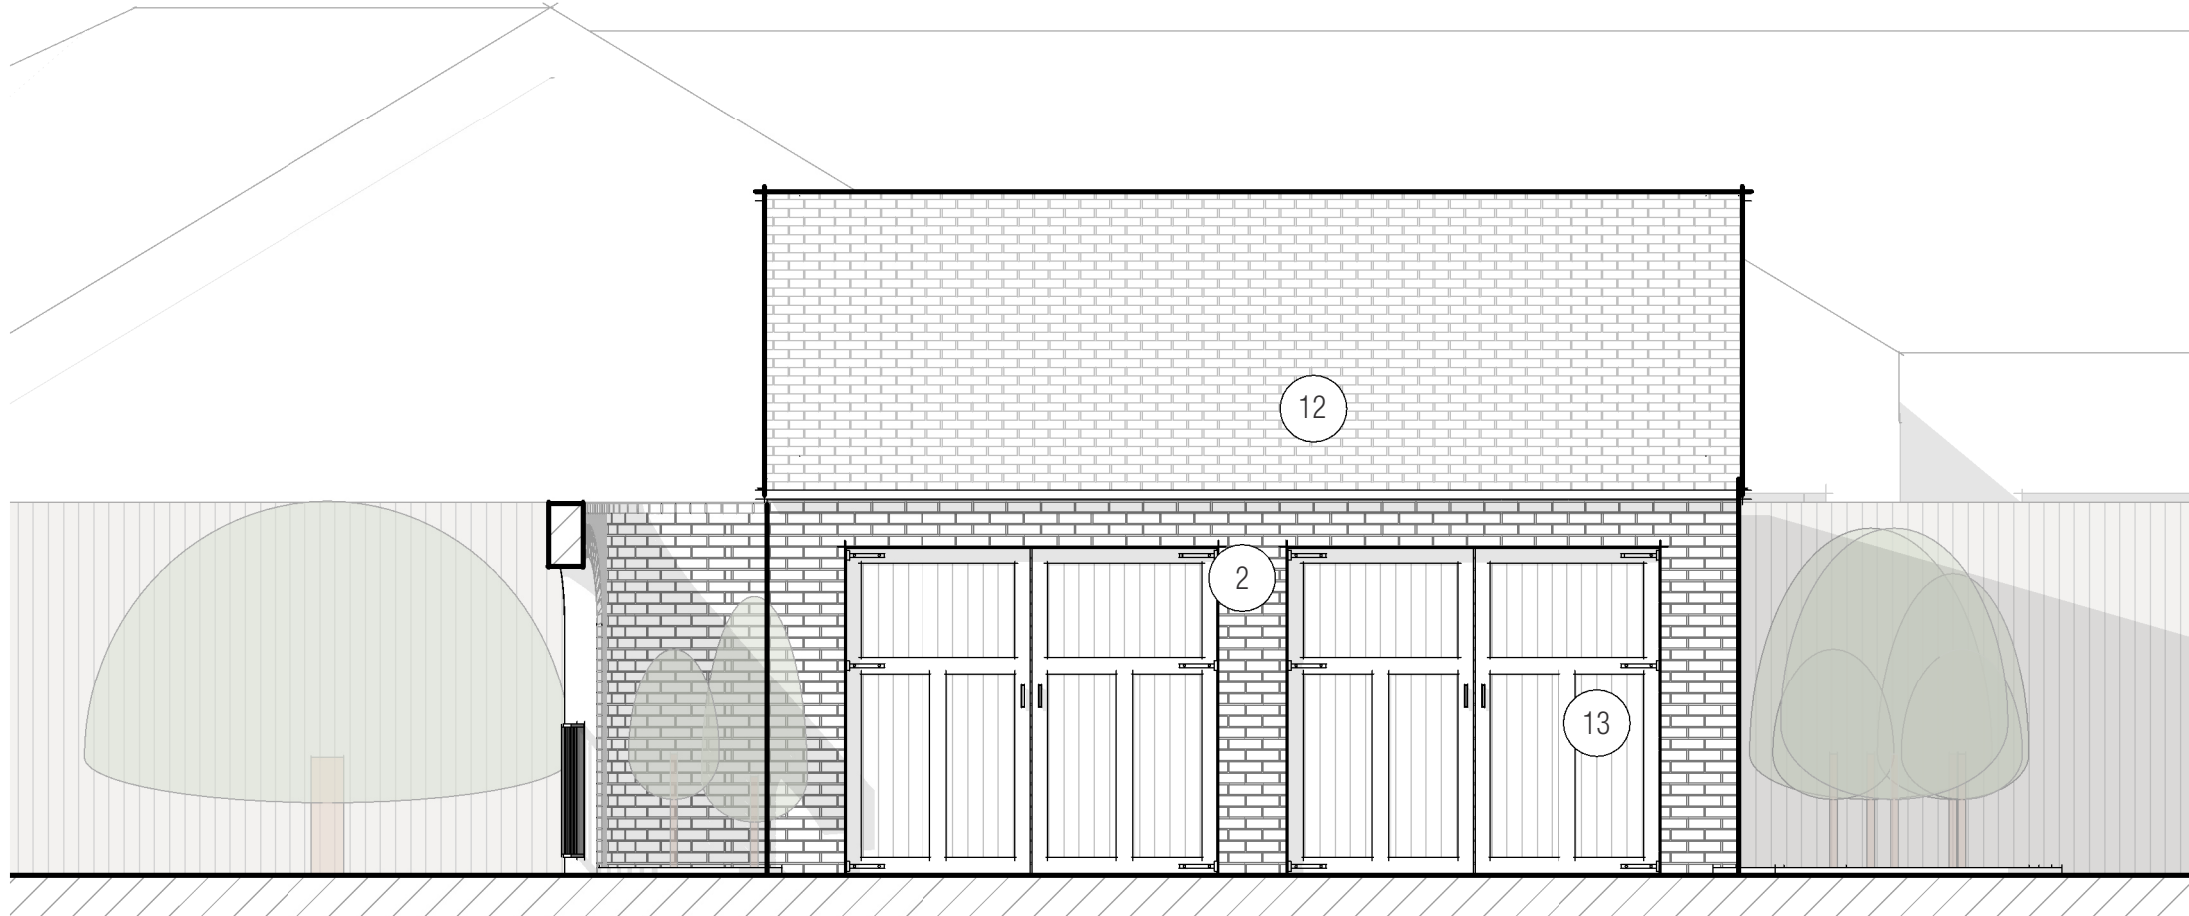

Proposed Garage North Elevation - H.01
1 : 50


0 0.5 1 2 5 m



MATERIALS KEY

- 1 Existing brick boundary wall
- 2 Multi-tone dark brick
- 3 Vertical cedar cladding
- 4 Recessed PV panels, flush with roof
- 5 Aluminium glazing system, PPC Black
- 6 Timber hardwood arched entrance door
- 7 Steel railings & gates, PPC Black
- 8 Folded aluminium parapet capping, secret fixed
- 9 Frameless glass balustrade
- 10 Vertical timber planters
- 11 Aluminium Framed Rooflights, PPC Black
- 12 Slate Roof
- 13 Timber side hinged garage door

KEY PLAN

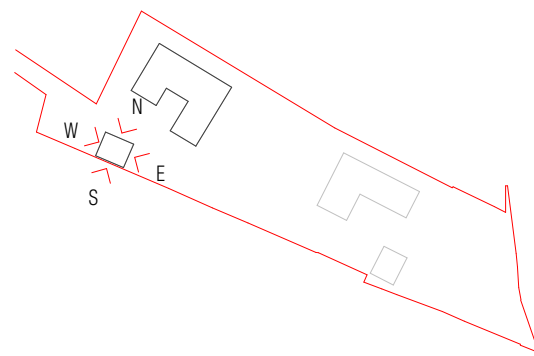

NOT FOR CONSTRUCTION

GILES ARCHITECTS

45 Southgate Street - Winchester
www.gilesarchitects.co.uk
01962 458 078

STATUS
PLANNING

PROJECT
ST. MARTINS CLOSE,
BISHOPSTOKE, SO50 6BH

TITLE
H.01 PROPOSED GARAGE

SCALE DATE
As indicated @ A1 29/02/24

DRAWN REVIEWED
JW RS

JOB NO. NUMBER REVISION
2022-009 240