



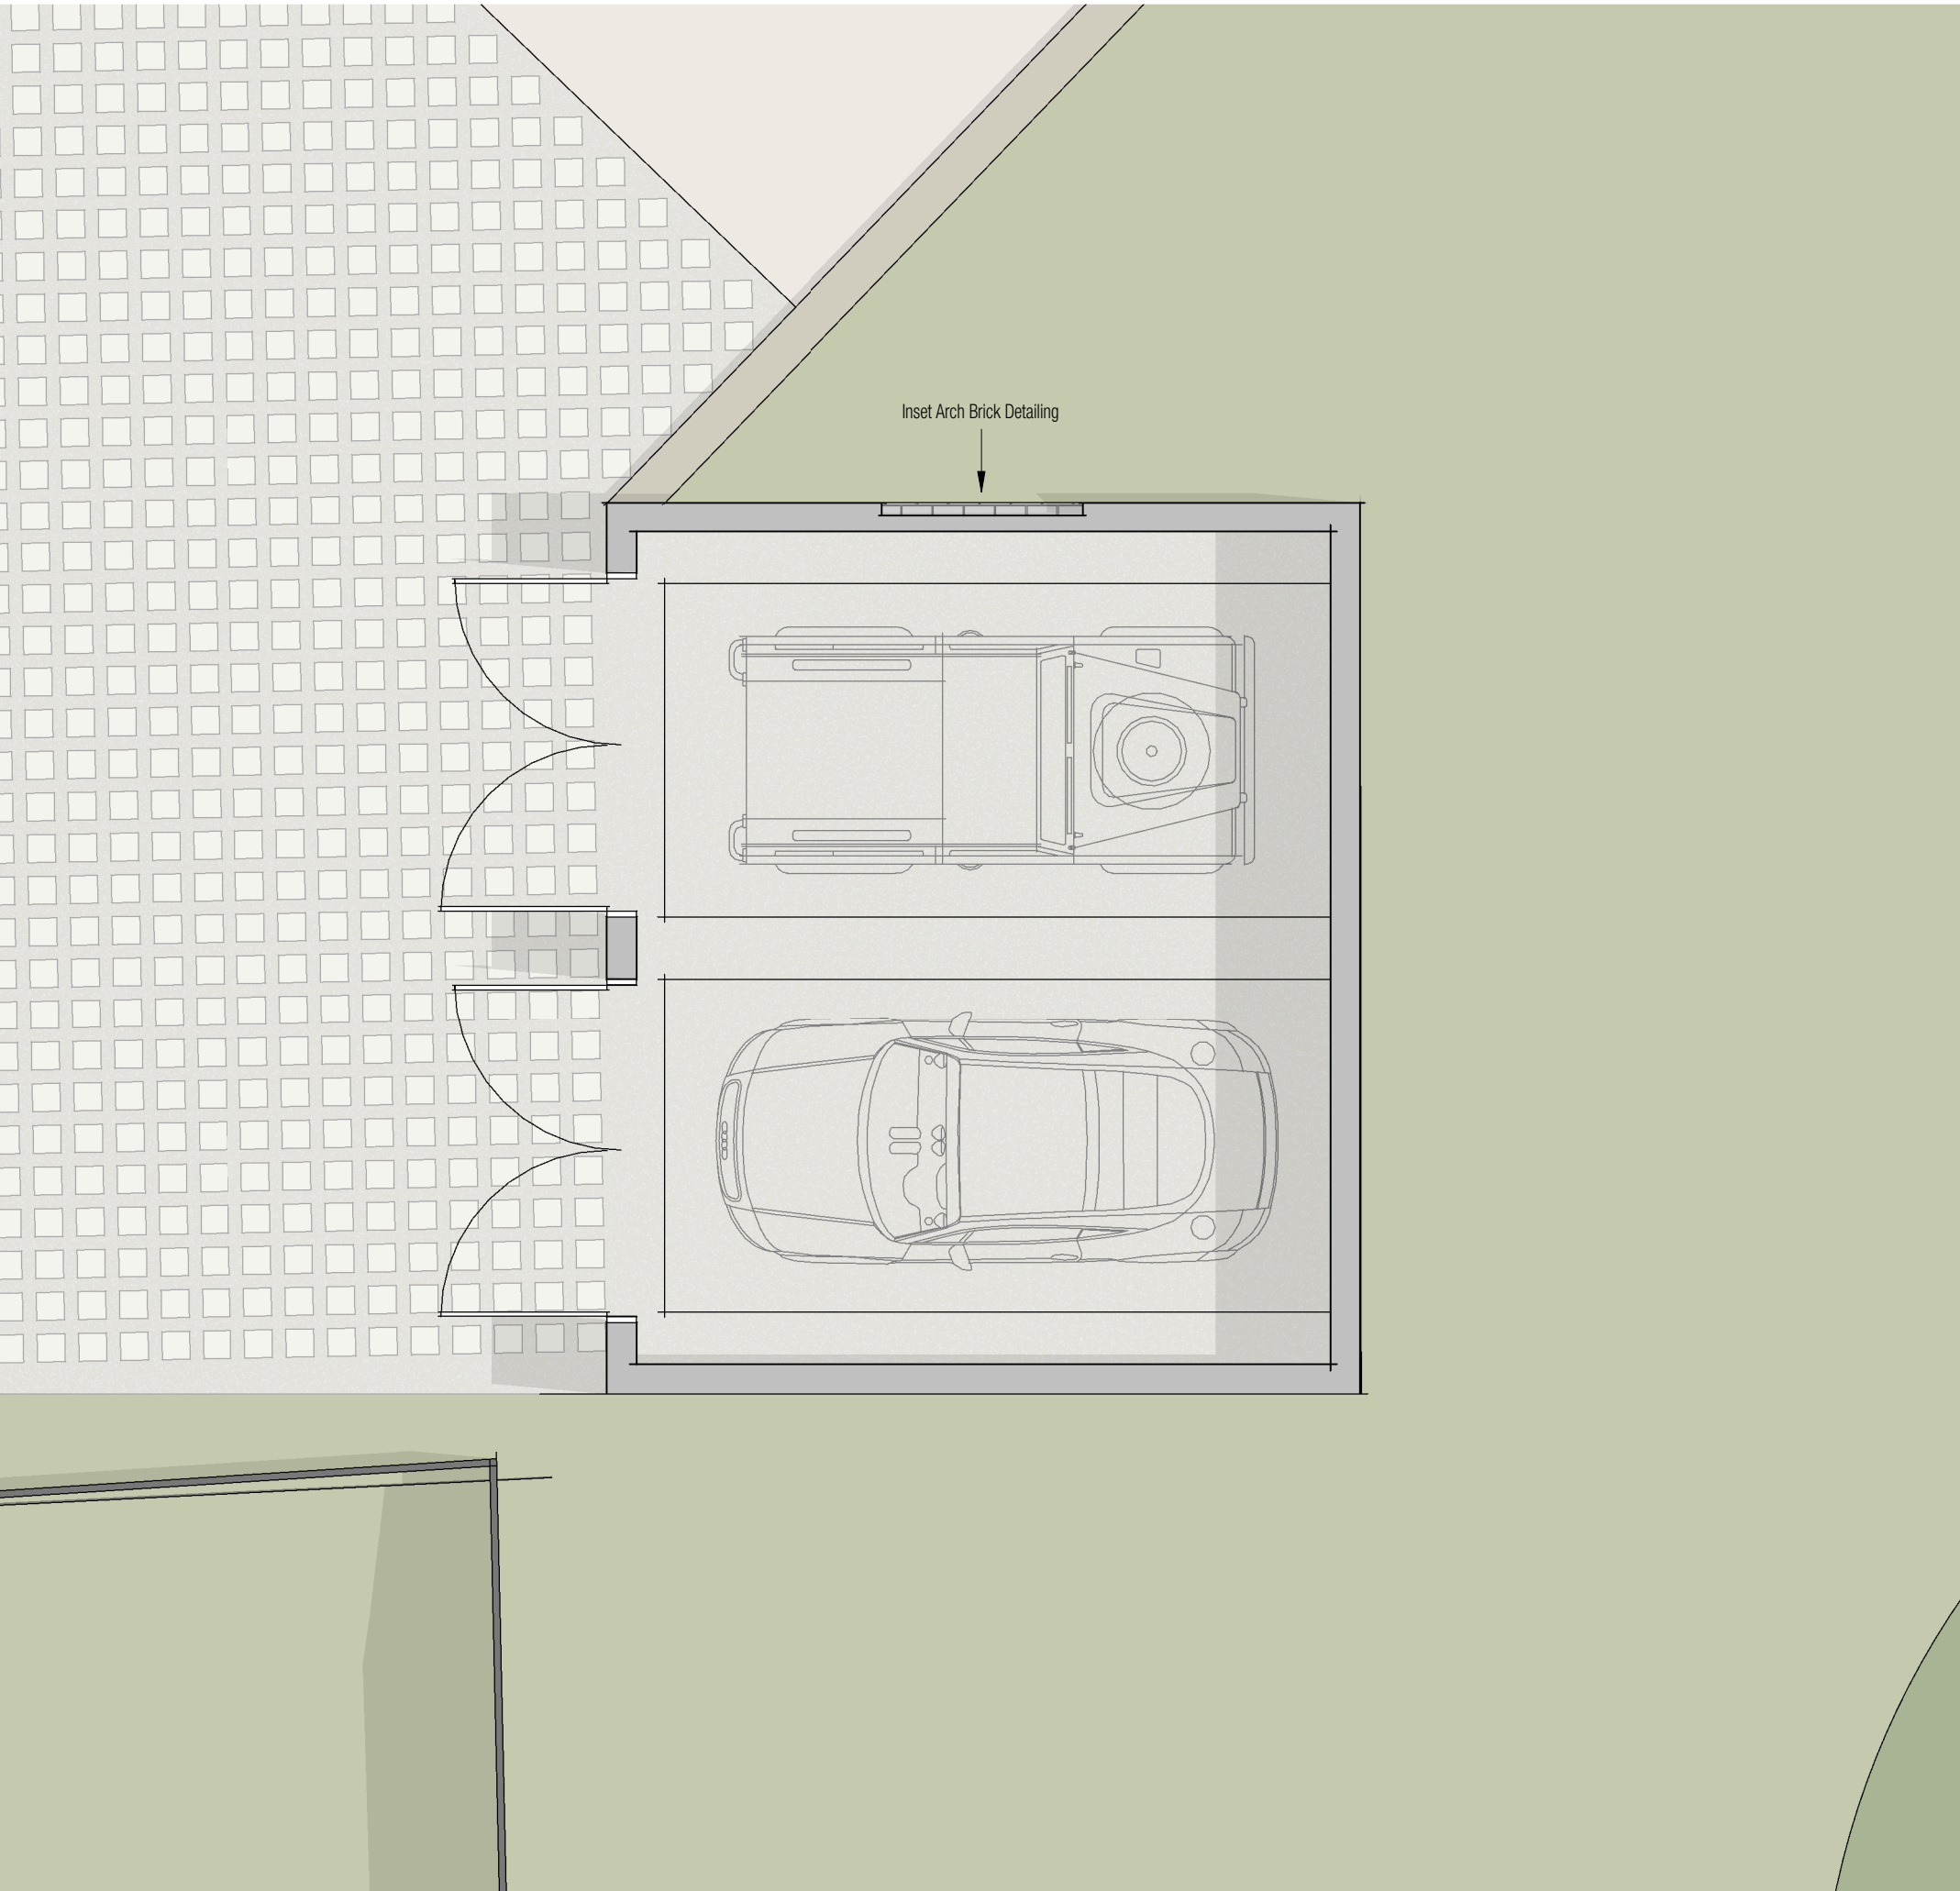


Proposed Garage Floor Plan - H.02

1 : 50

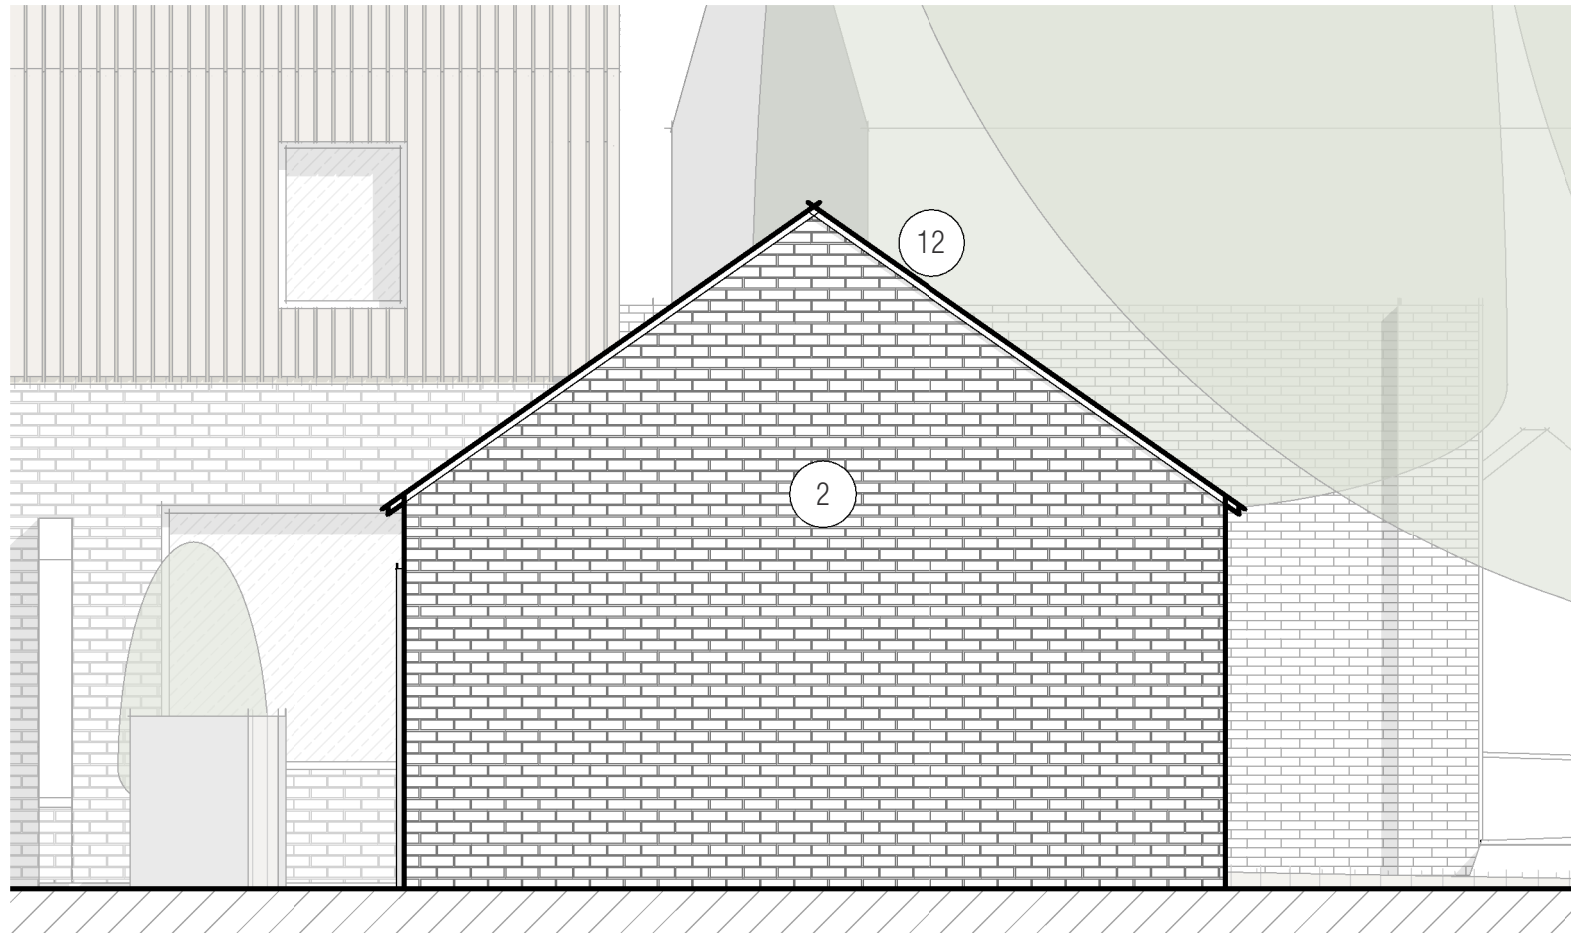


Proposed Garage South Elevation - H.02

1 : 50

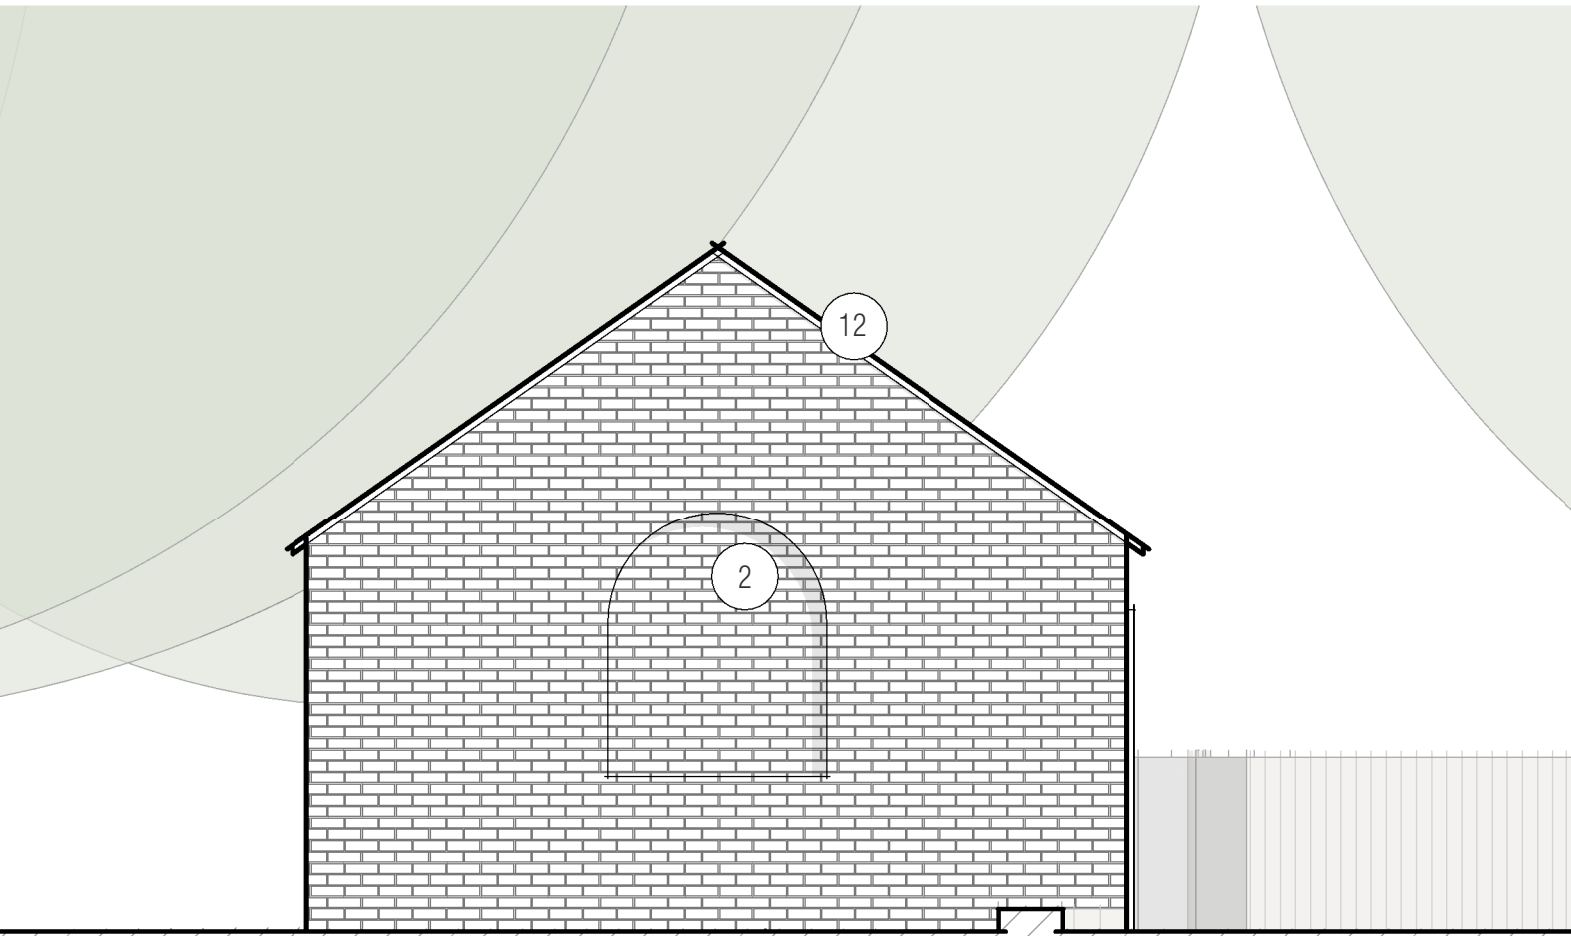


Proposed Garage North Elevation - H.02

1 : 50

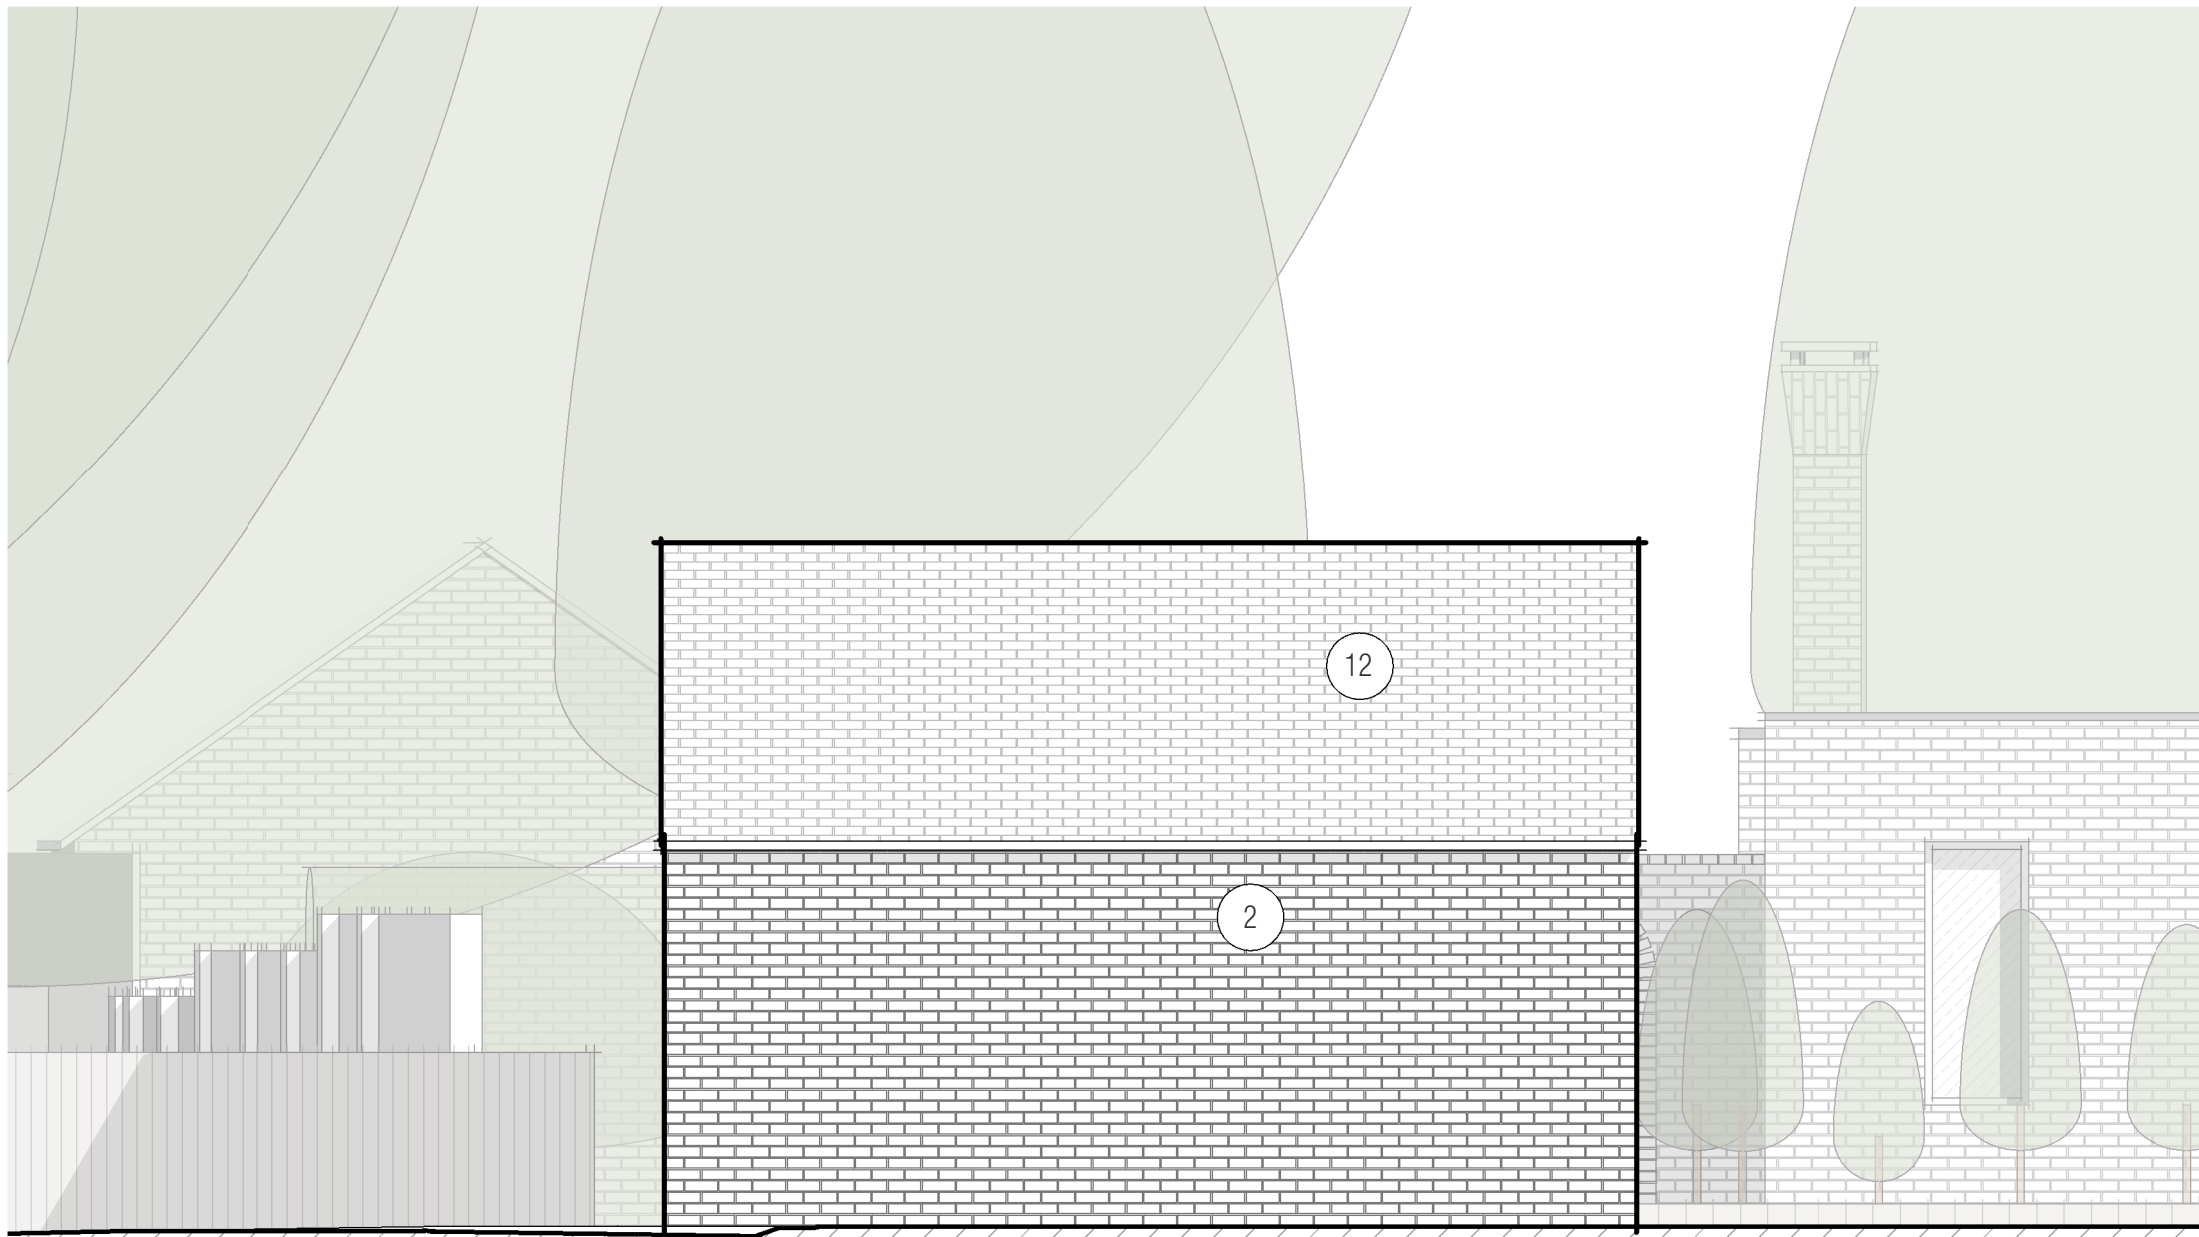

Proposed Garage East Elevation - H.02

1 : 50

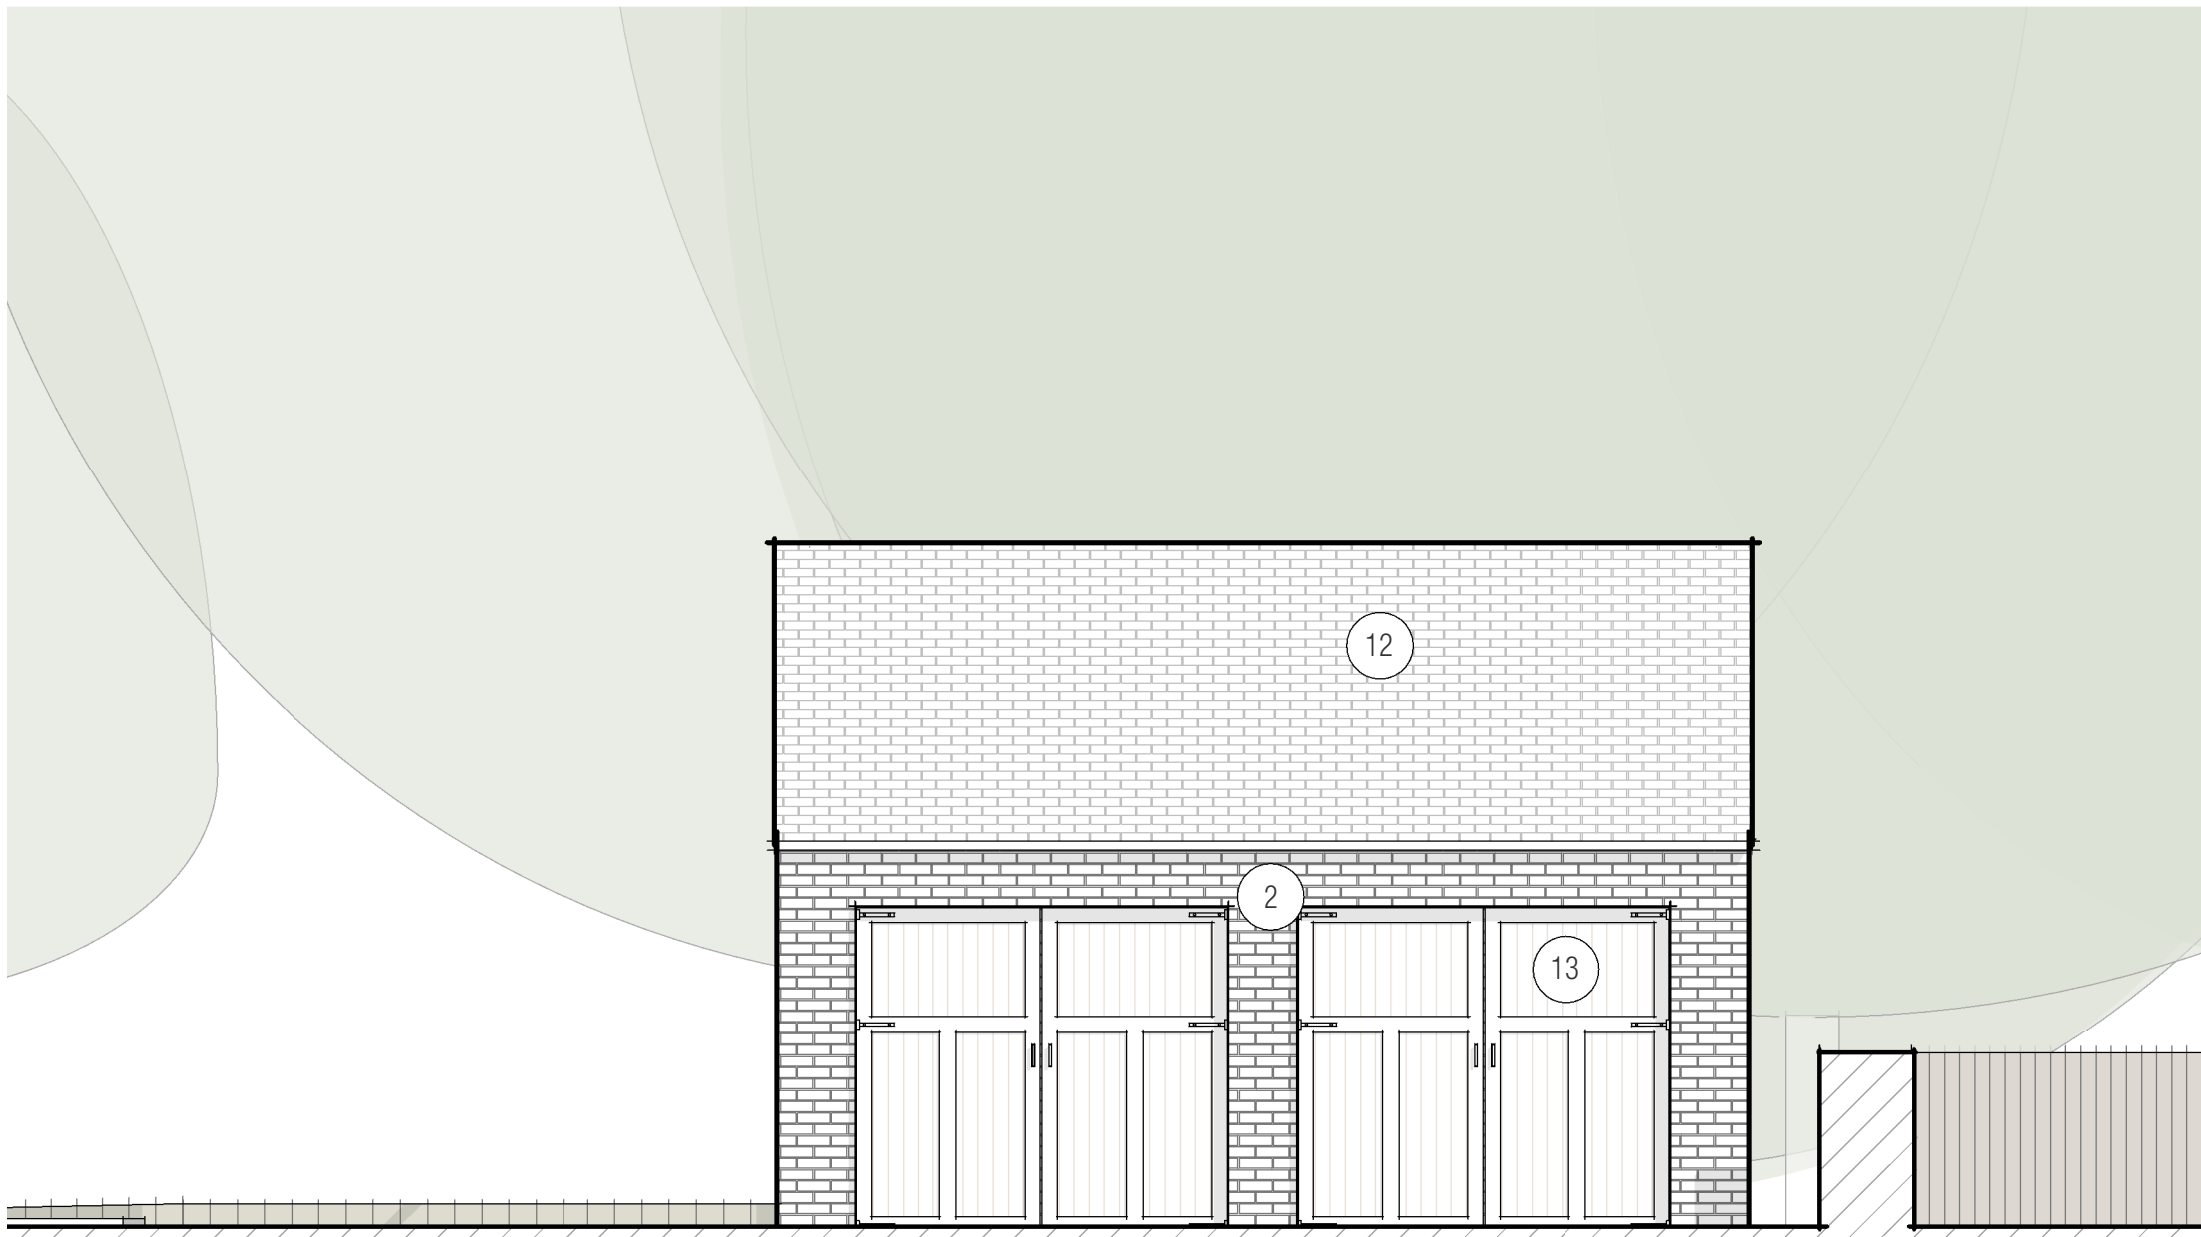


Proposed Garage West Elevation - H.02

1 : 50

MATERIALS KEY

- 1 Existing brick boundary wall
- 2 Multi-tone dark brick
- 3 Vertical cedar cladding
- 4 Recessed PV panels, flush with roof
- 5 Aluminium glazing system, PPC Black
- 6 Timber hardwood arched entrance door
- 7 Steel railings & gates, PPC Black
- 8 Folded aluminium parapet capping, secret fixed
- 9 Frameless glass balustrade
- 10 Vertical timber planters
- 11 Aluminium Framed Rooflights, PPC Black
- 12 Slate Roof
- 13 Timber side hinged garage door

KEY PLAN

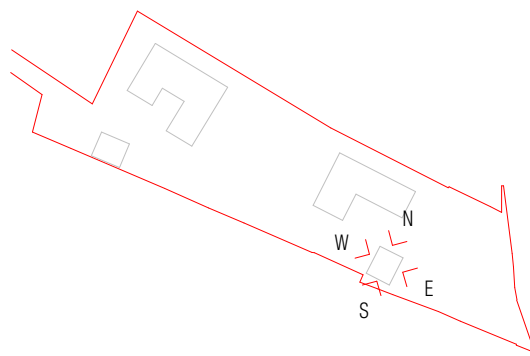

NOT FOR CONSTRUCTION

GILES ARCHITECTS

45 Southgate Street - Winchester
www.gilesarchitects.co.uk
01962 458 078

STATUS

PLANNING

PROJECT

ST. MARTINS CLOSE,
BISHOPSTOKE, SO50 6BH

TITLE

H.02 PROPOSED GARAGE

SCALE

As indicated @ A1

DRAWN

JW

JOB NO.

2022-009

DATE

29/02/24

REVIEWED

RS

NUMBER

241

REVISION



N

